

EXTERNAL FINISHES KEY

EXISTING FINISHES

- E01 - EXISTING BRICK FINISH
- E02 - EXISTING CONCRETE ROOF TILE
- E03 - EXISTING WHITE UPVC WINDOWS AND DOORS
- E04 - EXISTING FASCIA AND UPVC GUTTERING

NOTE:

DRAWING TO BE READ IN CONJUNCTION WITH ELEVATIONS. ANY SITE MEASUREMENT DISCREPANCIES TO BE REPORTED TO THE DESIGNER. LEVELS AND VEGETATION ARE INDICATIVE ONLY AND ARE TO BE CHECKED ON SITE. BUILDING REGULATIONS ARE TO BE THE RESPONSIBILITY OF THE CONTRACTOR. PLEASE NOTE, STRUCTURAL OPENINGS ARE SHOWN INDICATIVELY PENDING STRUCTURAL ENGINEER'S DETAILS. FOR CONSTRUCTION CONTRACTOR IS TO LIAISE WITH STRUCTURAL ENGINEER FOR ANY STRUCTURAL CALCULATIONS/ DRAWINGS AND WITH BUILDING CONTROL FOR APPROVALS. WATER SUPPLIER TO BE NOTIFIED WHERE BUILDING OVER OR NEAR EXISTING DRAIN/ SEWER. REPOSITIONED SVP SHOWN INDICATIVELY UNTIL CONFIRMED ON SITE. CLIENT TO DISCUSS WITH NEIGHBOURS REGARDING A PARTY WALL AGREEMENT WHERE NECESSARY. THESE DRAWINGS ARE FOR PLANNING/ DESIGN INTENT ONLY.

NOTES:

1. THIS DRAWING MUST NOT BE SCALED.
2. FOLLOWING COMMENCEMENT OF WORK ON SITE, ISSUED DRAWINGS AND DETAILS MAY BE SUBJECT TO CHANGE DUE TO SITE CONDITIONS OR CONTRACTOR DESIGN MODIFICATIONS.
3. ALL WORKS HAVE BEEN INSTRUCTED TO BE CARRIED OUT TO THE SATISFACTION OF LOCAL AND STATUTORY AUTHORITIES, IN ACCORDANCE WITH CURRENT BUILDING REGULATIONS AND CODES OF PRACTICE.
4. ALL DIMENSIONS ARE TO BE VERIFIED WITH THE CONTRACTOR ON SITE PRIOR TO MANUFACTURE OR INSTALLATION.
5. JONATHAN BRAKE DESIGN MUST BE INFORMED OF ANY AMENDMENTS TO THE DESIGN ON SITE.
6. IN THE EVENT OF ANY CONFLICTING INFORMATION, JONATHAN BRAKE DESIGN ARE TO BE INFORMED.
7. IT IS THE RESPONSIBILITY OF THE CONTRACTOR TO ENSURE THAT ALL WORK IS CARRIED OUT TO MEET ALL LOCAL AUTHORITY REGULATIONS AND CURRENT HEALTH AND SAFETY REQUIREMENTS



KEY

EXISTING STRUCTURE




EXISTING ELEVATION A

SCALE 1:100

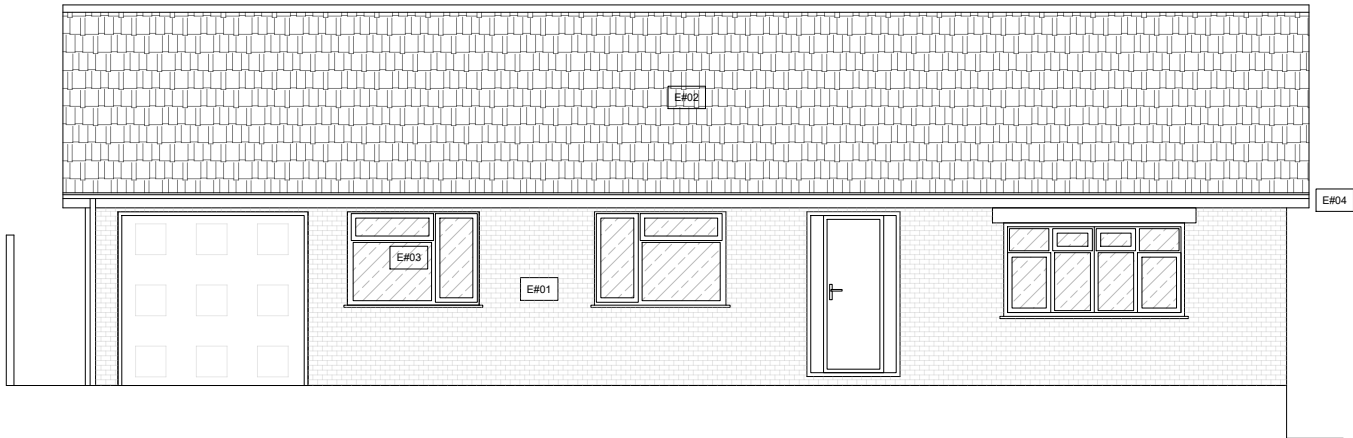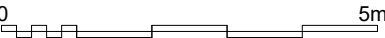



EXISTING ELEVATION C

SCALE 1:100

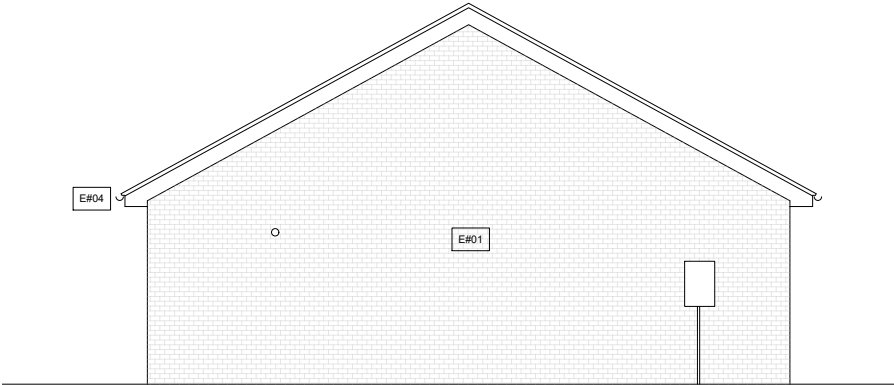

EXISTING ELEVATION B

SCALE 1:100

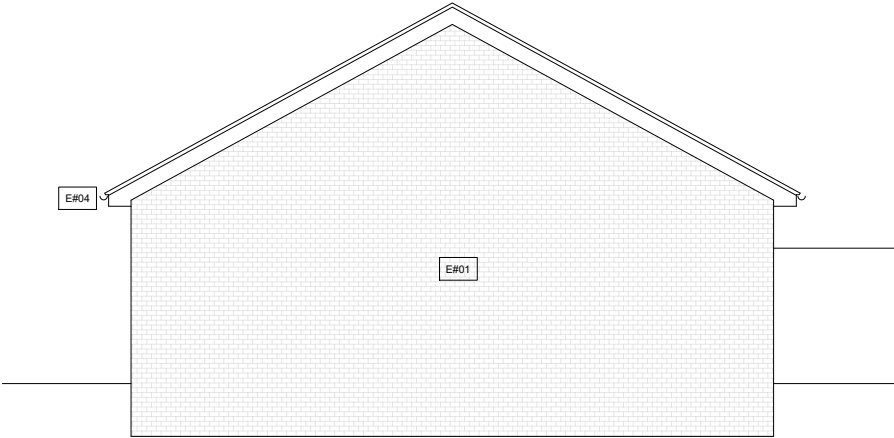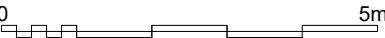

EXISTING ELEVATION D

SCALE 1:100



NO.	DATE	ISSUE	BY

CERTIFICATE OF
LAWFULNESS

PROJECT:
LYNDON ROBERTS
6 VARTEG ROW
BRYN
PORT TALBOT
SA13 2RF

PROJECT NO.: JBD007_25 DATE: 15/07/2025

SHEET TITLE:
EXISTING ELEVATIONS
A, B, C & D

SCALE: AS SHOWN @ A3 DRAWN BY: JB

SHEET NO.:

A1_01



47 FAIRWATERGROVE EAST
LLANDAFF
CARDIFF
CF5 2JS
T: 07843 237 399
E: jonathanbrakeuk@gmail.com
W: www.jonathanbrakedesign.co.uk