


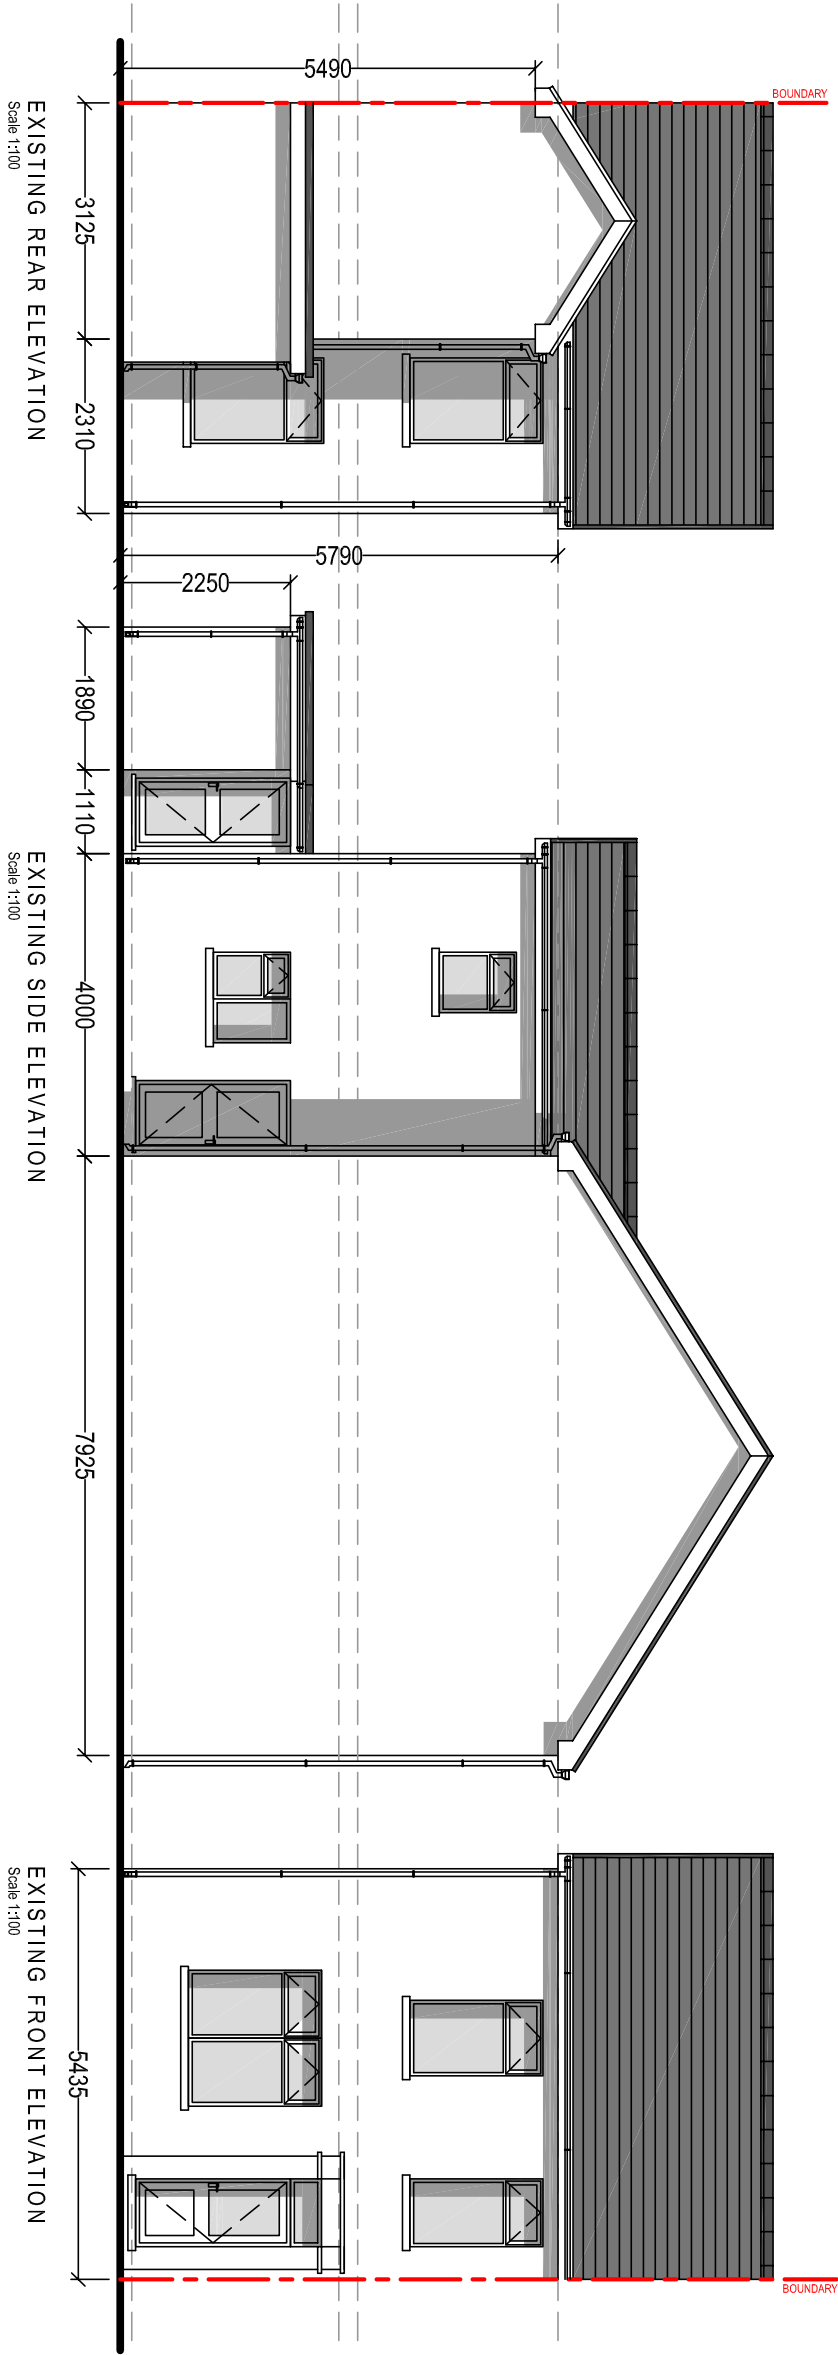

Client:

Mr. C. Morgan
81 Heol Y Gors
Cwmgois
SA18 1PT

Project Title:

PROPOSED SINGLE STOREY
REAR EXTENSION

General Notes:

1. Do not scale from this drawing. Scale figures dimensions only.
2. Dimensions are in millimeters unless otherwise stated.

Drawing Title:

PLANNING

Drawing Title:

PROPOSED DETAILS

Drawing No:

CPD-003

Revision:

A

Date:

04-08-2025

Revised:

25-09-2025

Scale(s):

1:100

Paper Size:

A2



Cwm Planning & Design Ltd.
(Civil, Structural & Architectural)