



Openreach Structures	
Joint Box	
Manhole	
Pole	
Pole (planned)	
Duct Tee	
Reducer	
Cabinet	
Openreach Spans / Ducts	
Duct	
Duct (planned)	
Openreach-Proposed Structures	
Joint Box	
Openreach-Proposed Spans / Ducts	
D54 (90mm duct)	
Developer-Proposed Structures	
Change Of State	
Duct Tee	
Joint Box	
Reducer	
Developer-Proposed Spans / Ducts	
D54 (90mm duct)	
D54 (90mm duct) (2 colours)	
D56 (50mm duct)	

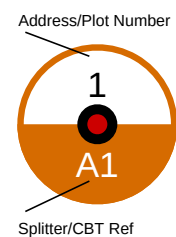

Nant y Cafn, Du-
lais Road, Nant y
Cafn, Seven Sis-
ters, Neath, SA10 9EY

10m

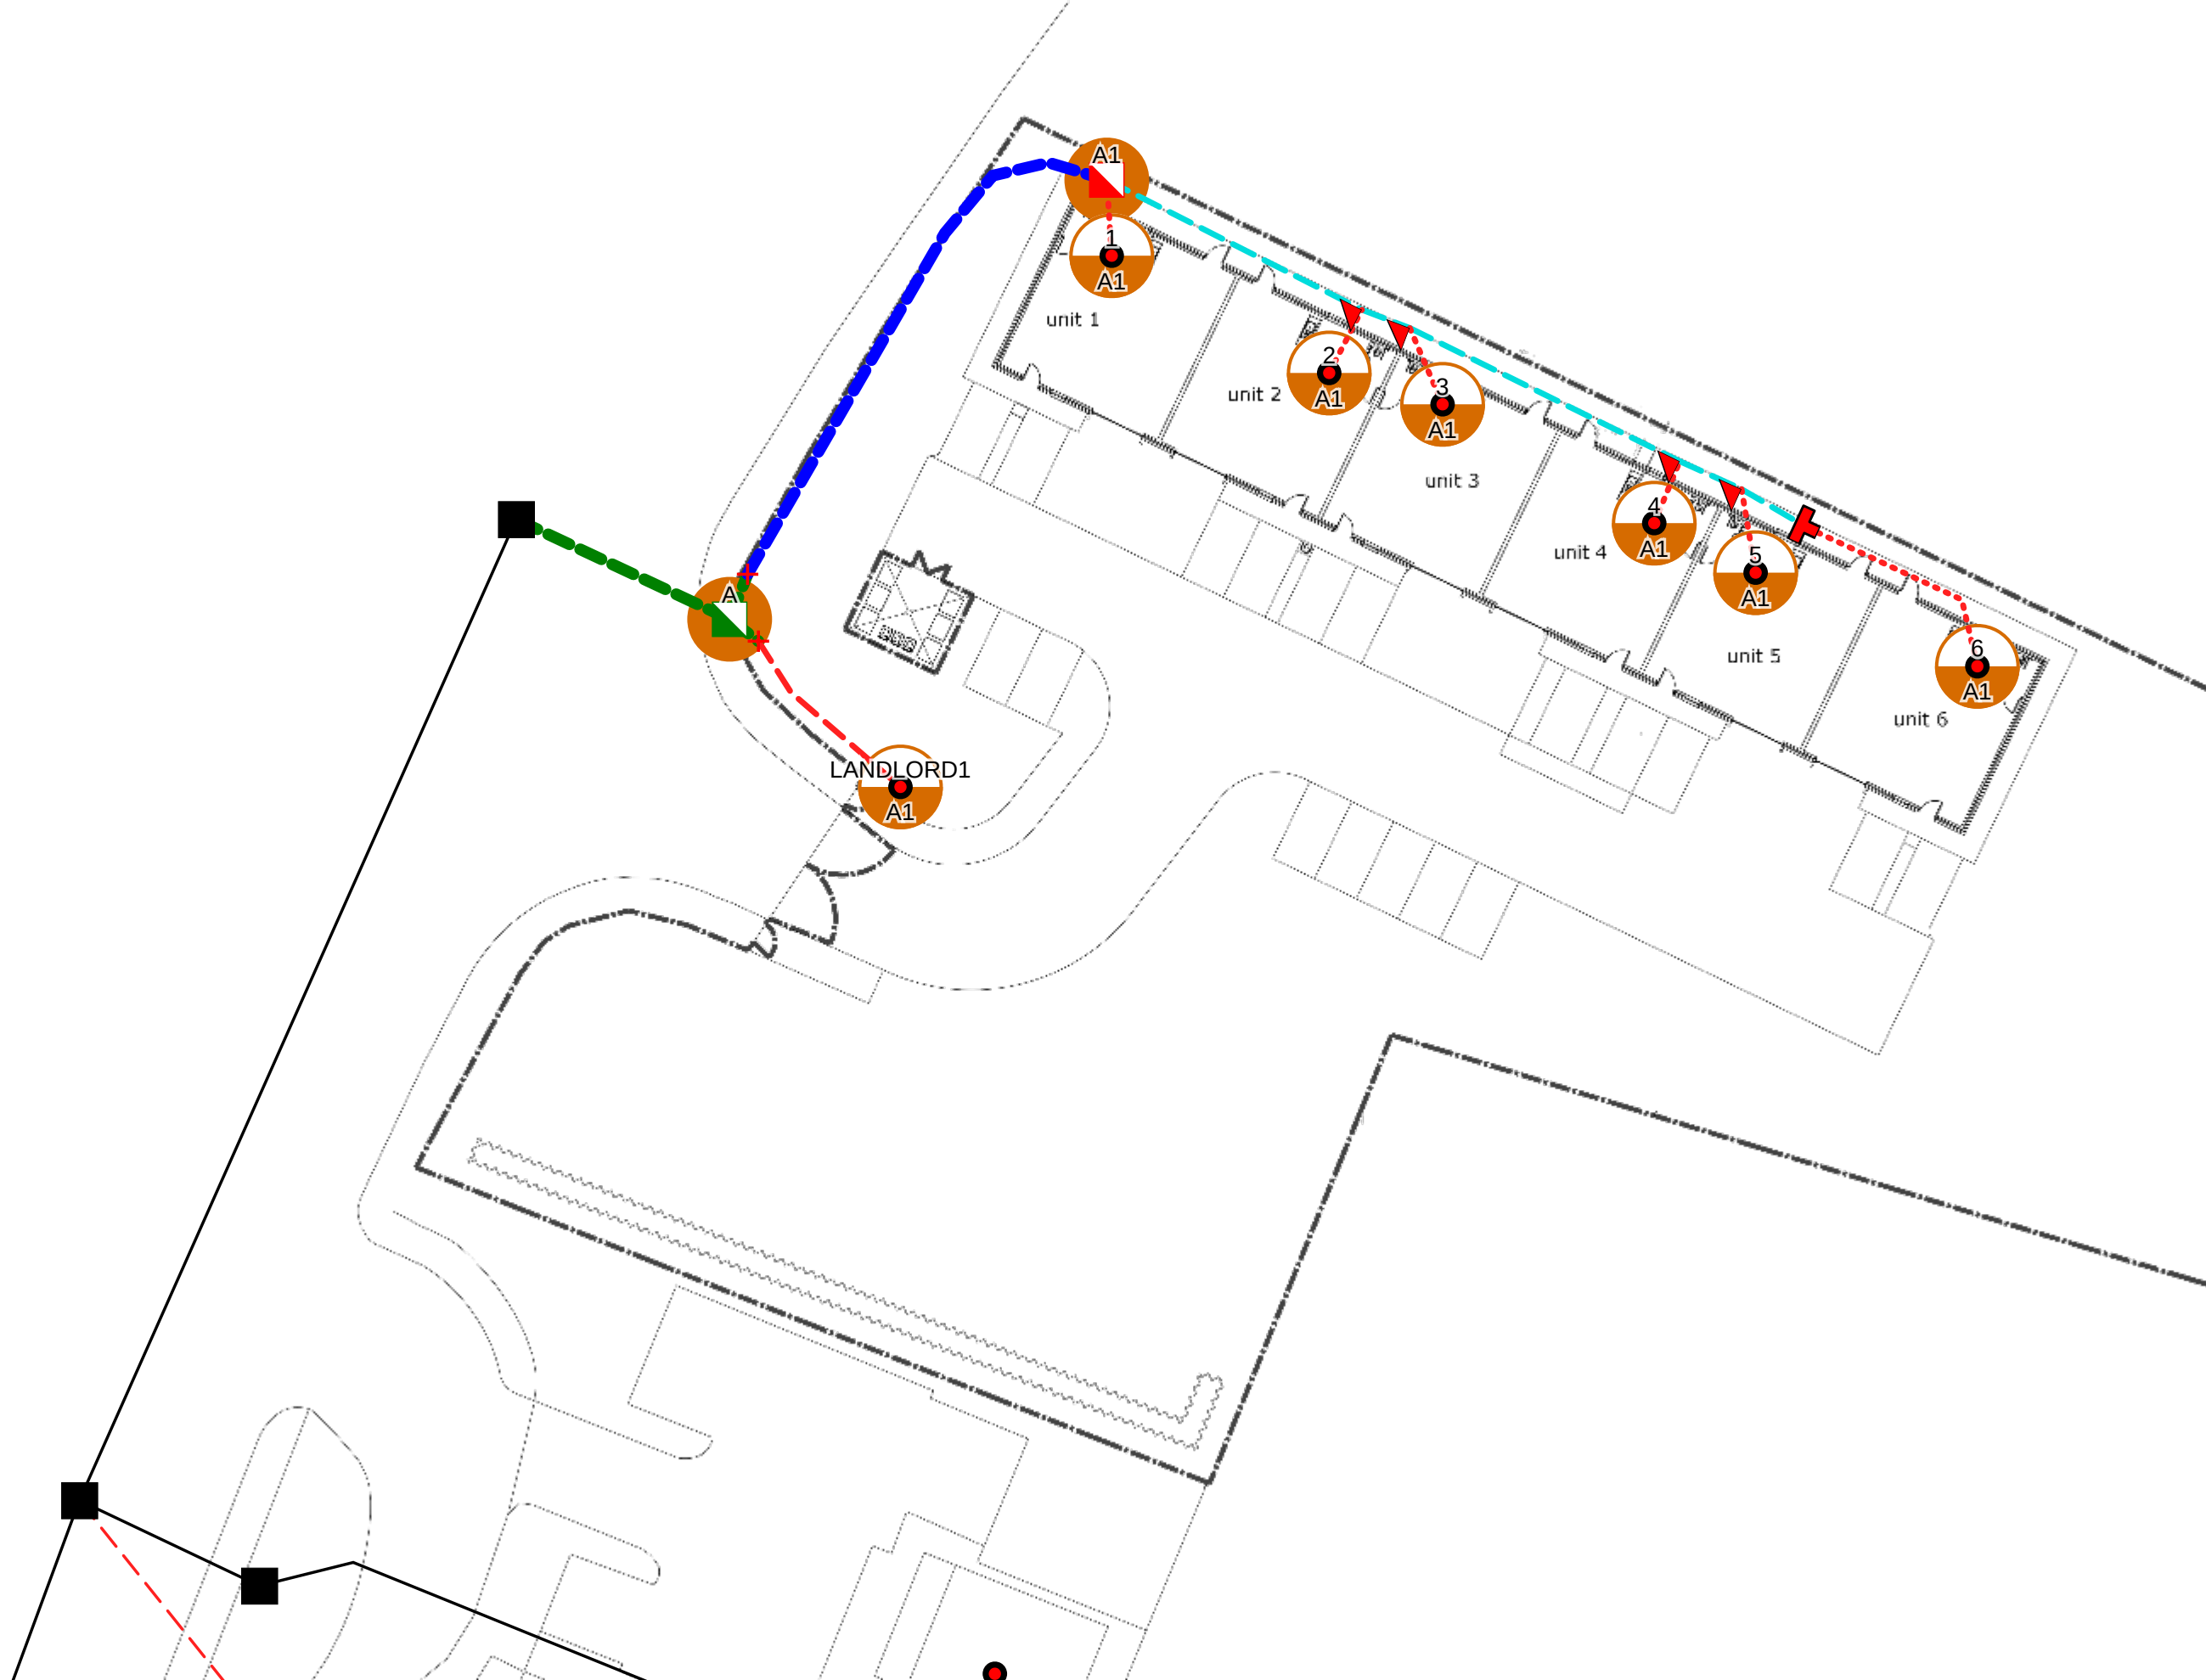

Plant On Map

Work Order Name: SSQ_SSQ/00K

Proposal: OPENREACH FIBRE NETWORK

Self-Install: Yes

Remarks: Dummy Aggnode placed

Important Notice - BT's joint boxes (JB and JUF) must be constructed in non carriageway situations only. If there is any deviation from this please contact your newSite Representative before work commences

Exchange Area: SSQ
Planned By: Ashwini Mari
NSI: SSQ/00K
Onsite Project ID: LD1NN
Grid Ref: 281118207817
Date: 27/4/2025 11:08:19

Produced using Orion