



 One Stop Stores : Whittington Arms, 18 Park Street, Tonna, Neath SA11 3JF

+ implementing your brand 15 Barnes Wallis Rd, Fareham Hampshire PO15 5TT Tel: 023 8023 2311 Web: www.innovatesigns.co.uk Email: info@innovatesigns.co.uk	Client	One Stop Stores			Title	Proposal		Rev	Date	Description	Drw By	This drawing is for approval purposes. Please check all details noted on the drawing including spelling, and provide written confirmation of your approval to an Innovate Signs Project Manager . Once approved production will commence based on the approved drawing. Any changes made after production has begun will incur an additional cost.
	Site Name	Neath, Tonna, Park Street [Wales]			Date	25/09/2025		E	02/07/25	working with Tonna Stores, new store floor plan	IW	
	Job No.	27461	Epos Code	6801	Drawn	IW		F	24/07/25	Added ACMs [G] to [K] + Win Vinyls [A][B]n	IW	
	Proj Type	Franchise [New]			Approved	--/--/--	--	G	01/09/25	Update to new shopfront detail - update ACM images, fascia [A] to 2800mm & add poster cases x4	IW	
	PM	THa NR	Des. DW	OS PM : PT	Drwg No.	H		H	25/09/25	Replace 'apples' with blue ACM poster cases, update projecting sign spec and remove 2 poster cases	IW	





innovate signs


+ implementing your brand

15 Barnes Wallis Rd, Fareham
Hampshire PO15 5TT

Tel: 023 8023 2311
Web: www.innovatesigns.co.uk
Email: info@innovatesigns.co.uk

Client	One Stop Stores			Title	Proposal	Rev	Date	Description	Drw By	This drawing is for approval purposes. Please check all details noted on the drawing including spelling, and provide written confirmation of your approval to an Innovate Signs Project Manager. Once approved production will commence based on the approved drawing. Any changes made after production has begun will incur an additional cost.	
Site Name	Neath, Tonna, Park Street [Wales]			Date	25/09/2025	E	02/07/25	working with Tonna Stores, new store floor plan	IW		
Job No.	27461	Epos Code	6801	Drawn	IW	F	24/07/25	Added ACMs [G] to [K] + Win Vinyls [A][B]n	IW		
Proj Type	Franchise [New]			Approved	--/--/--	--	G	01/09/25	Update to new shopfront detail - update ACM images, fascia [A] to 2800mm & add poster cases x4		IW
PM	TH _A NR	Des. DW	OS PM : PT	Drwg No.	H	H	25/09/25	Replace 'apples' with blue ACM poster cases, update projecting sign spec and remove 2 poster cases	IW		

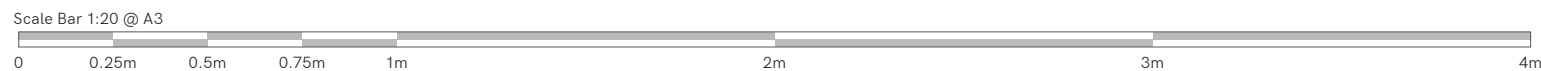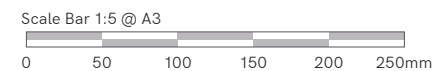 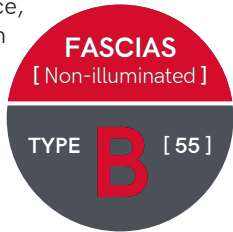

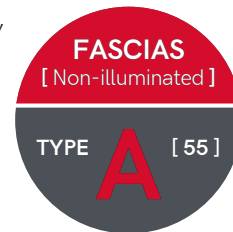

Scale Bar 1:20 @ A3

A horizontal scale bar with a black outline and a grey fill. It is divided into segments by vertical lines. The segments are labeled with distances: 0, 0.25m, 0.5m, 0.75m, 1m, 2m, 3m, and 4m. The bar is positioned at the bottom of the drawing area.



A detailed map of the Whittington Arms (PH) area. The pub is highlighted with a red outline and labeled 'Whittington Arms (PH)'. Adjacent to it is a 'Hall'. To the west is 'St Anne's Church'. The map shows 'PARK STREET' and 'WHITTINGTON STREET'. Other labels include 'Shelter', 'El Sub Sta', 'Bella Vista', 'Delfryn', and 'LB'. A north arrow is in the top left corner.

EMAPSITE™



**innovate
signs** + **implementing
your brand**

Client	One Stop Stores			Title	Proposal	Rev	Date	Description	Drw By	
Site Name	Neath, Tonna, Park Street [Wales]			Date	25/09/2025		E	02/07/25	working with Tonna Stores, new store floor plan	IW
Job No.	27461	Epos Code	6801	Drawn	IW		F	24/07/25	Added ACMs [G] to [K] + Win Vinyls [A][B]n	IW
Proj Type	Franchise [New]			Approved	--/--/--	--	G	01/09/25	Update to new shopfront detail - update ACM images, fascia [A] to 2800mm & add poster cases x4	IW
PM	TH _A NR	Des. DW	OS PM : PT	Drwg No.	H		H	25/09/25	Replace 'apples' with blue ACM poster cases, update projecting sign spec and remove 2 poster cases	IW

This drawing is for approval purposes.

Please check all details noted on the drawing including spelling, and provide written confirmation of your approval to an **Innovate Signs Project Manager**. Once approved production will commence based on the approved drawing.

Any changes made after production has begun will incur an additional cost.