


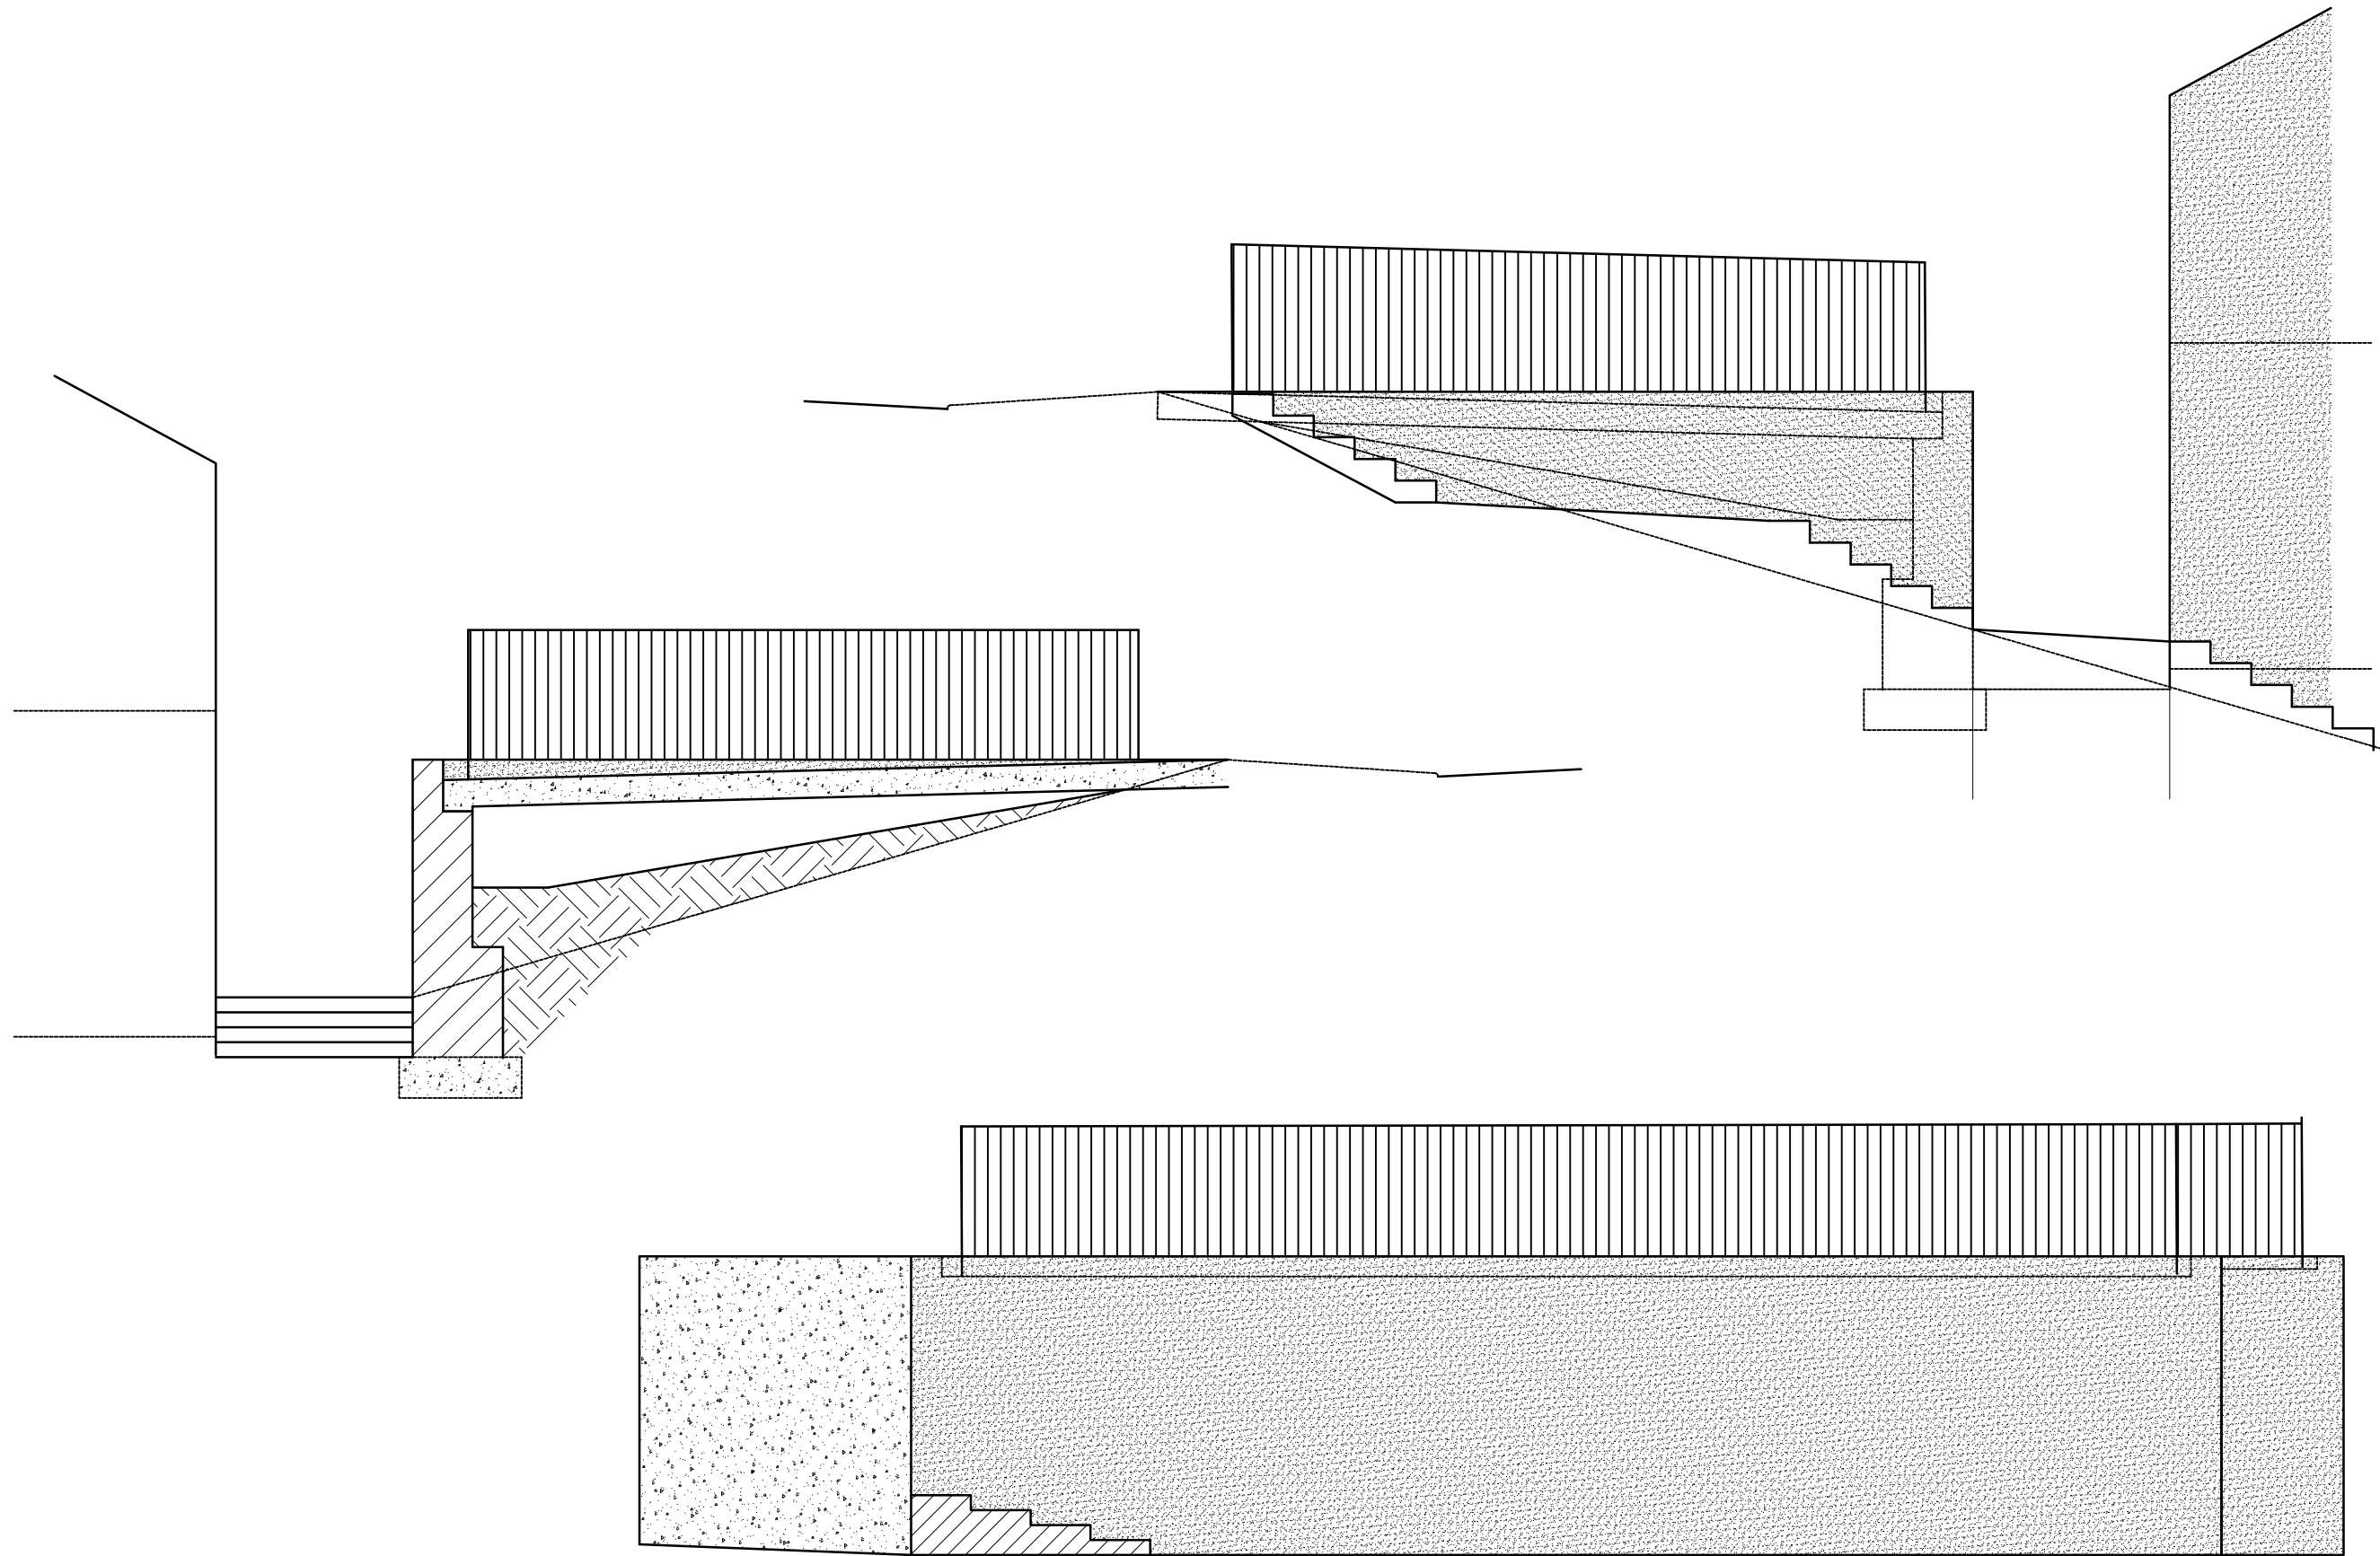

Solutions to Structures Ltd.

44 Depot Road, Tel 01639 766 935
Cwmafan,
Port Talbot
www.solutionstostructures.co.uk

Title: ***8 Heol Y Llwynau, Trebanos, Swansea SA8 4DH***
Parking Bays and Retaining Wall
Elevations

Drawn: J.M.Davies.

Scale: 1:50 @A3

Date: 20/07/2025

Drawing No: 25-067-04a

