


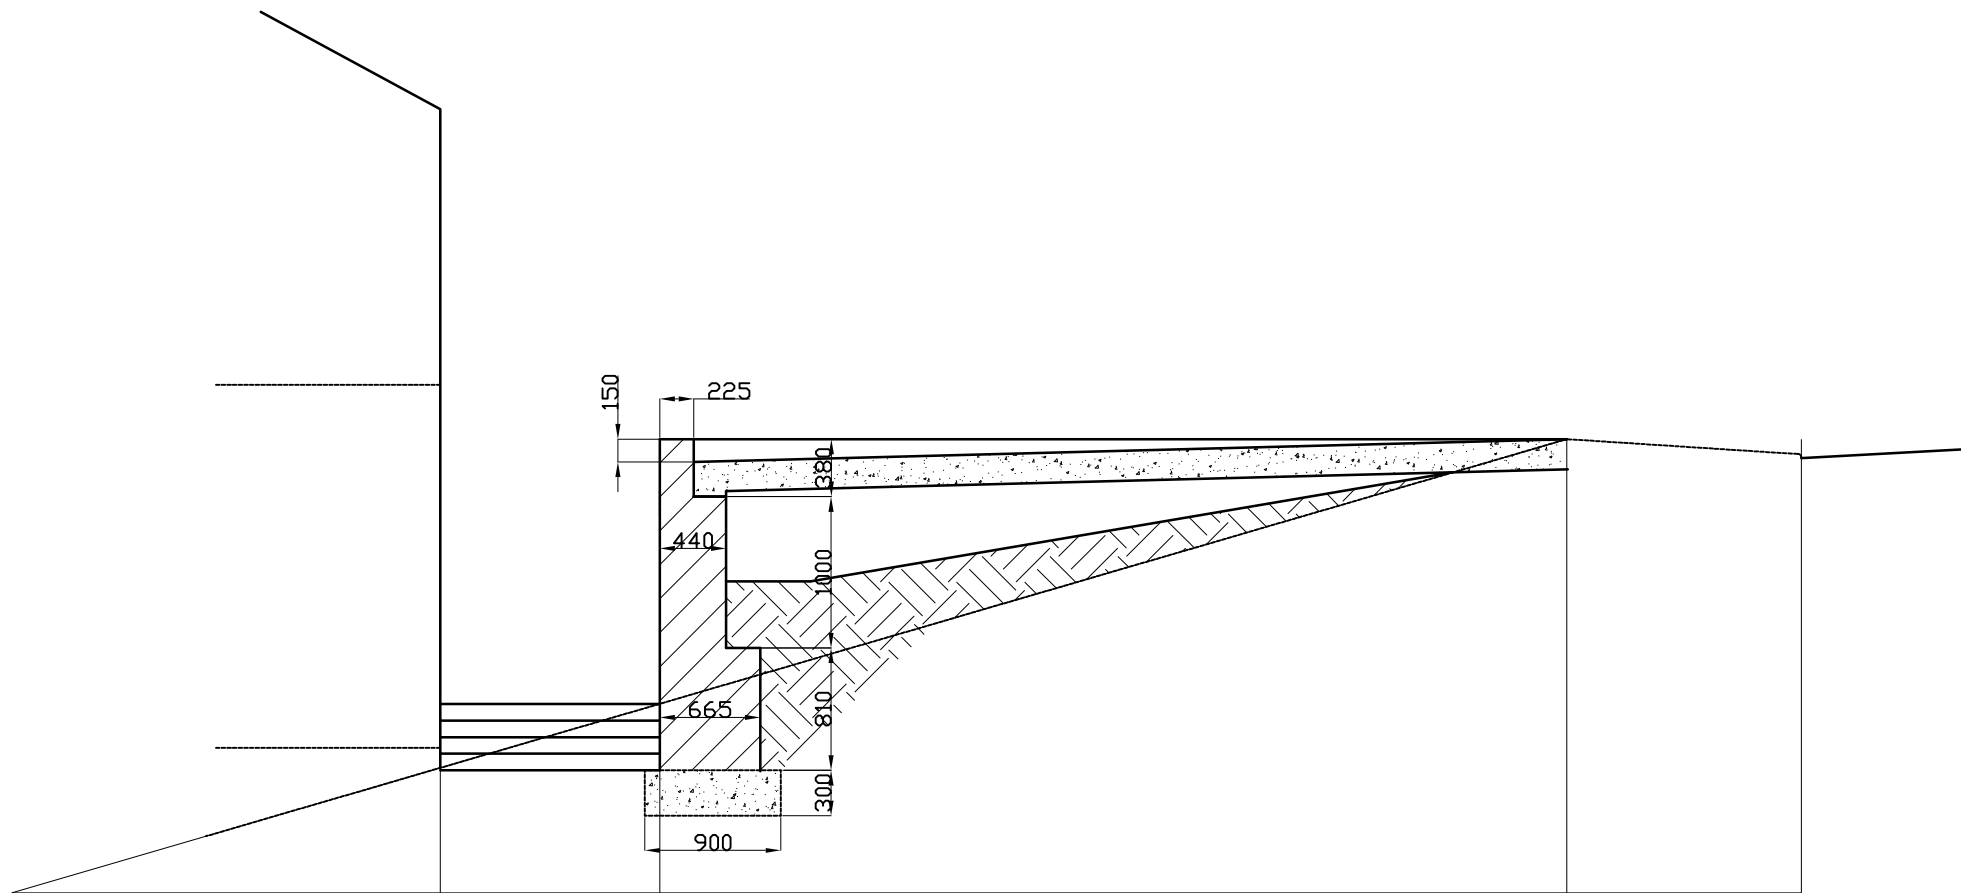

CONSTRUCTION NOTES.

- 1 COPING TO BE PRECAST CONCRETE COPING.
- 2 WALL TO BE RENDERED TO MATCH ADJACENT PROPERTY
- 3 ALL BLOCKWORK TO BE 7N/mm² DENSE BLOCK WITH CLASS(ii) MORTAR JOINTS
- 4 CONCRETE TO BE GRADE GEN3
- 5 WALL AND PARKING AREA DRAINED VIA PERFORATED PIPE TO SOAKAWAY.
- 6 BACKFILL SEALED WITH 50mm OVERSITE CONCRETE
- 7 HANDRAIL OR SUITABLE FALL PROTECTION TO BE PROVIDED FIXED BEHIND THE WALL.

PARKING BAY

- 1 CONCRETE TO BE GRADE RC35
- 2 SUSPENDED SLAB REINFORCED WITH A393 MESH TOP AND BOTTOM COVER 40mm
- 3 SLAB TO HAVE BRUSHED FINISH
- 4 BACK OF FOOTPATH FORMED WITH PRECAST CONCRETE BACKEDGING TO DELINEATE FOOTWAY
- 5 FOOTWAY TO BE RECONSTRUCTED AS A VEHICULAR CROSS OVER IN LINE WITH NPT HIGHWAYS SPECIFICATION

