



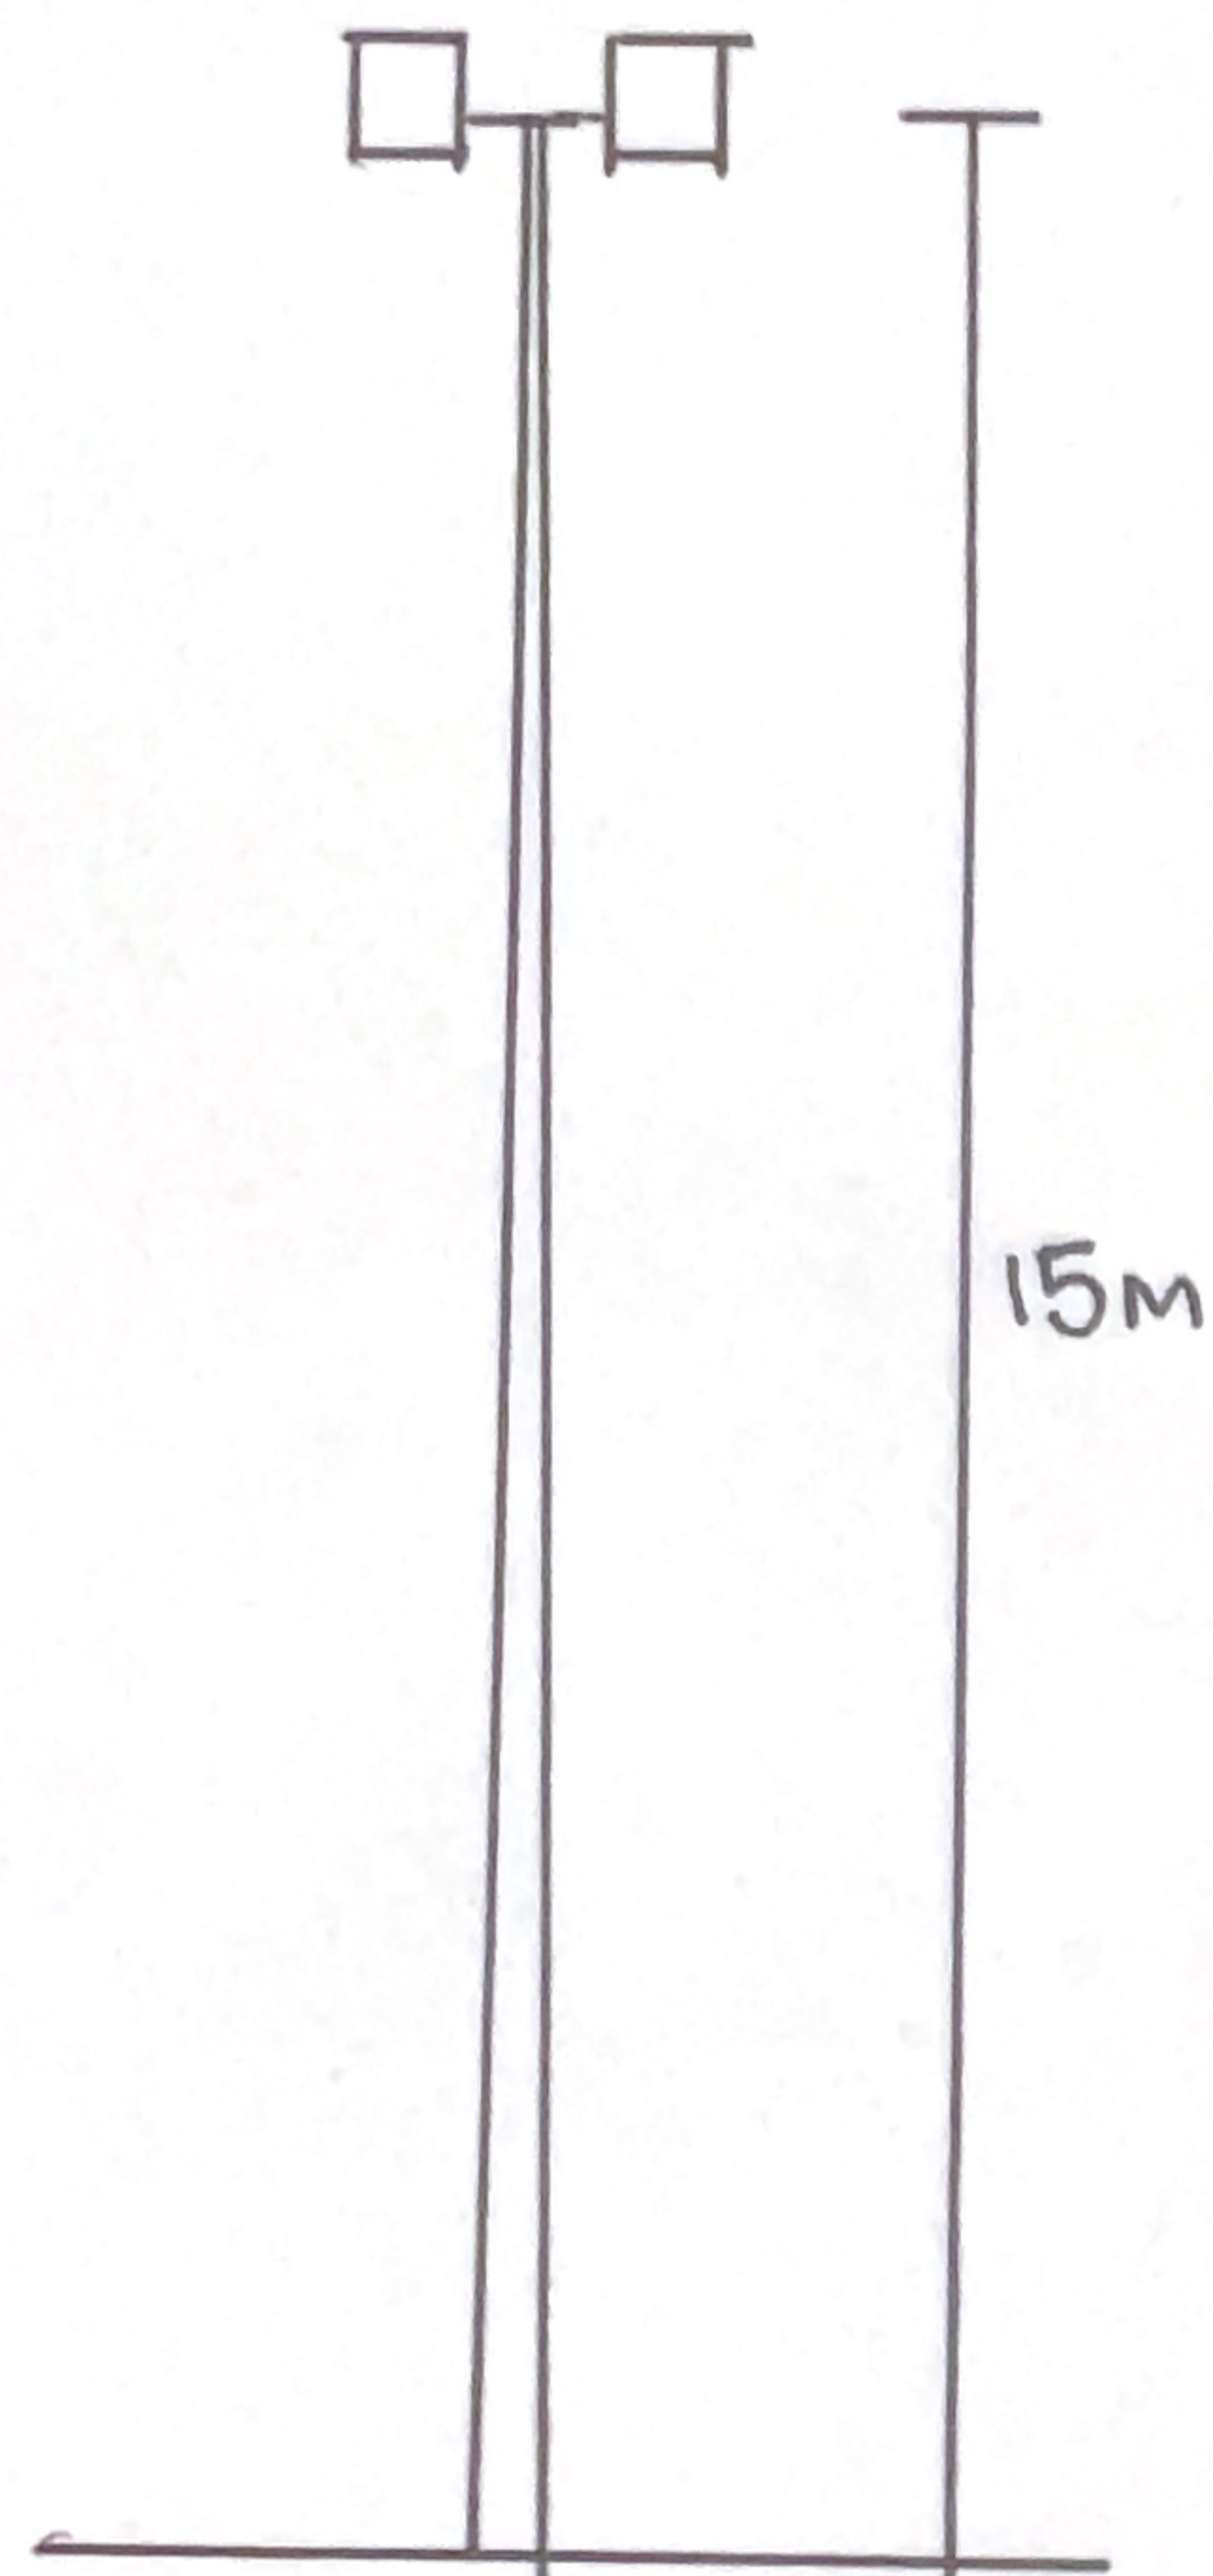

Existing and
Proposed
Front Elevation

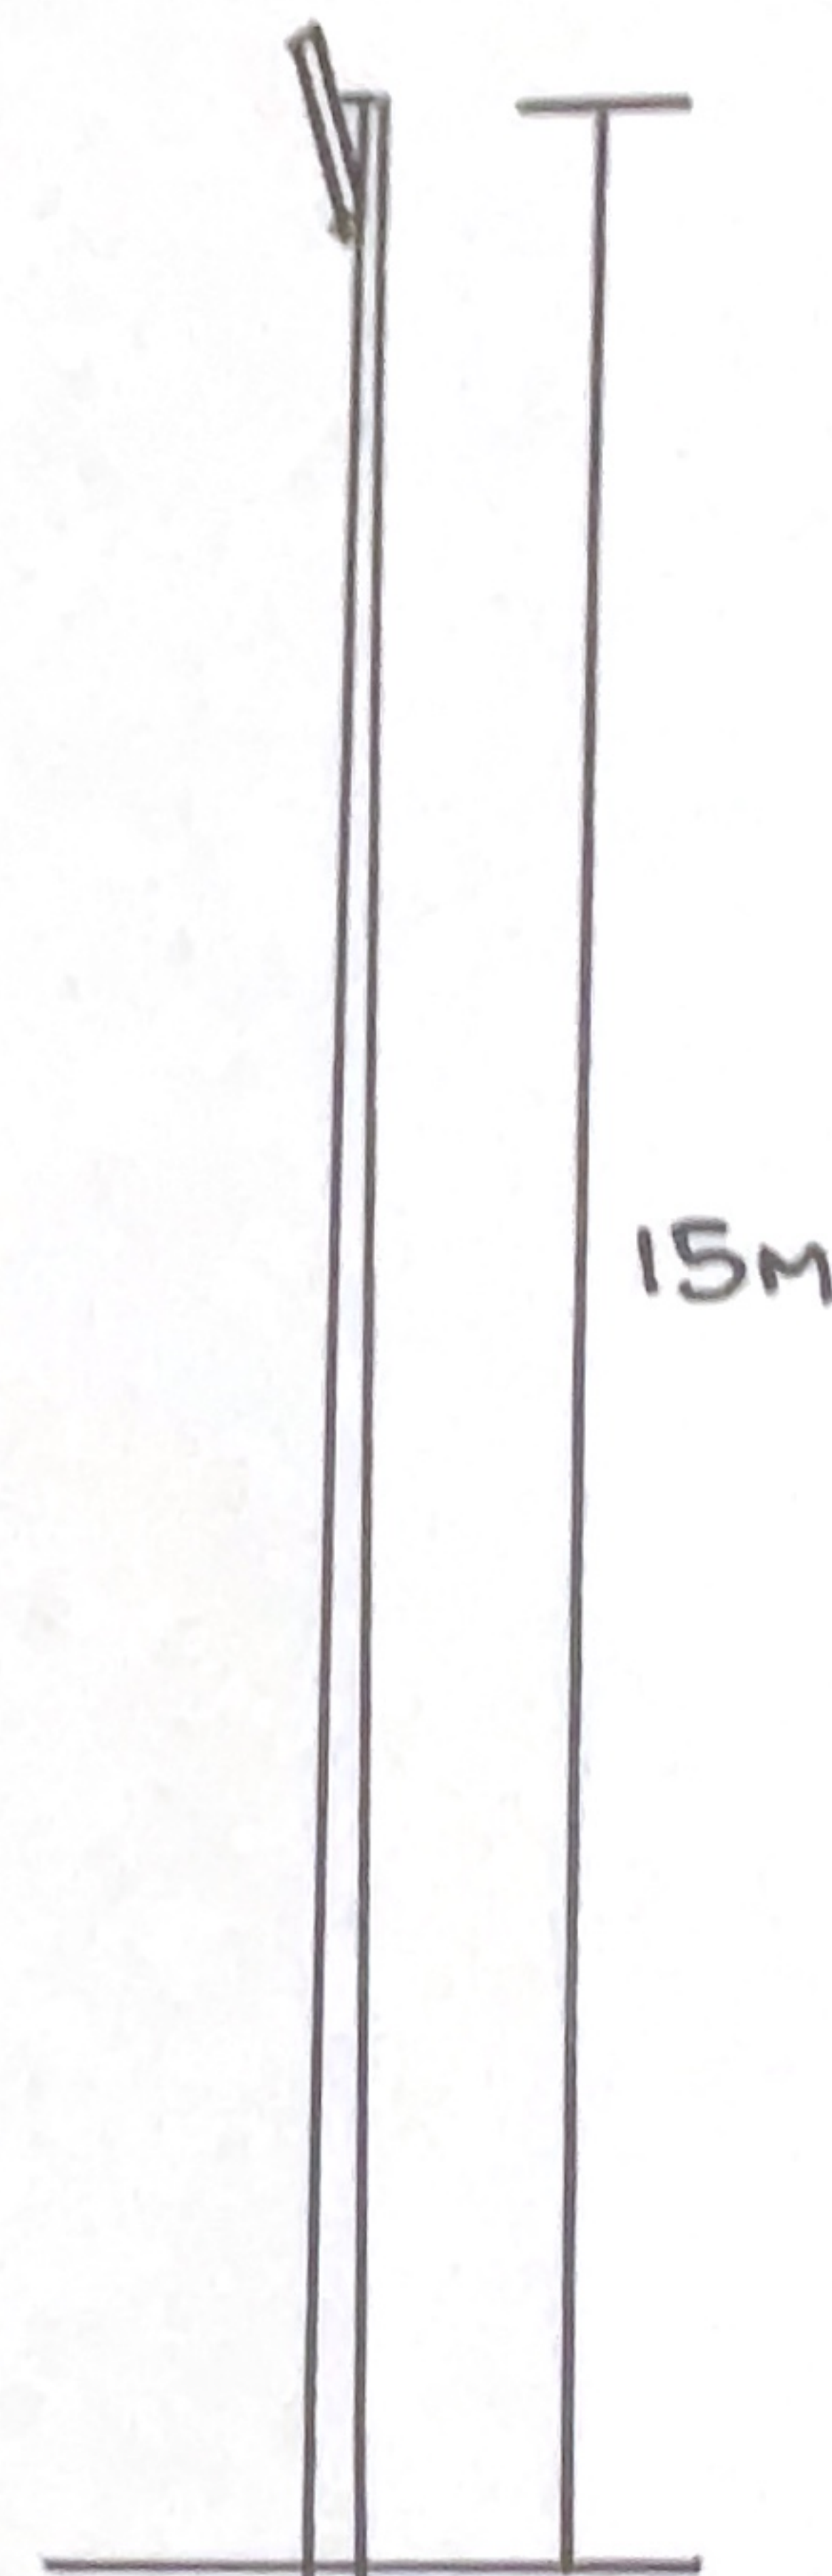

Existing and
Proposed
Side Elevation

change of floodlight
bulbs at Tonna RFC