


EXISTING FIRST FLOOR (DRAWING N° 3)

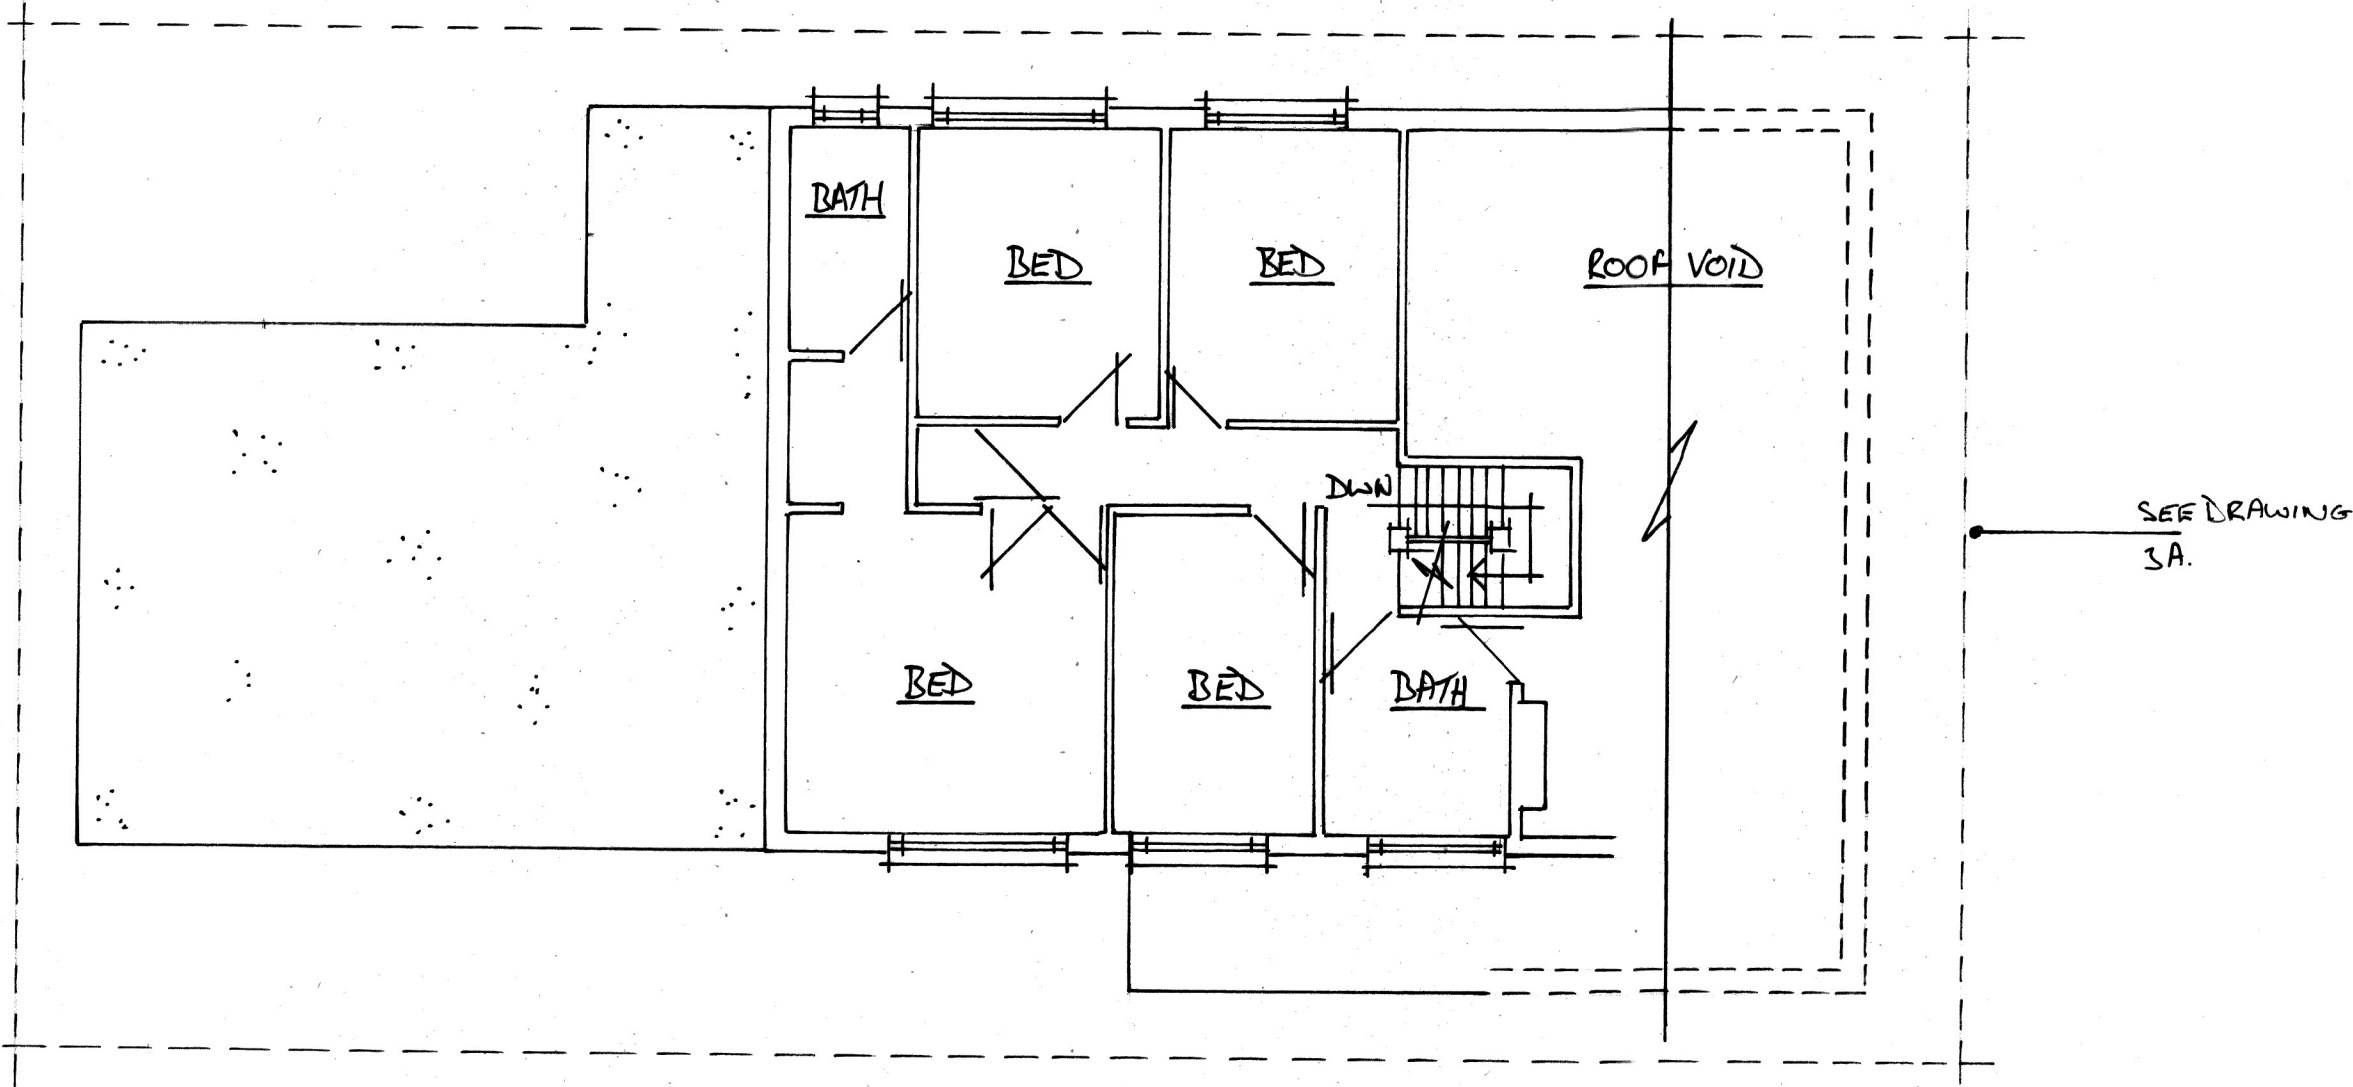

	NOTES: All dimensions must be checked on site and not scaled from this drawing.	Client	Scale 1:100	Drawing Title N° 3	
		Job Title	Drawn by	Drg No.	Rev
			Date		