


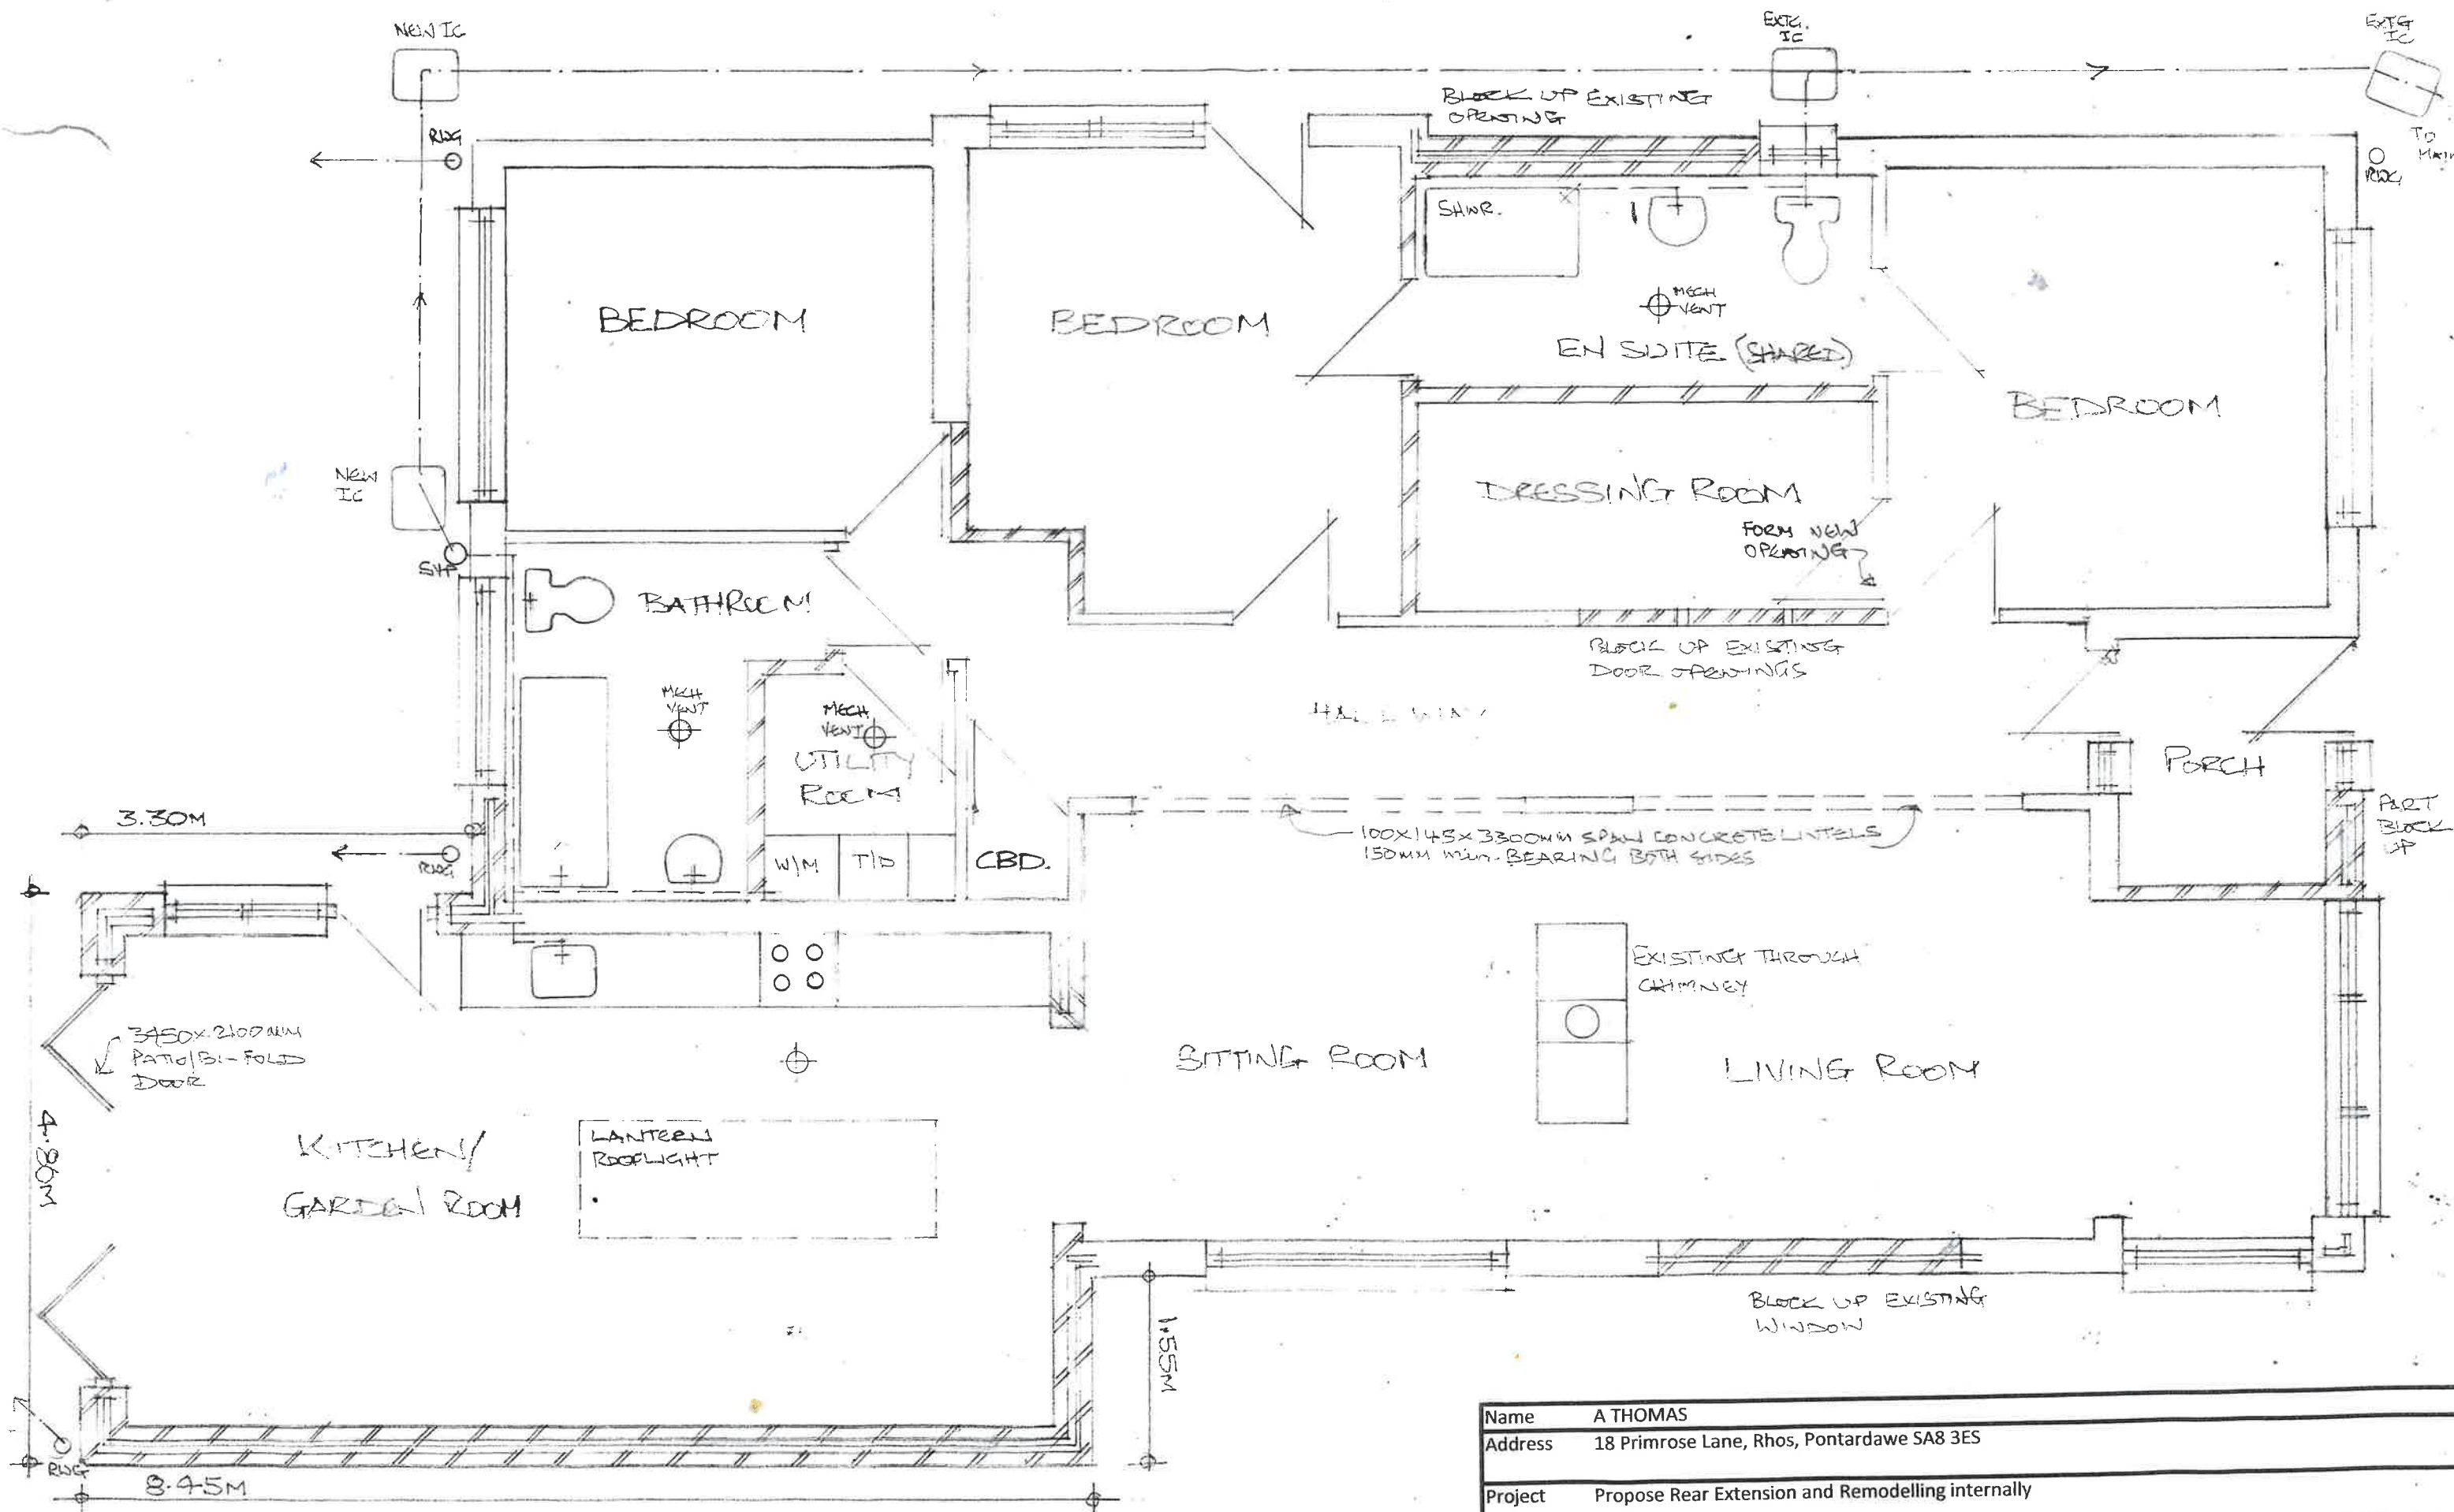

Name	A THOMAS		
Address	18 Primrose Lane, Rhos, Pontardawe SA8 3ES		
Project	Propose Rear Extension and Remodelling internally		
Scale	1:50	Drawing No.	AT/25/03