




Reproduced from an Ordnance Survey map with the permission of the
Controller of Her Majesty's Stationary Office.
©Crown Copyright. All rights reserved.

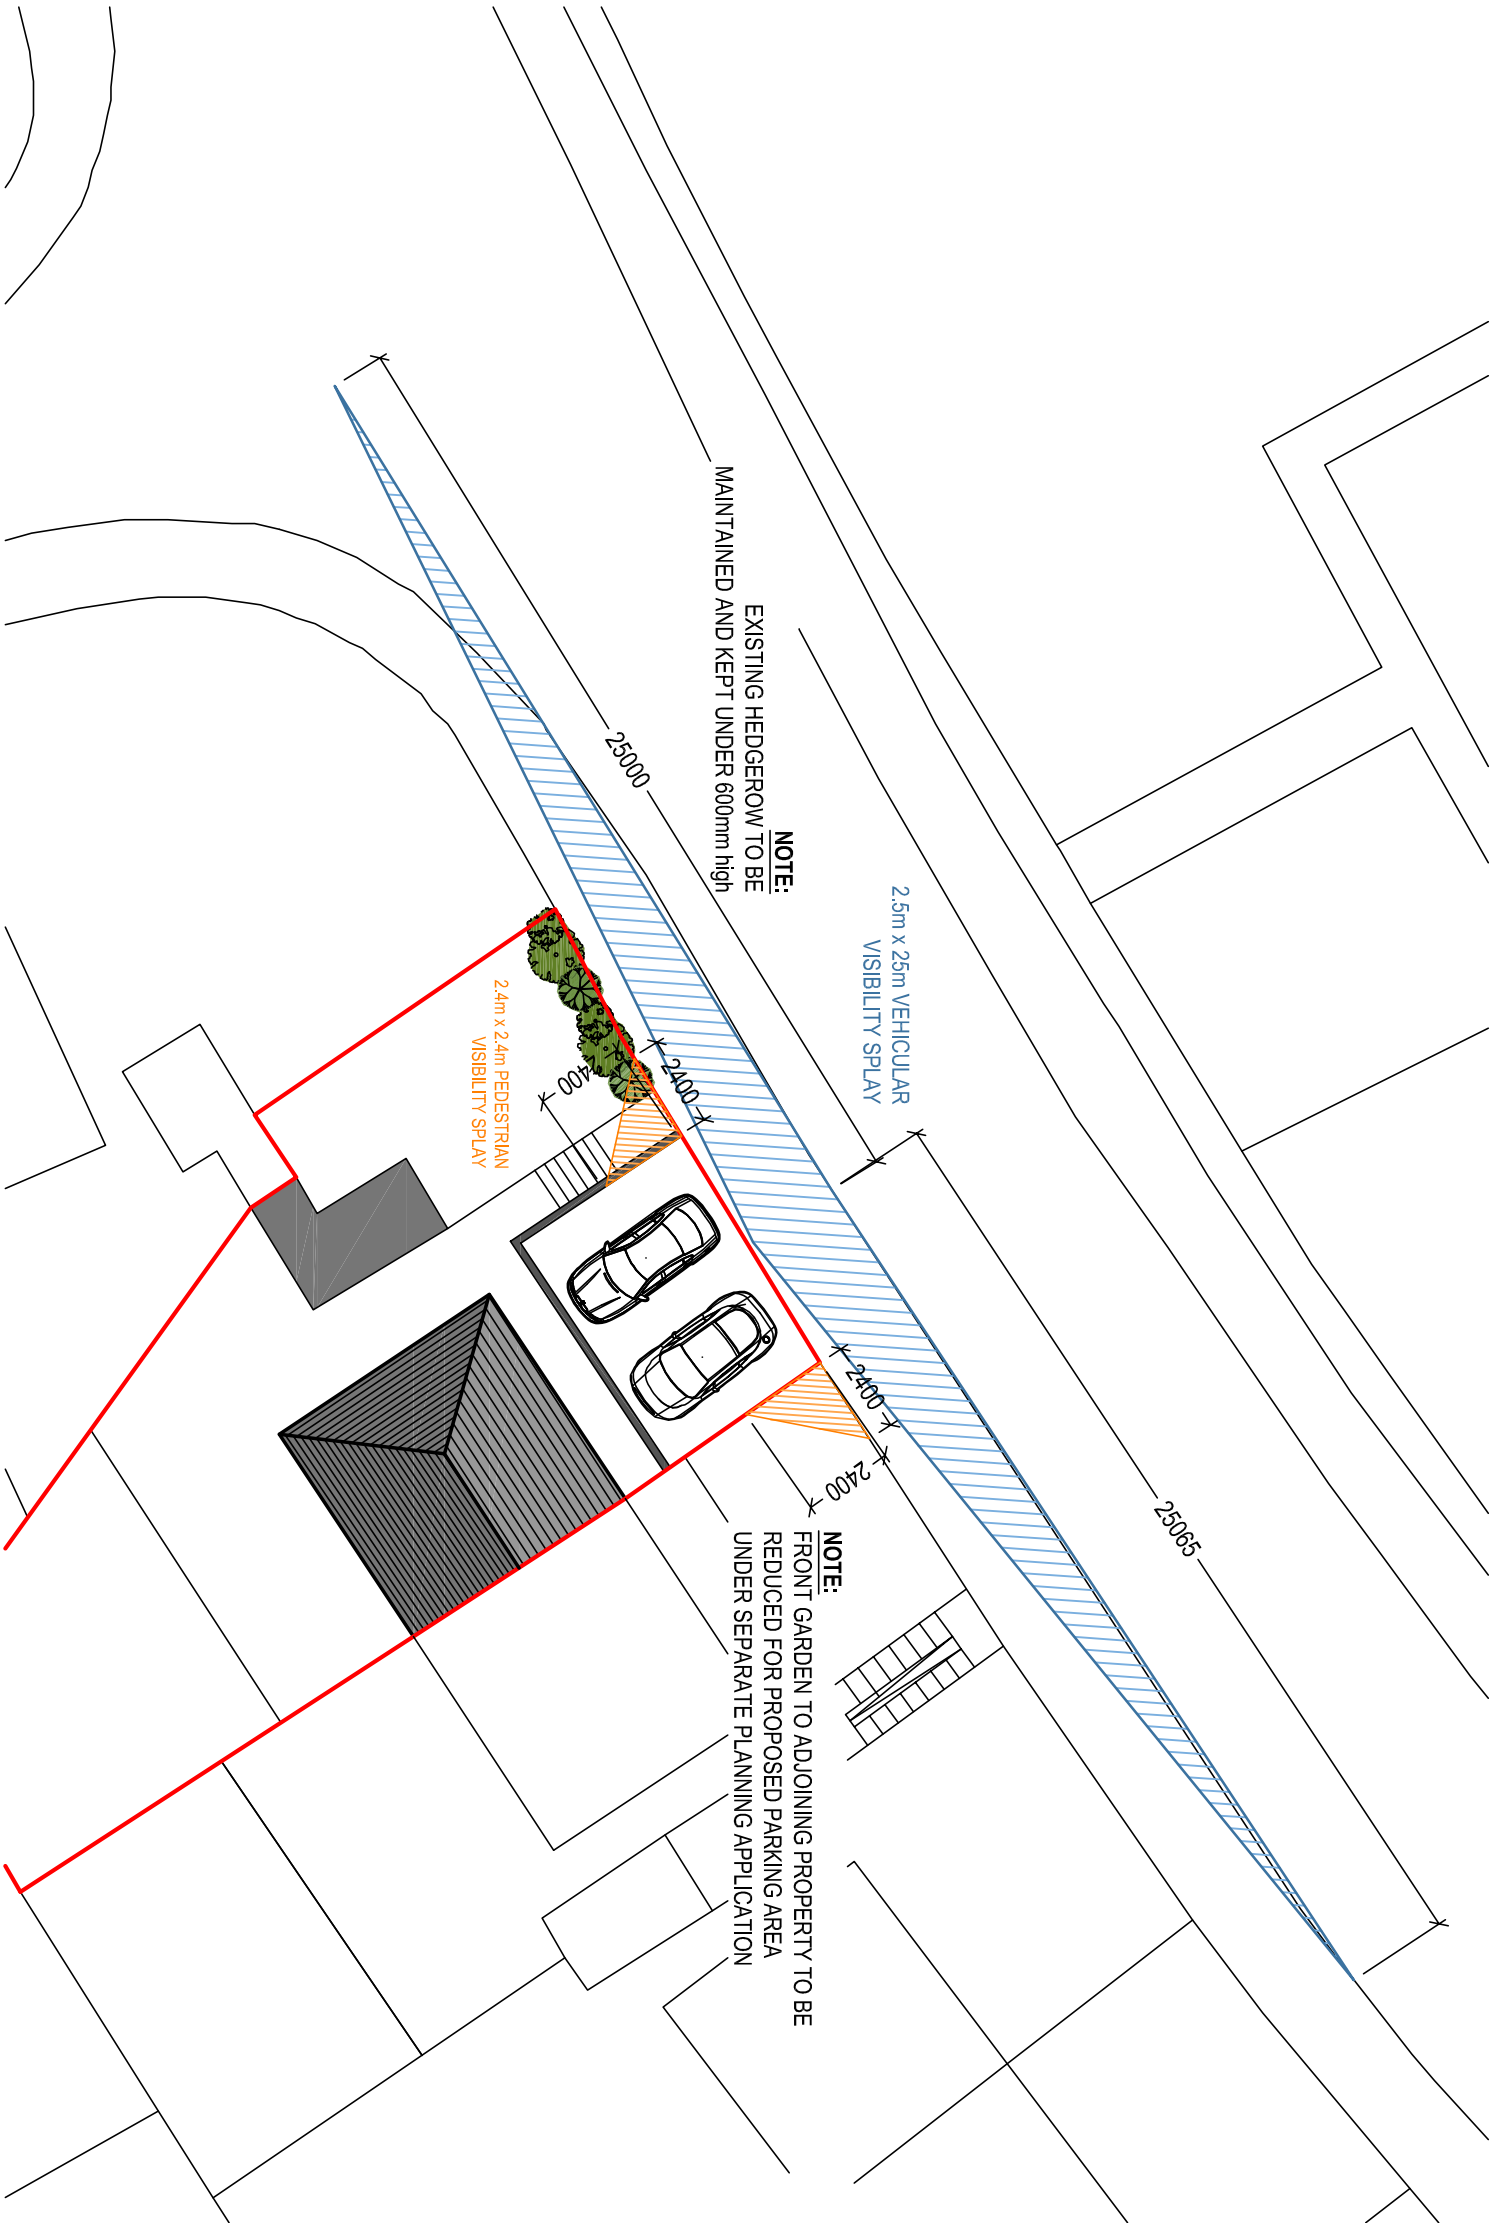

PLAN SHOWING VISIBILITY
Scale 1:200

Client:			
Mrs. P. Minto 17 Cook Rees Avenue Neath SA11 1UR			
Project Title:			
PROVISION OF OFF-STREET PARKING			
General Notes:			
1. Do not scale from this drawing. Take figures dimensions only. 2. Dimensions are in millimetres unless otherwise stated.			
Drawing Issue:			
PLANNING			
Drawing Title:			
PLAN SHOWING VISIBILITY			
Drawing No:	CPD-004	Revision:	B
Date:	06-03-2025	Revised:	01-10-2025
Scale(s):	1:200	Paper Size:	A3
			
Cwm Planning & Design Ltd. (Civil, Structural & Architectural)			