



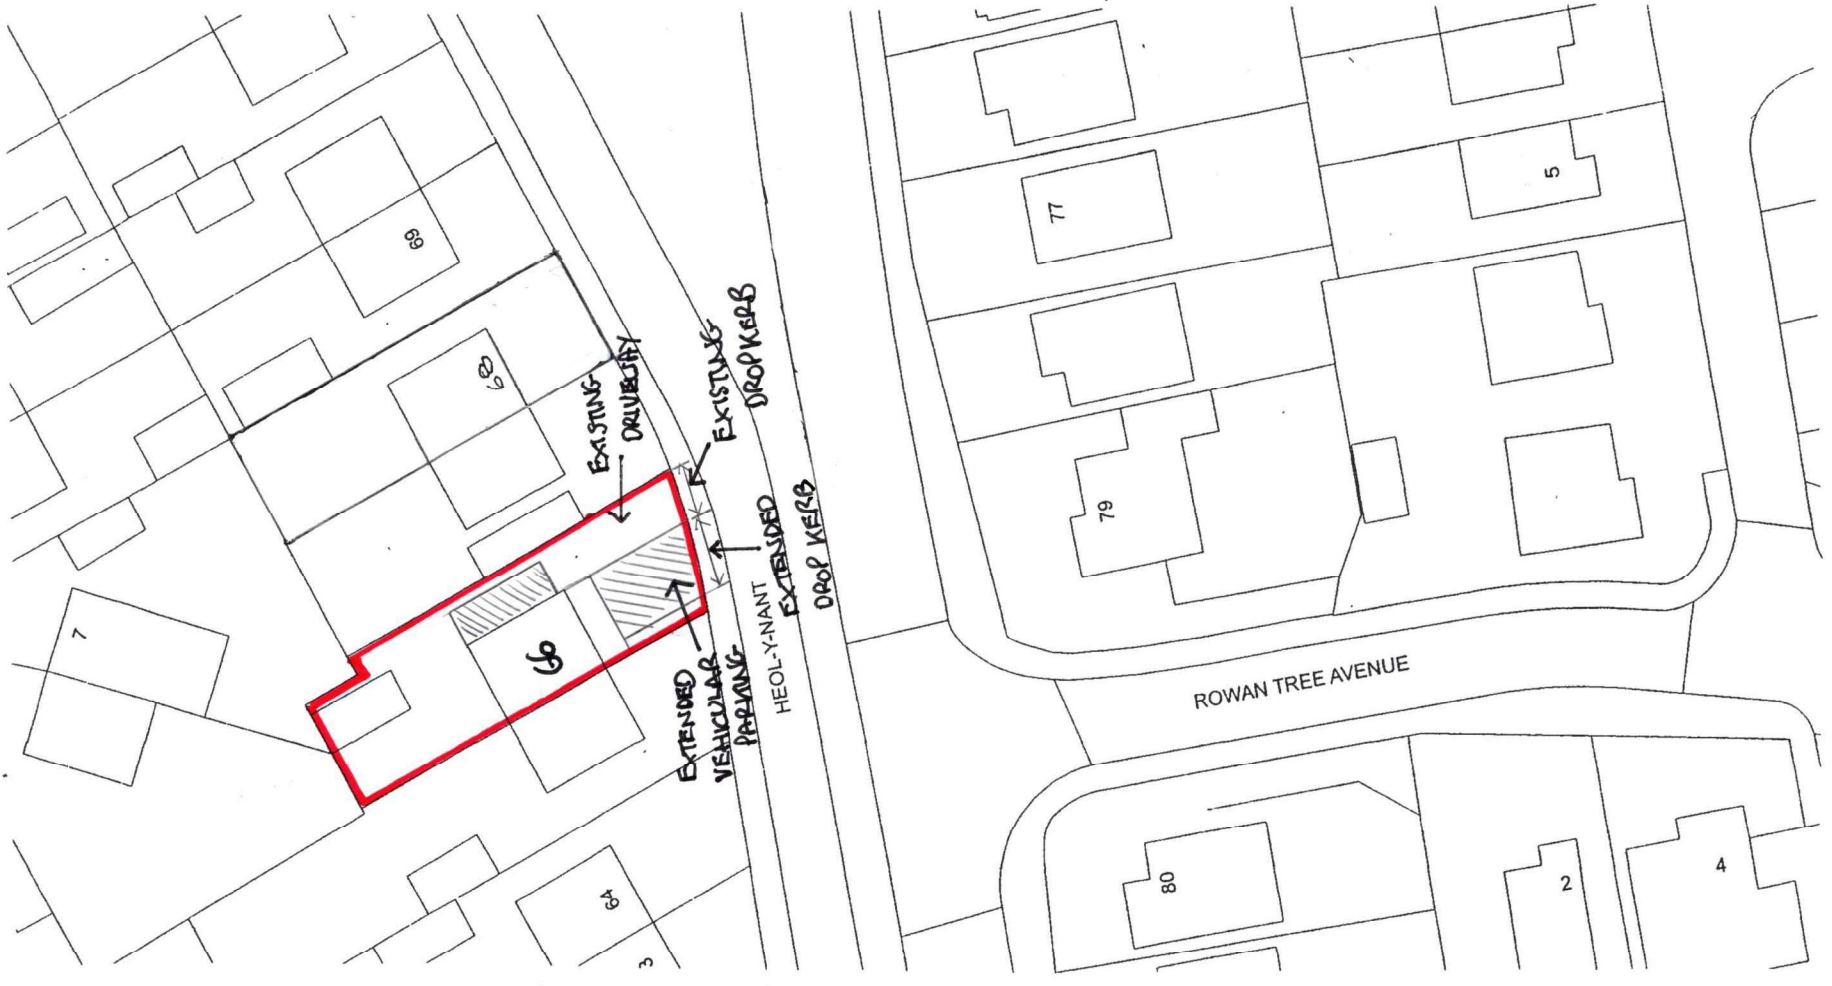

Block Plan 1:500

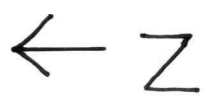

Location Plan 1:1250