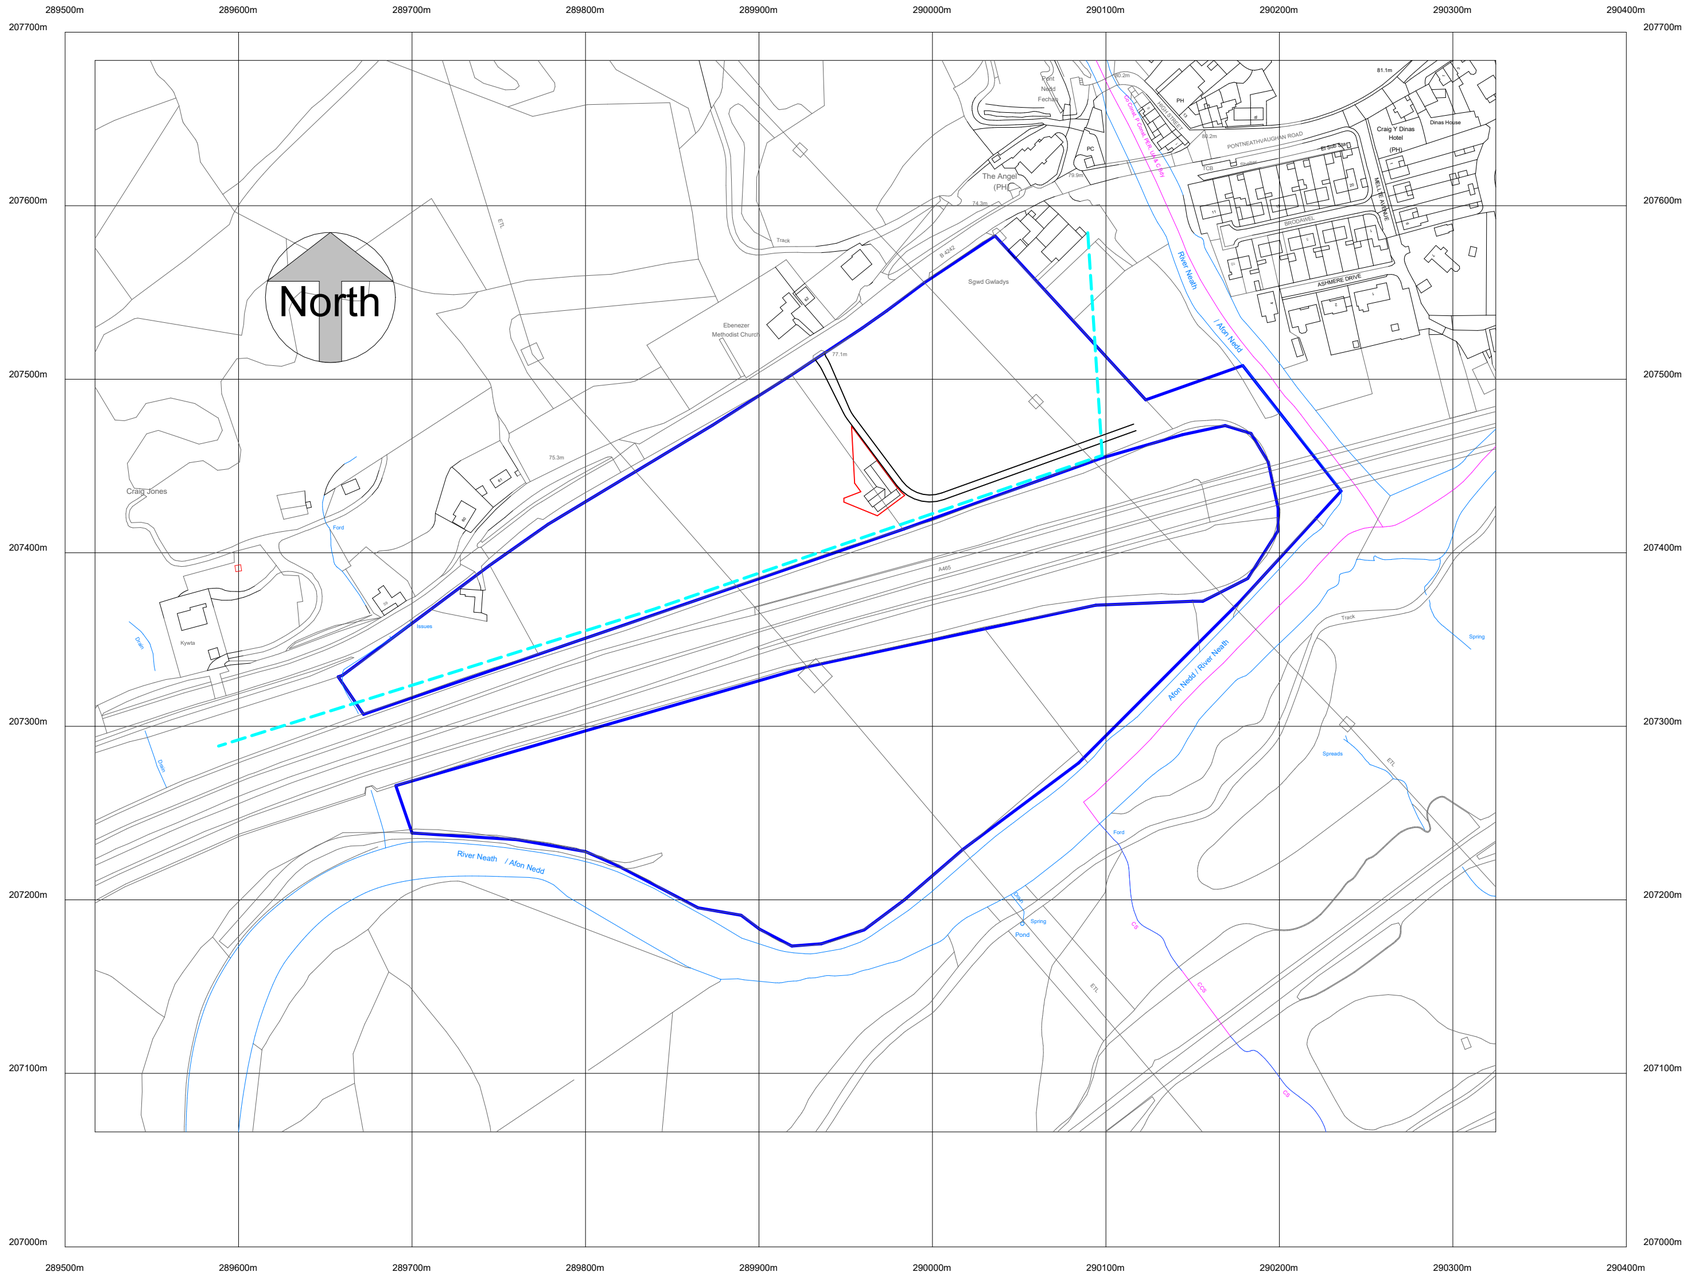

%%169Crown Copyright and database rights 2025 OS Licence no. AC0000849896

Location plan

1 : 2500

Revision Schedule		
Rev.	Description	Date

H&M DAVIES
ARCHITECTURAL DESIGN & PLANNING
Architectural | Structural | Ecology | Surveying

Rhydhywel Fach, Crwbin, Kidwelly,
Carmarthenshire. SA17 5DE
Tel: 01269 870430 Email: info@hmdavies.co.uk

Client: Mr Pat Horgan

Relocated barns
Pontneathvaughan Road
Glyneath
SA11 5NR

Project: Proposed relocated barns

Title: Location plan

Job No:	1409	Date:	18/7/25
Drawn:	MOD	Cheked:	
Status:	Planning		
Dwg No:	A213	Rev:	
Scale:	1 : 2500		A2

05/10/2025 10:37:48