


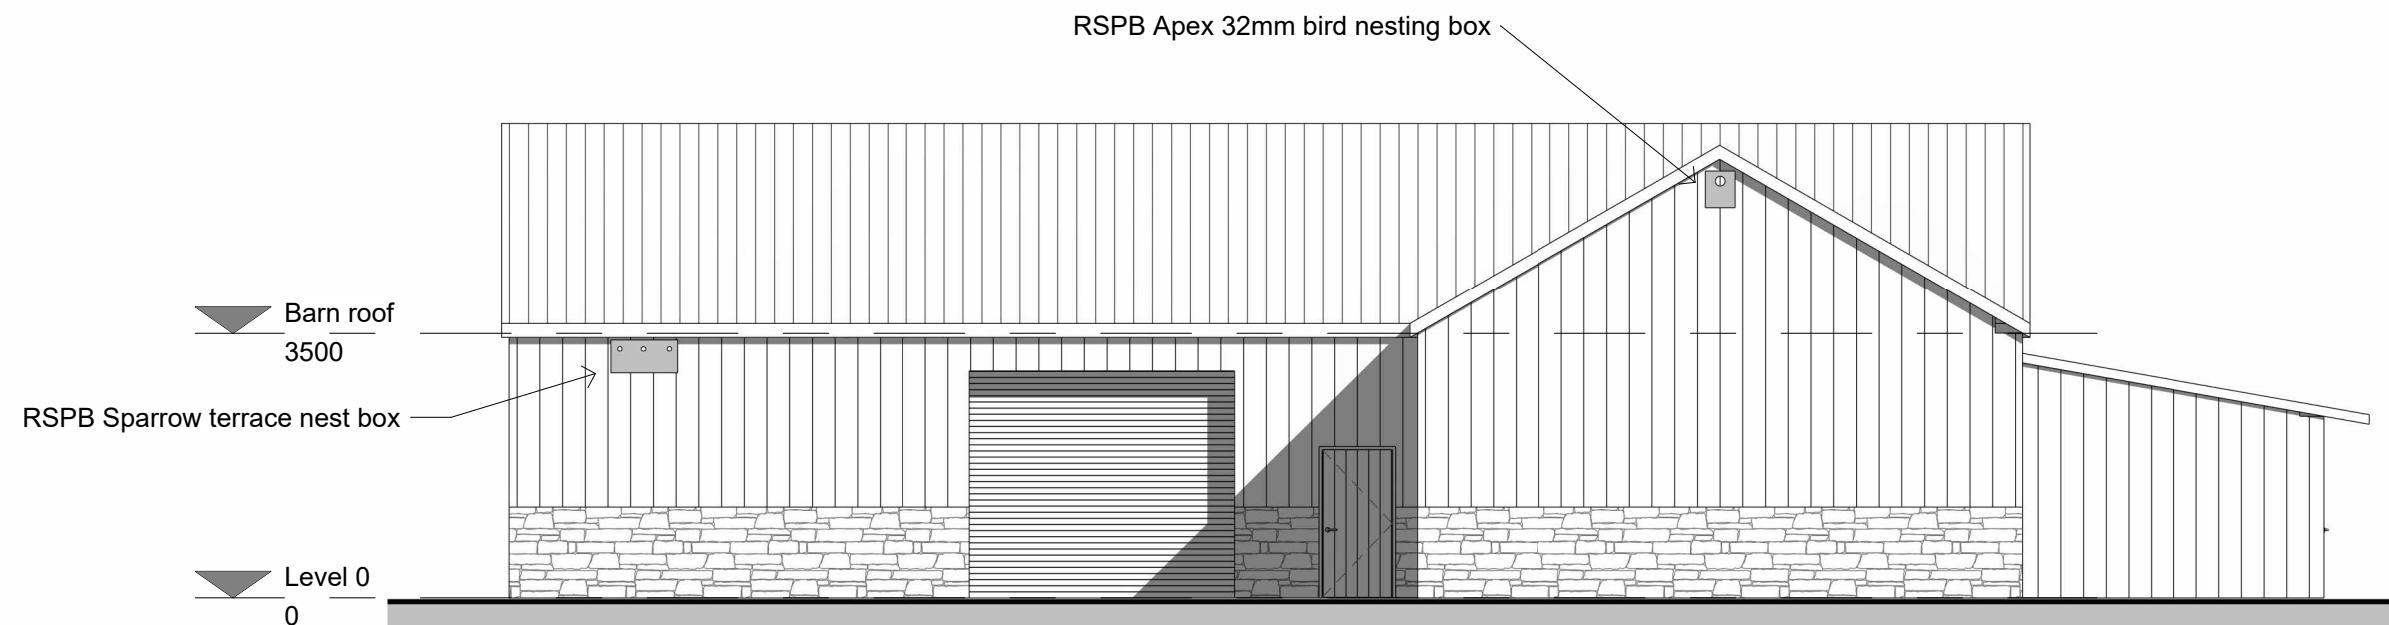


Southwest
1 : 100




Northwest
1 : 100



Northeast
1 : 100

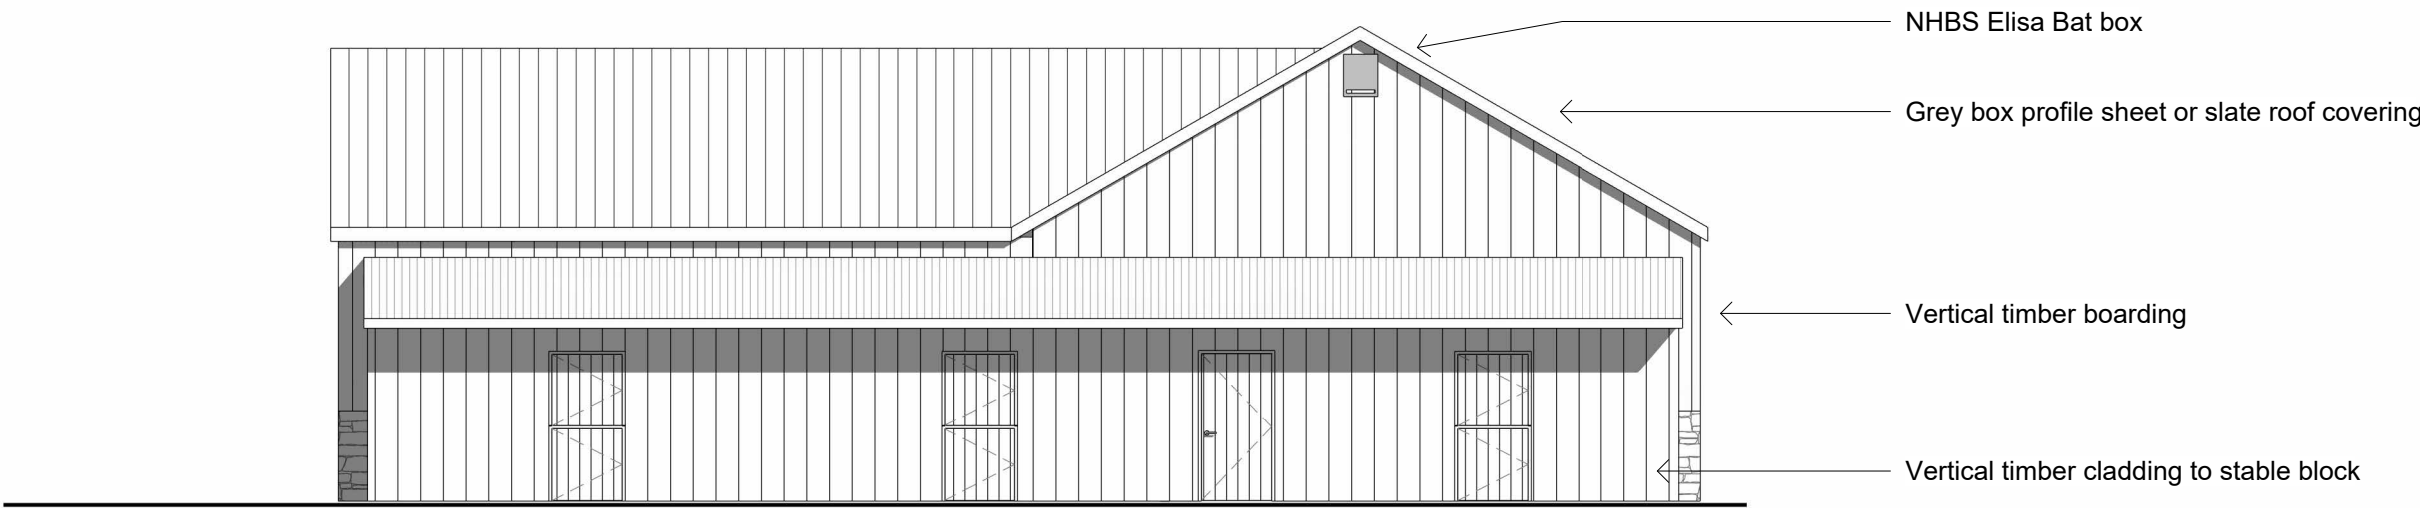

Southeast
1 : 100

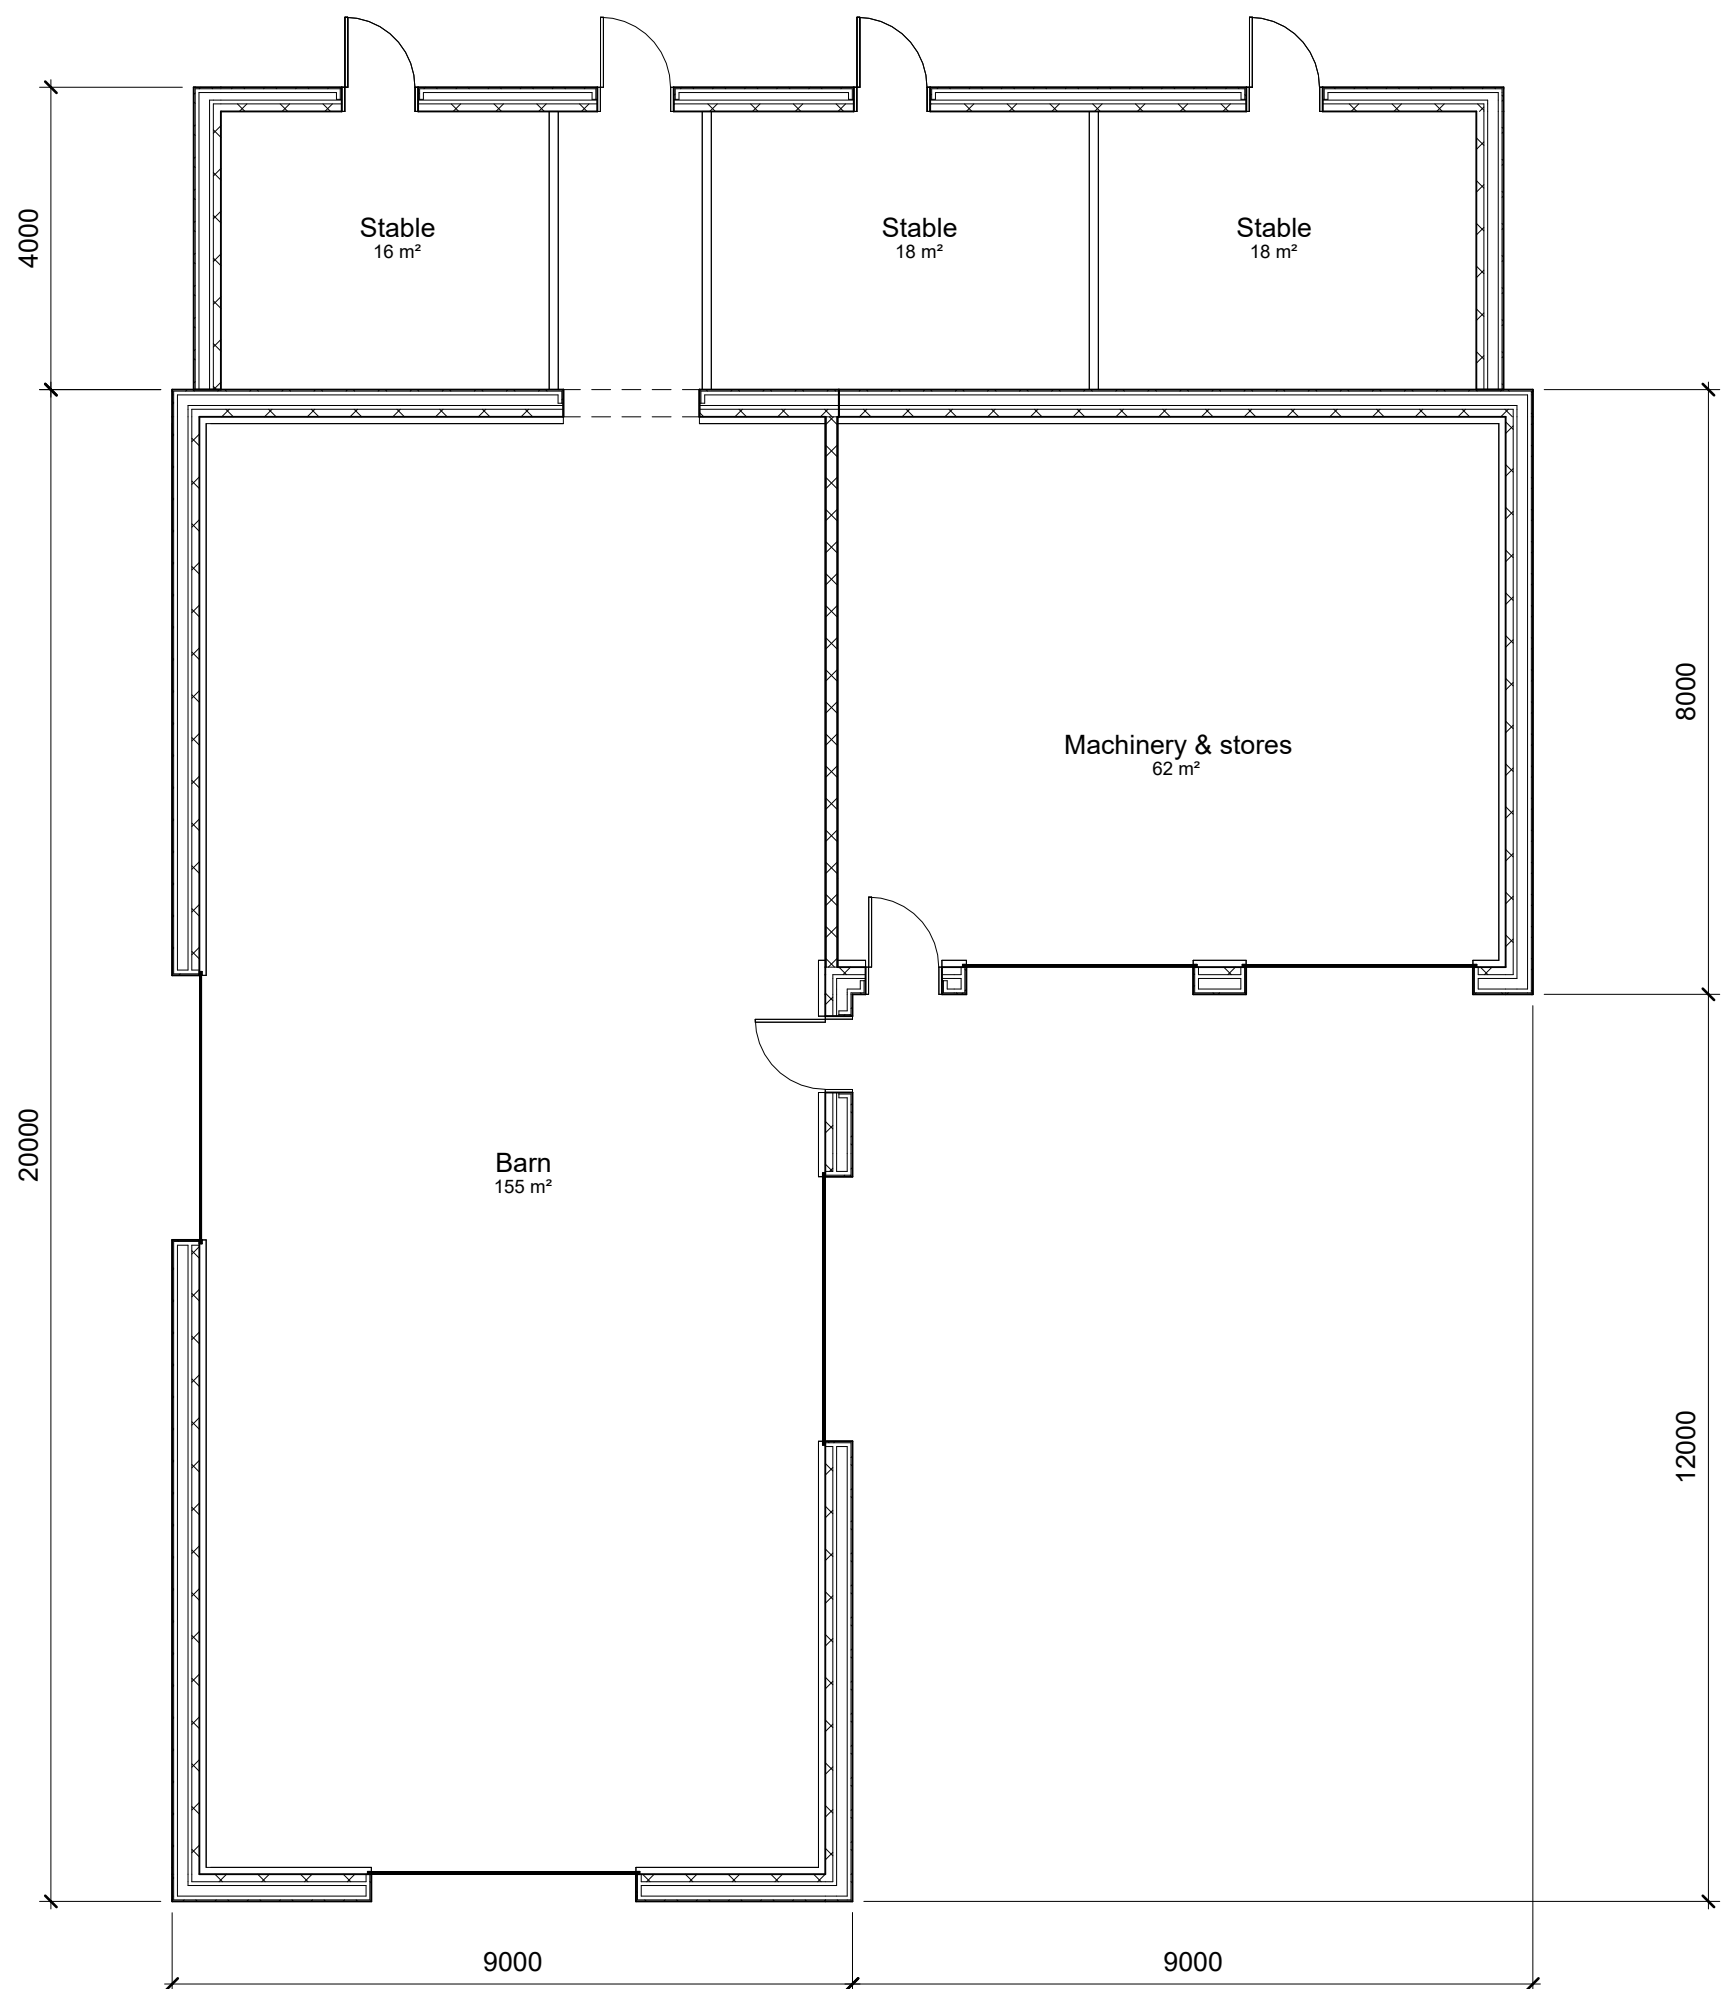

Level 0
1 : 100

Revision Schedule		
Rev.	Description	Date

H&MDAVIES

ARCHITECTURAL DESIGN & PLANNING

Architectural | Structural | Ecology | Surveying

Rhydywel Fach, Crwbin, Kidwelly,
Carmarthenshire, SA17 5DE
Tel: 01269 870430 Email: info@hmdavies.co.uk

Client: Mr Pat Horgan			
Relocated barns Pontneathvaughan Road Glyneath SA11 5NR			
Project: Proposed relocated barns			
Title: Proposed barn			
Job No: 1409	Date: 28/11/24		
Drawn: MOD	Choked:		
Status: Planning			
Dwg No: A210	Rev:		
Scale: 1 : 100			A1

21/07/2025 08:35:21