




Reproduced from an Ordnance Survey map with the permission of the
Controller of Her Majesty's Stationary Office.
©Crown Copyright. All rights reserved.

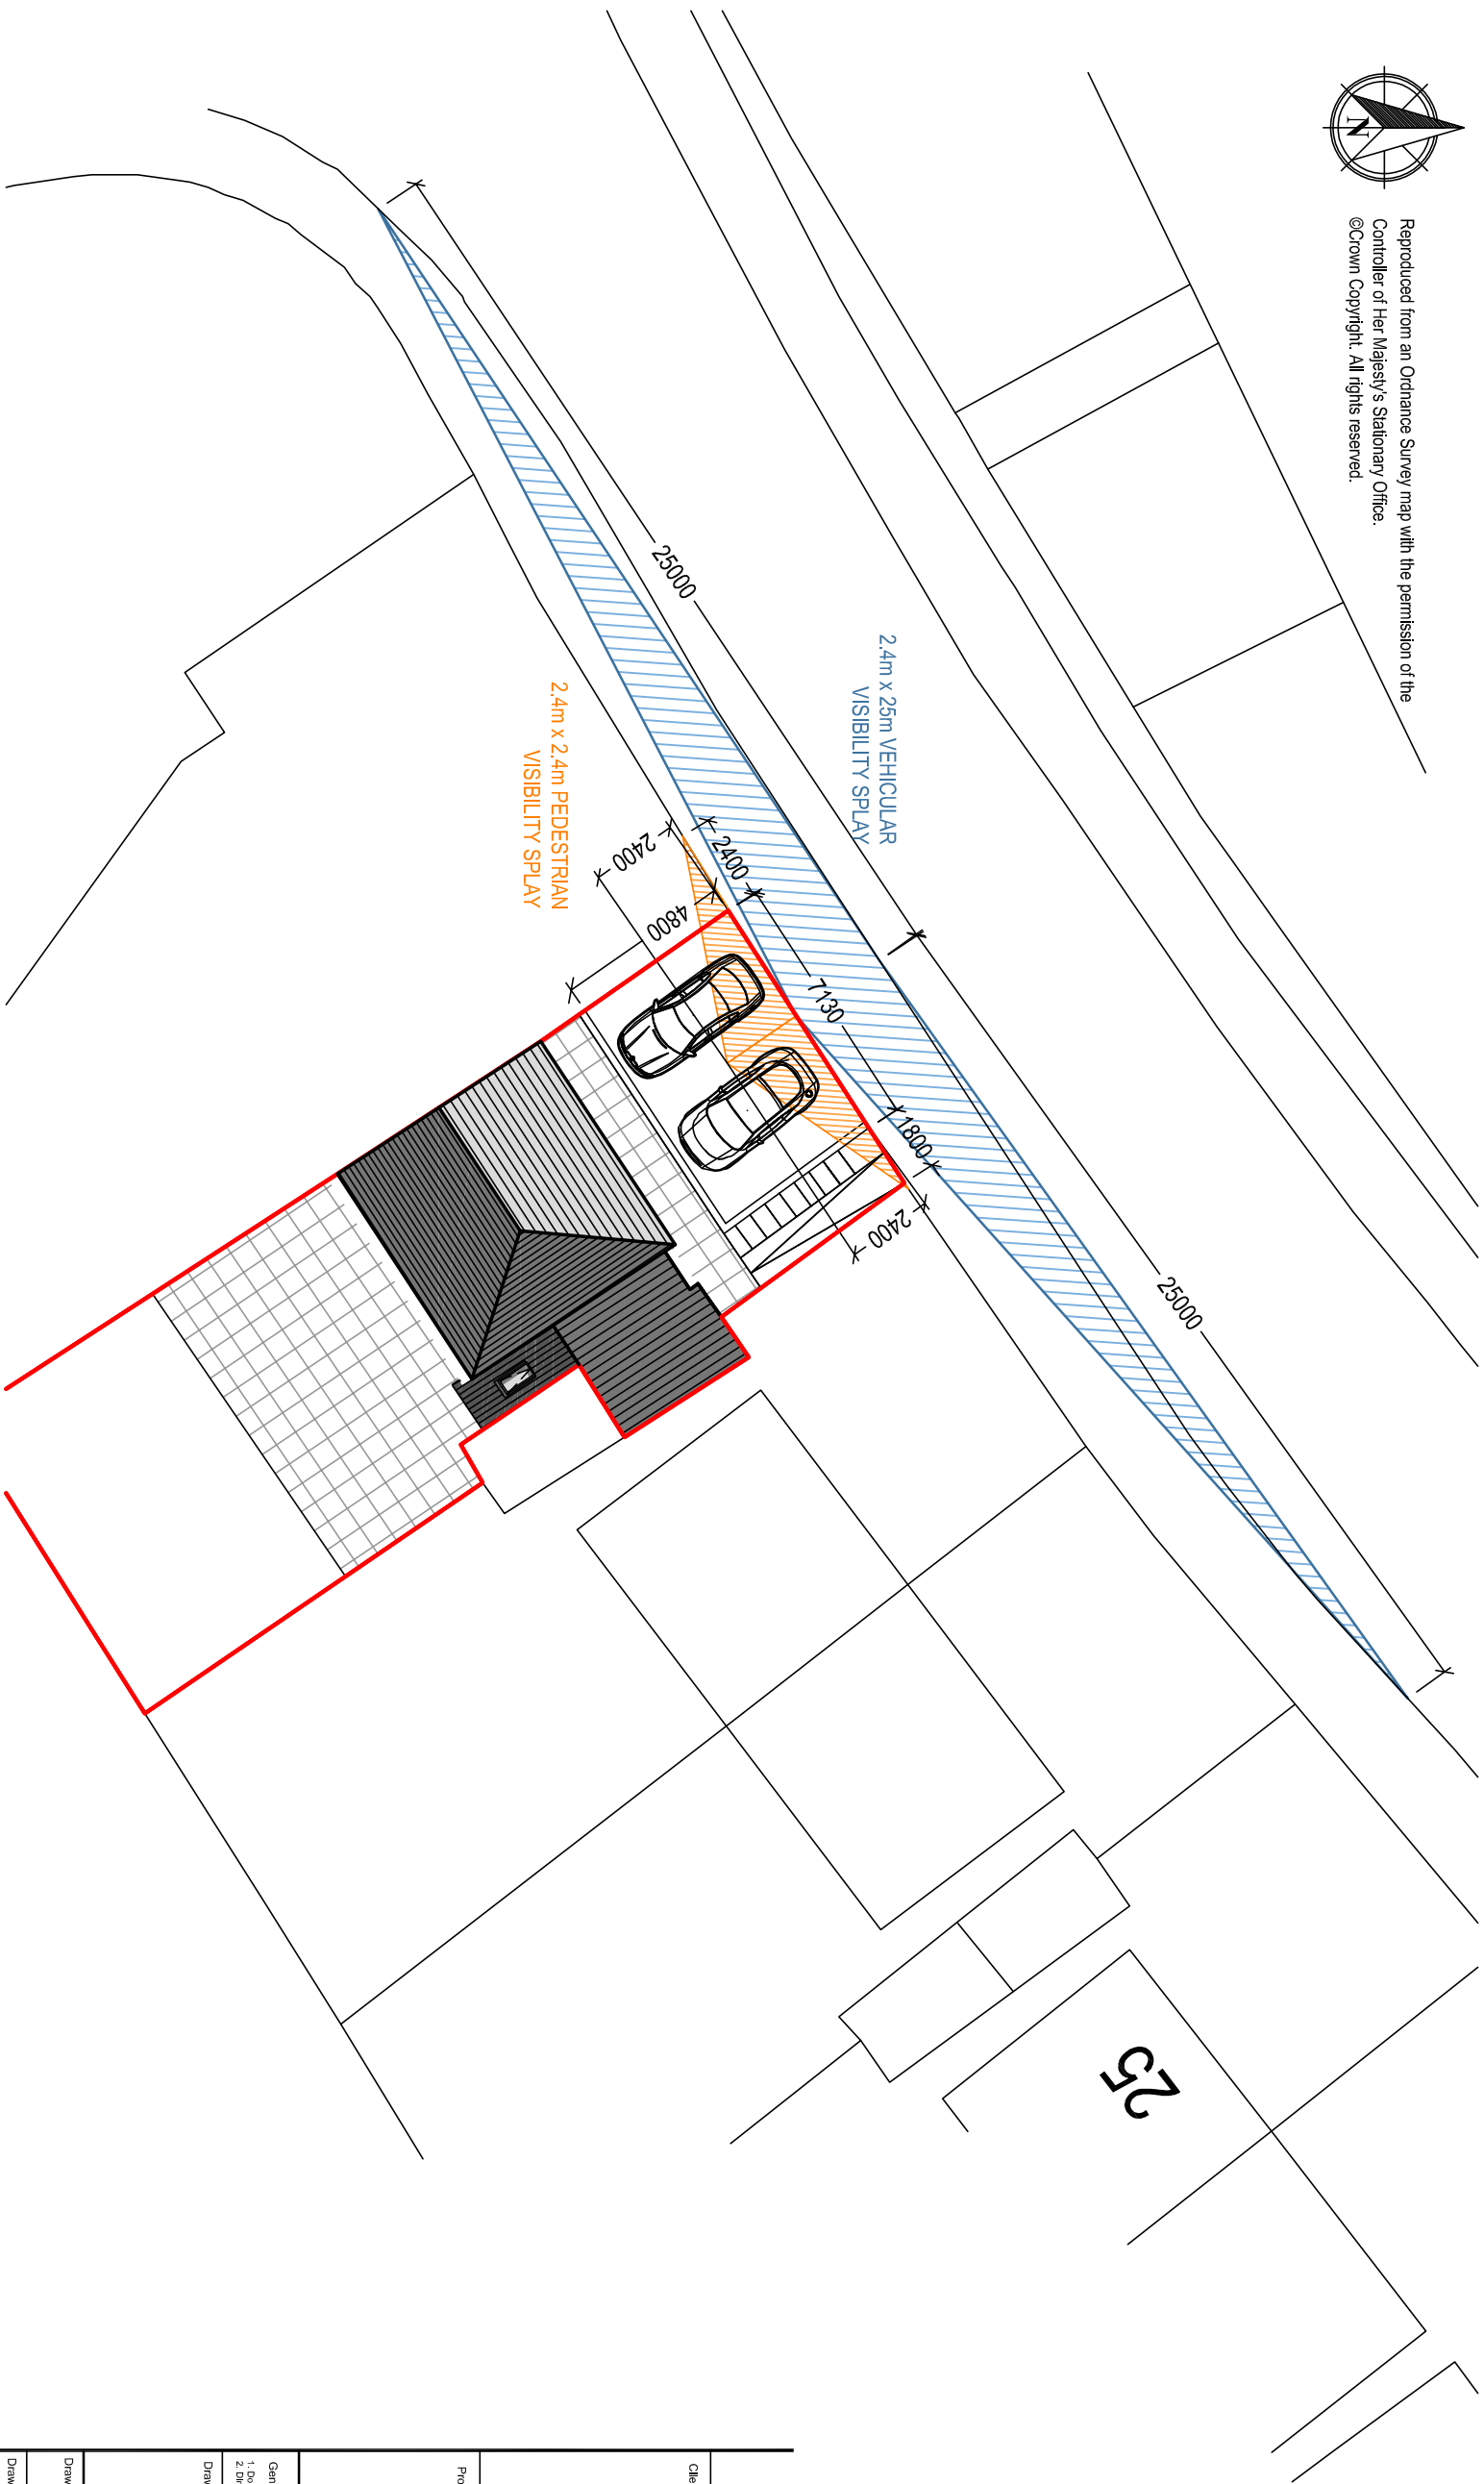

PLAN SHOWING VISIBILITY
Scale 1:200

Client:

Mr. Paul Thomas
19 Cook Rees Avenue
Neath
SA11 1UR

Project Title:

PROPOSED SINGLE STOREY
SIDE EXTENSION
& PROVISION OF
OFF-STREET PARKING AREA

General Notes:

1. Do not scale from this drawing. Take figures dimension only.
2. Dimensions are in millimetres unless otherwise stated.

Drawing Issue:

PLANNING

Drawing Title:

PLAN SHOWING VISIBILITY

Drawing No: CPD-006

Revision: C

Date: 10-10-2024

Revised: 22-09-2025

Scale(s): 1:200

Paper Size: A3



Cwm Planning & Design Ltd.
(Civil, Structural & Architectural)