NO.	NOTES
1	All dimensions in millimetres unless otherwise stated.
2	Do not scale off drawing. All dimensions to be checked on site by contractor.
3	Drawings to be used for purposes of Planning Application only.
4	These are not Construction Drawings.
5	The contractor is to set out, check and co-ordinate all dimensions on site during the course of works

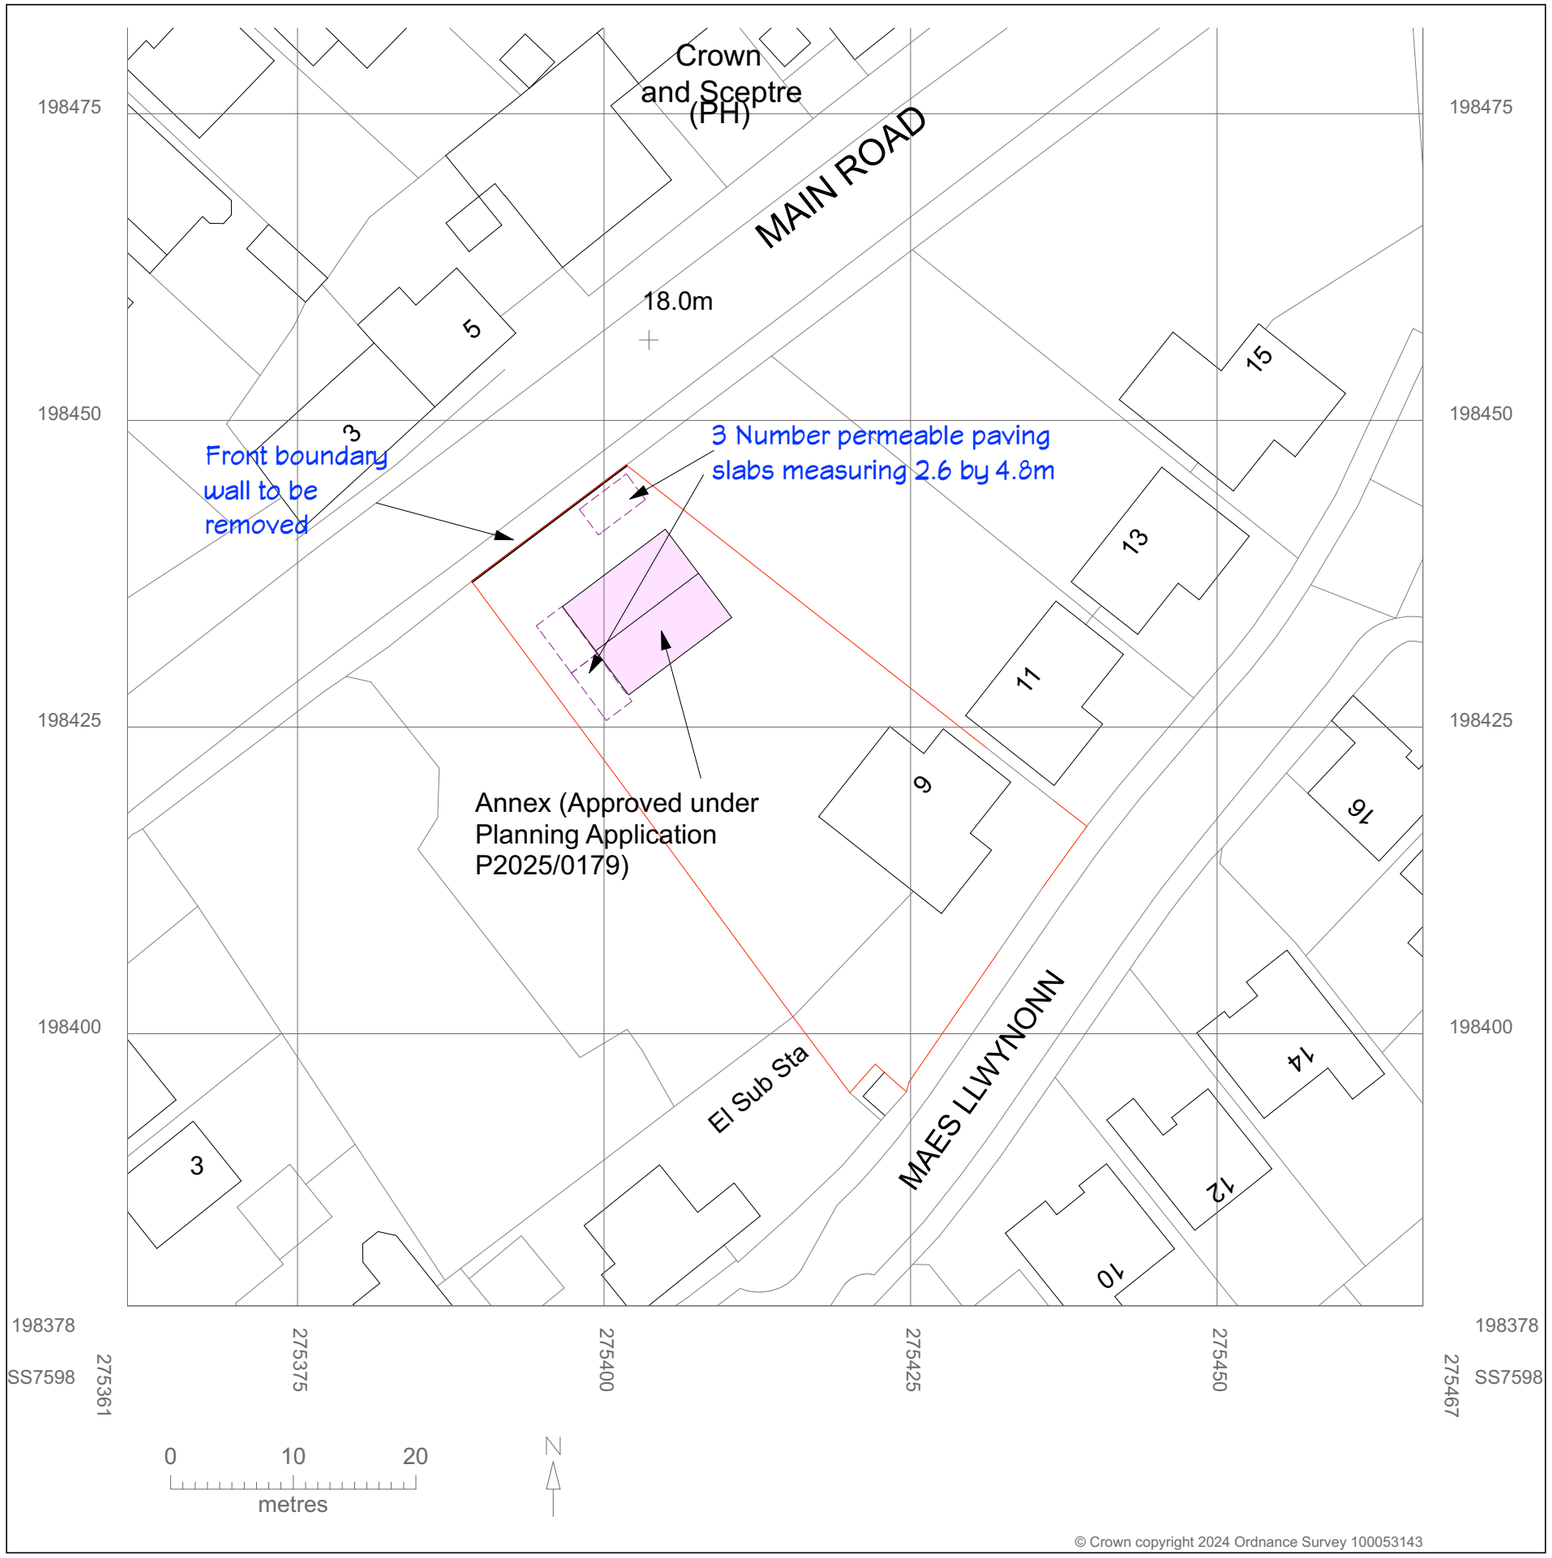

DRAWING NUMBER 2522 - AL(PE) 01

Matt John
MSc Regeneration
BSc City and Regional Planning
RTPI Accredited Degrees

LABC Registered Partner Authority Scheme

REVISIONS :

SHEET TITLE: 2512 - AL(PE) 01

PROJECT DESCRIPTION:
PROJECT: LDC for wall removal and permeable paving
SITE: 9 Maes Llywnonn
CLIENT: Alun

trium Planning Consultants
MOBILE: 07505 210 952
EMAIL: ashamplanning@icloud.com

DATE: JUL 2025

SCALE: 1:500

SHEET: A-3