



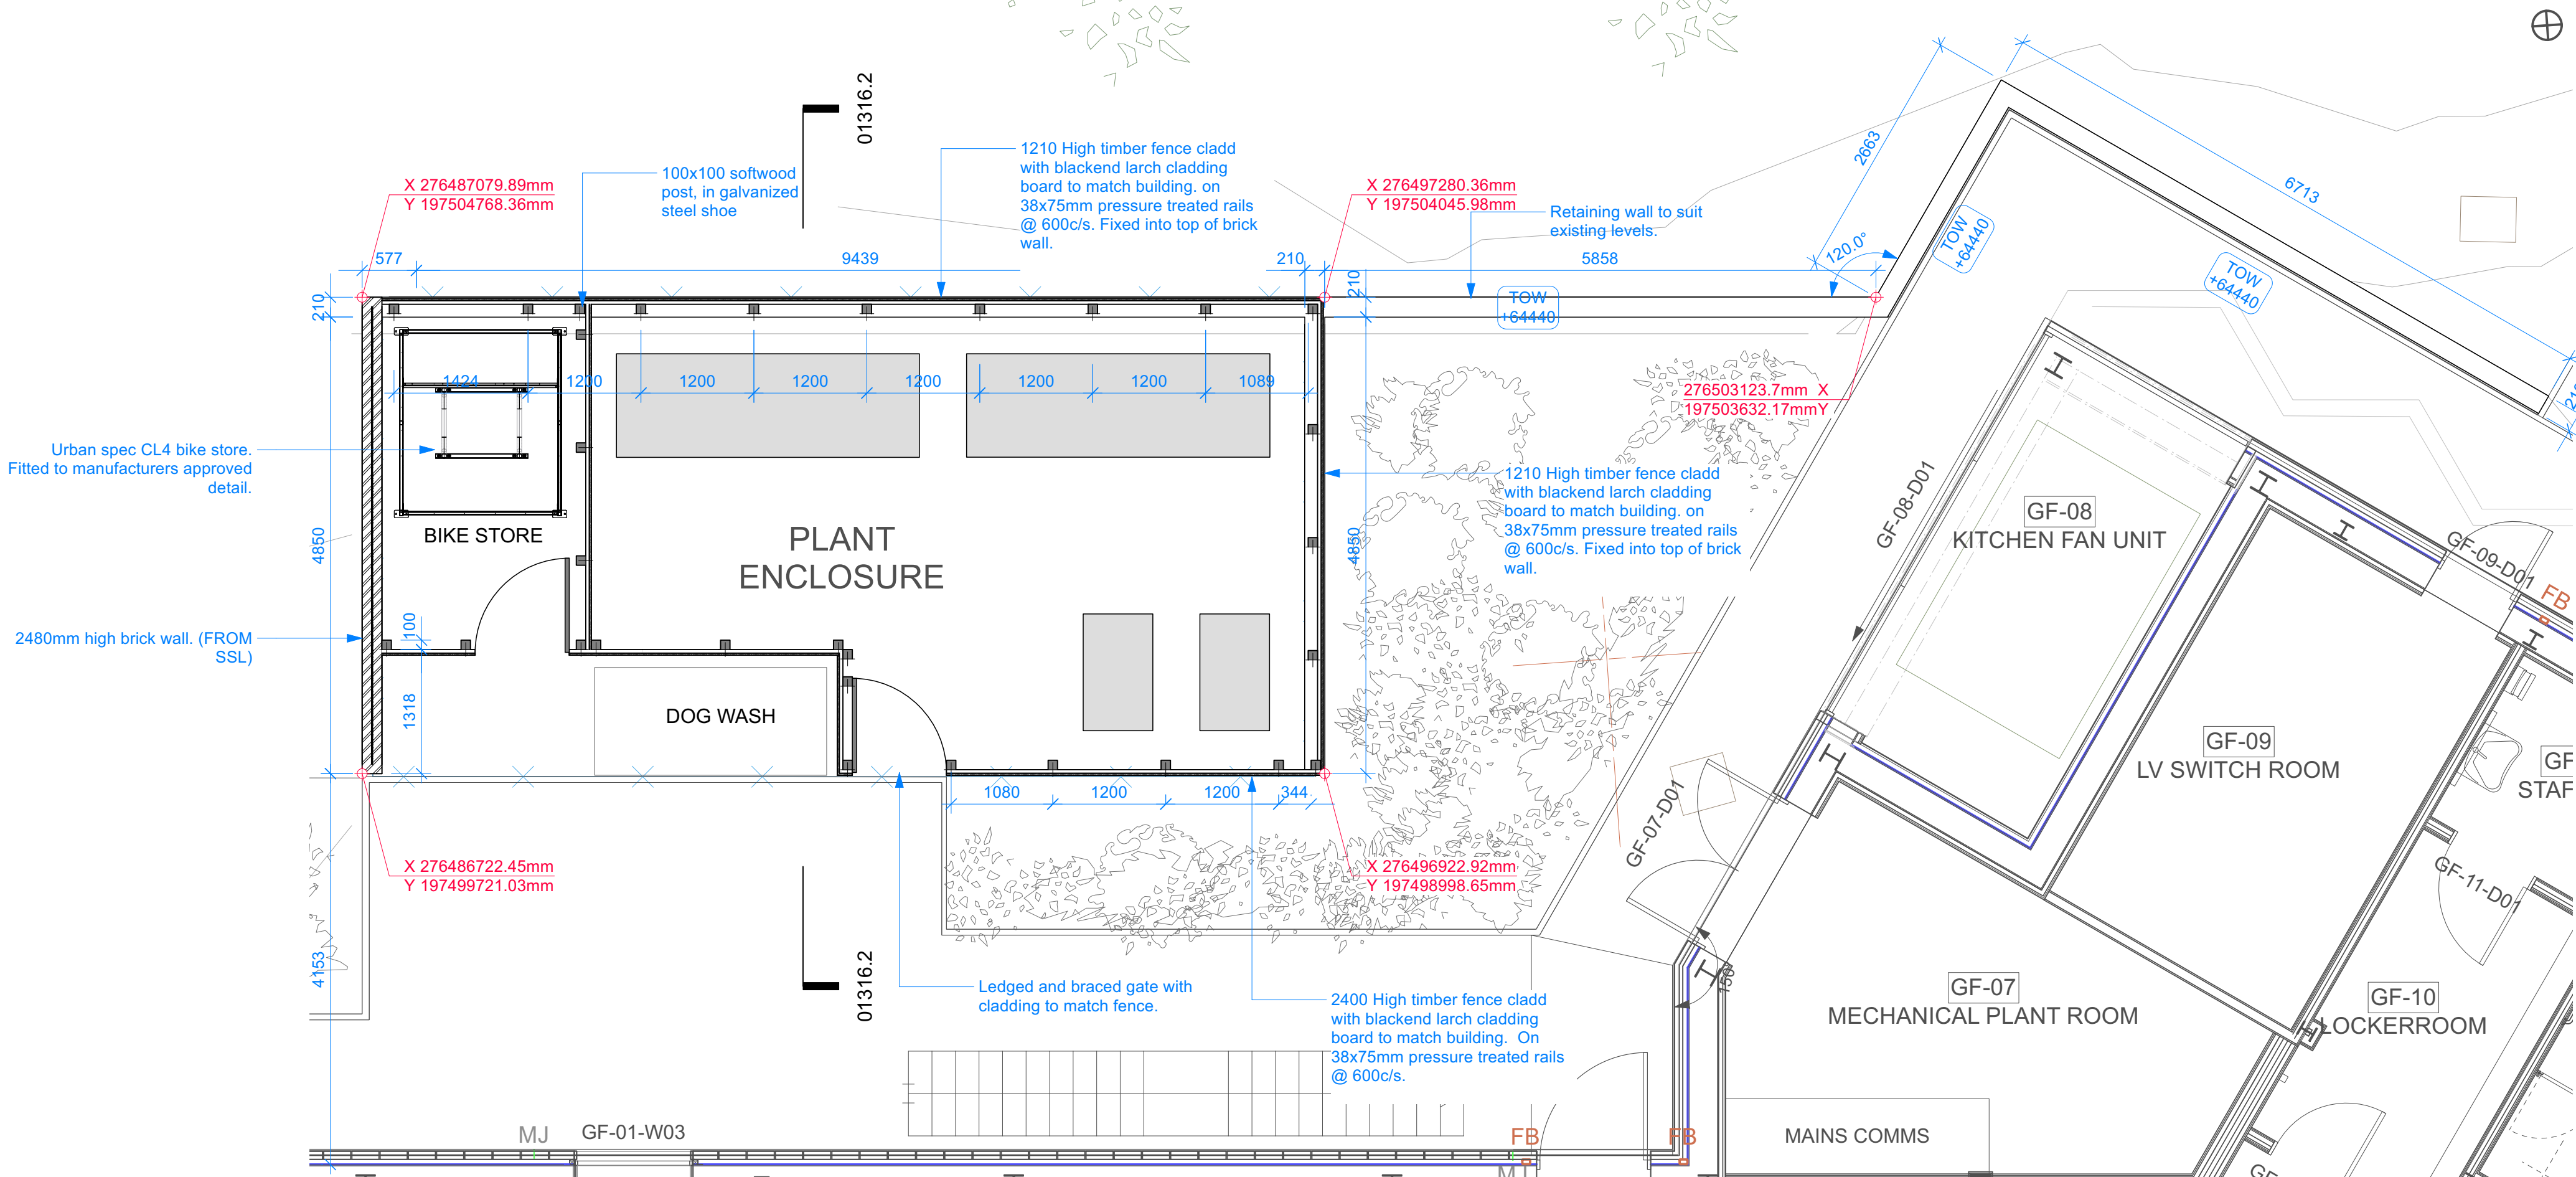

01316.1 PLAN
SCALE 1:50 @ A1, 1:100 @ A3

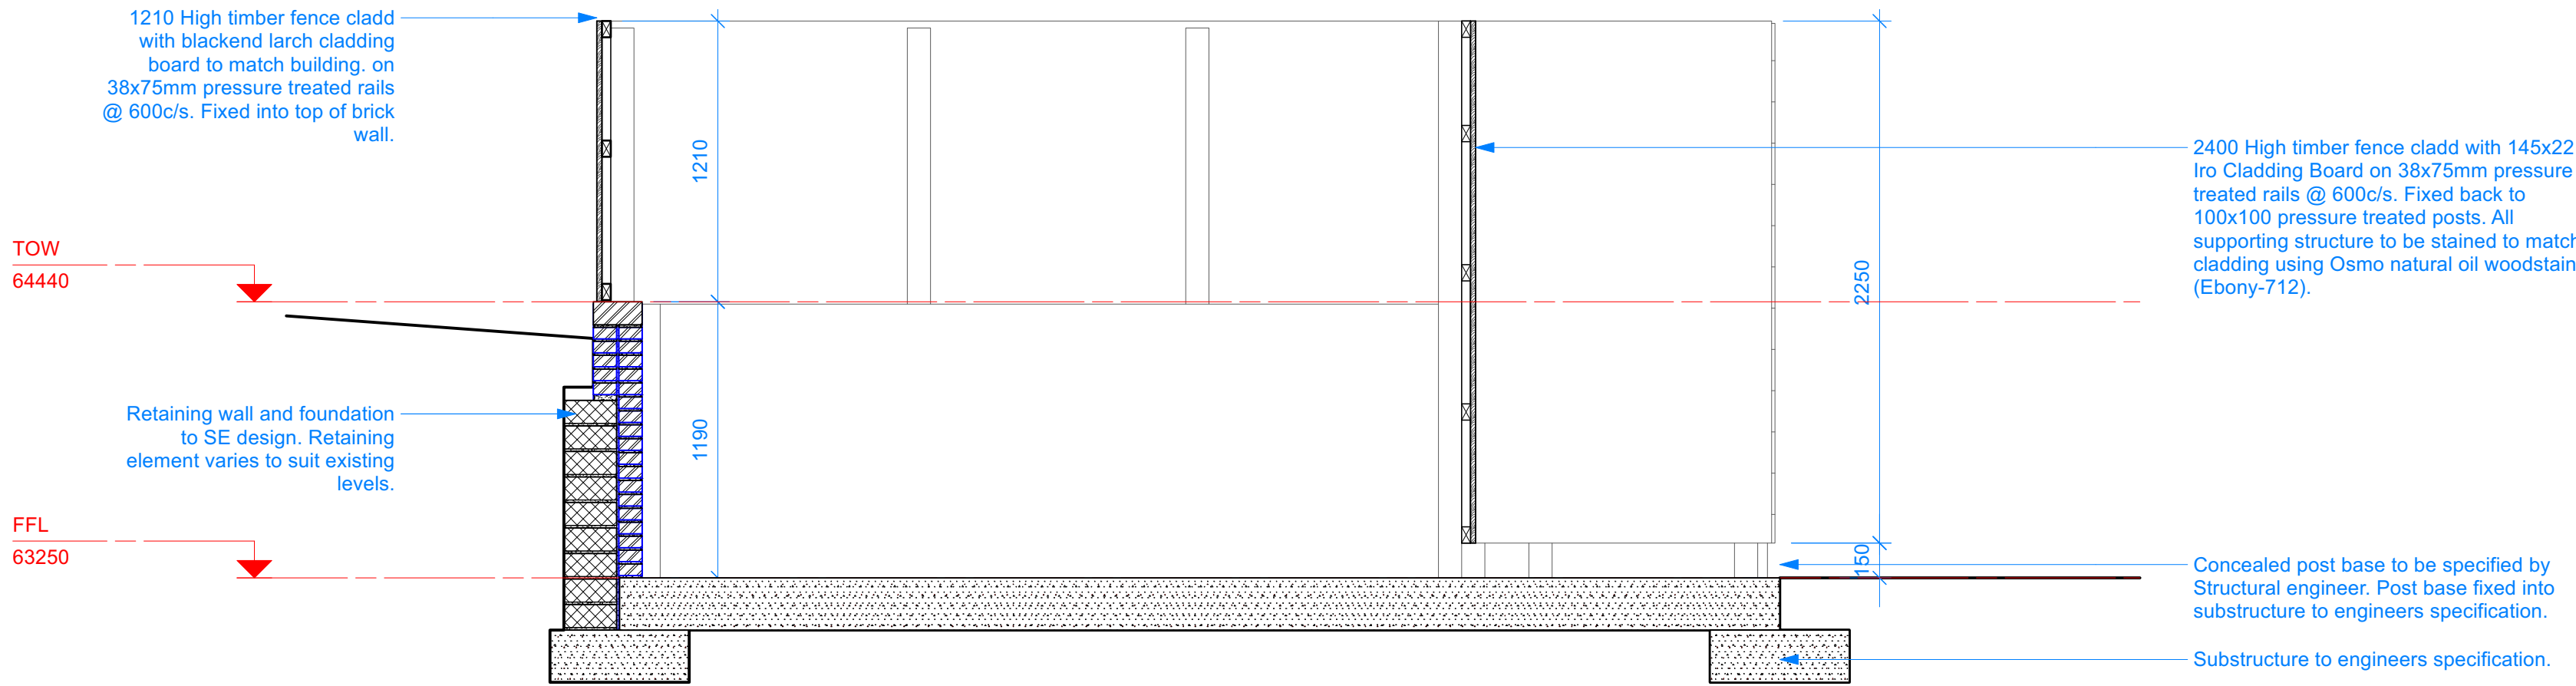

01316.2 SECTION
SCALE 1:25 @ A1, 1:50 @ A3

SERIES		CONSTRUCTION
SUITABILITY		A - ISSUED FOR CONSTRUCTION
REV	DATE	NOTE
P3	21/06/2024	Sheet title revised. Plant enclosure added.
C1	03/12/2024	Issued for construction. Bike store moved. Landscaping adjusted to suit. Plant added, setting out tweaked to match brick dims.
C2	02/04/2025	Revised location following instruction from site. New brick setting out added. Added dog wash.

Hiraeth.

2325 02

Neath Port Talbot CBC

Gnoll Park

Plant Enclosure and Landscaping

ScaleAS NOTED

Date05/23

02920 025814 | office@hiraetharchitecture.co.uk

The Maltings | East Tyndall St | Cardiff | CF24 5EA

UFRN

Zone

Originator

Role

Type

Shrt number

S Code

Rev

2080

02

HIR

A

DR

01316

A

C2

do not scale from this drawing

| all dimensions to be verified on site

| notify architect of all discrepancies

| copyright Hiraeth architecture