
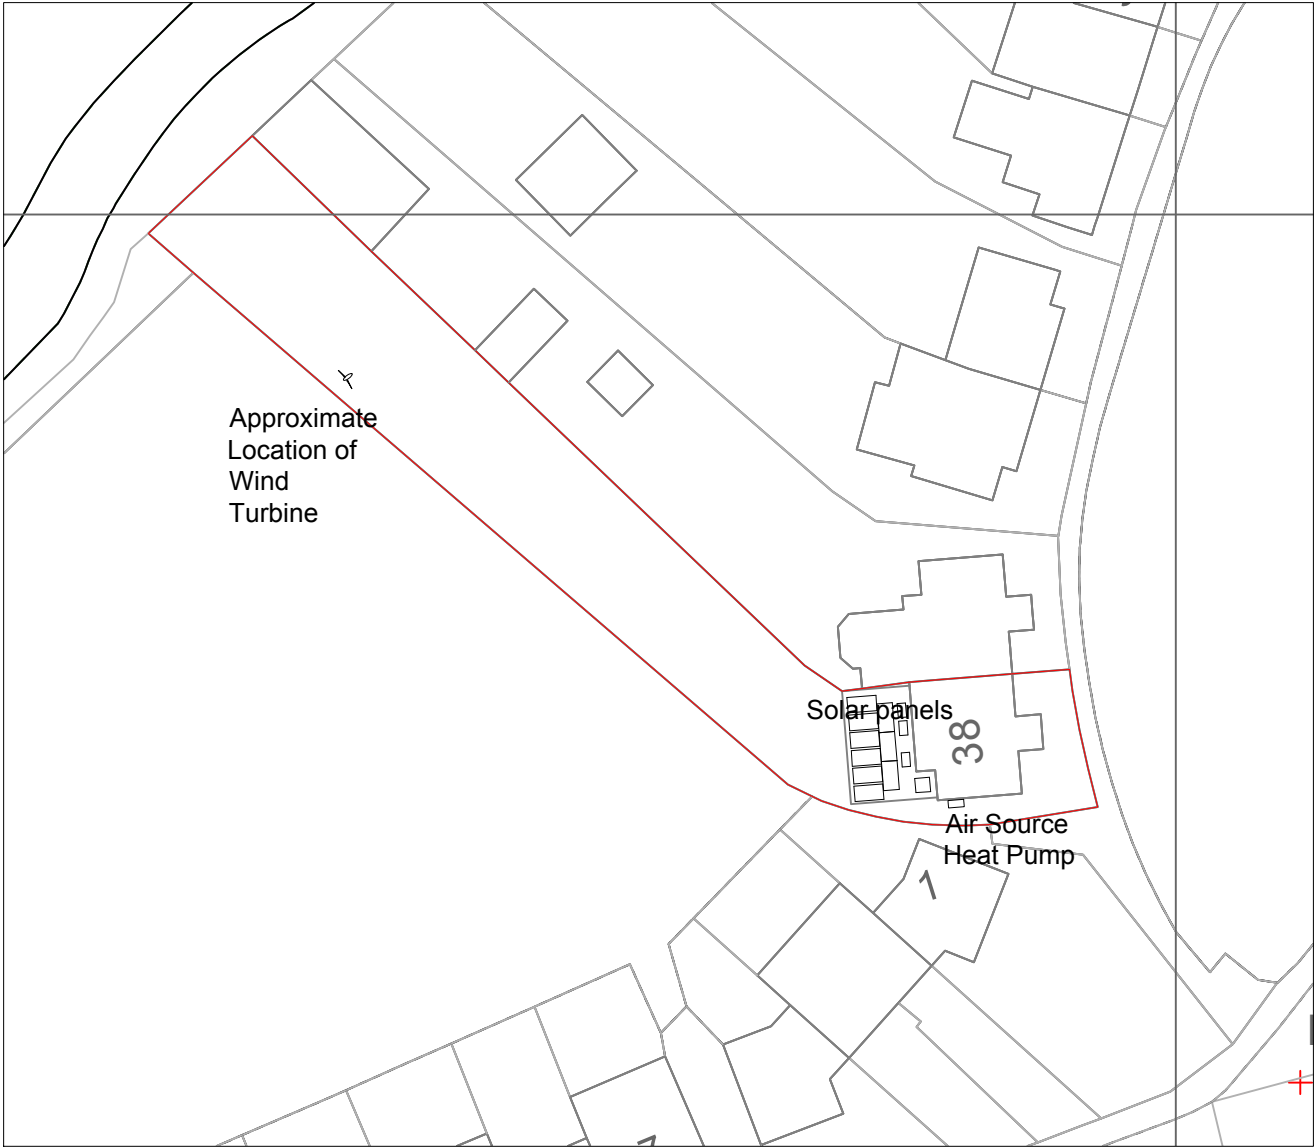


AVALON ARCHITECTURE
PŴNSAERNIAETH AFALLON

Avalon Architecture | Pensaernïaeth Afallon
helen@avalonarchitecture.co.uk
07541229202
avalonarchitecture.co.uk

project north

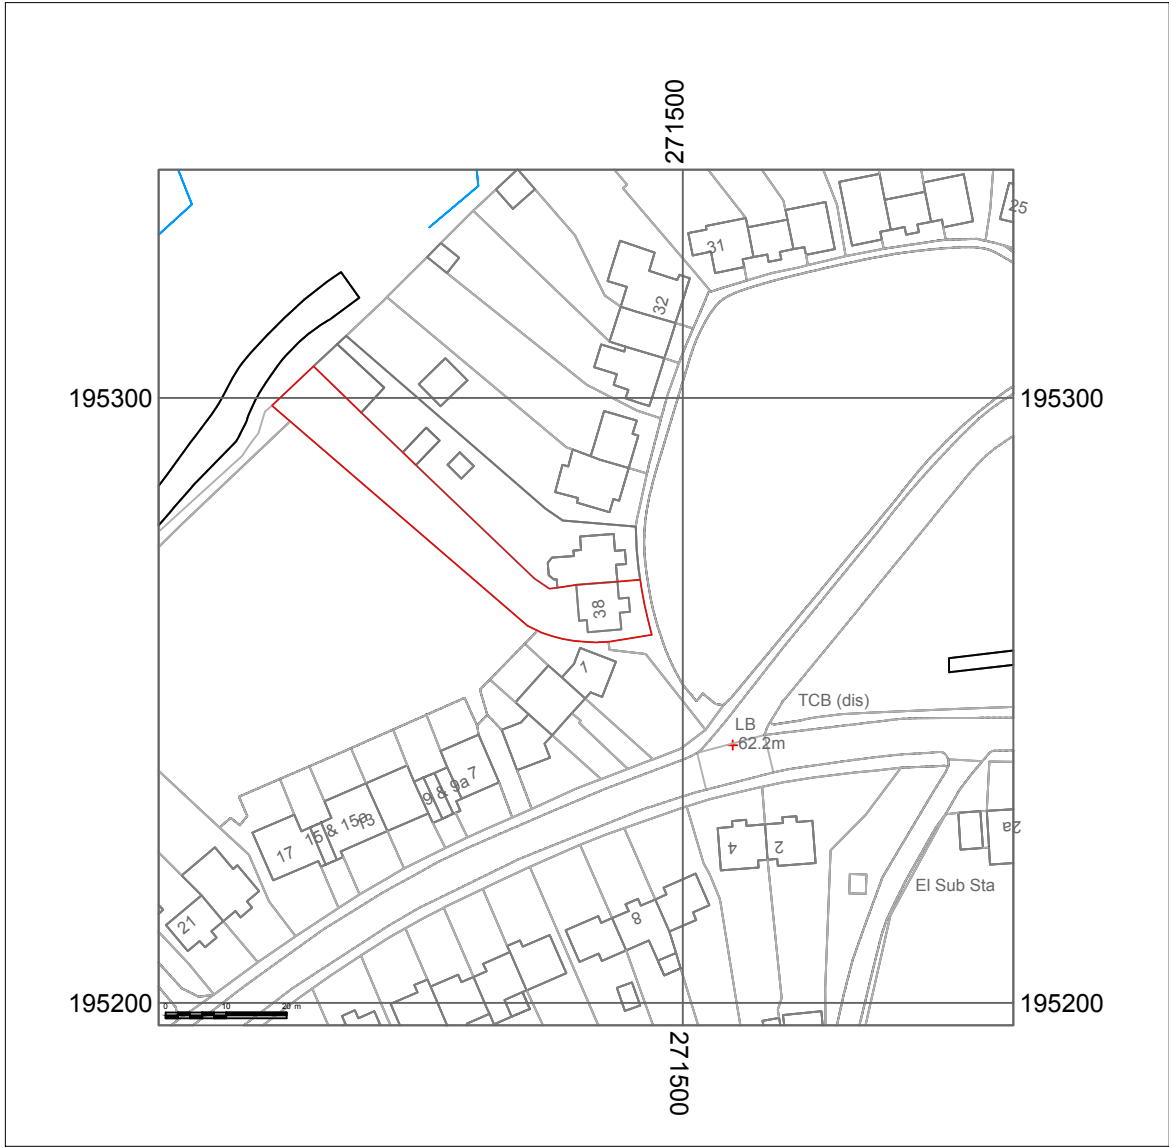

notes

1. Drawings are based on survey data and may not accurately represent what is physically present.
2. Do not scale from this drawing. All dimensions to be site verified by the contractor before proceeding.
3. All dimensions are in millimetres unless noted otherwise.
4. Avalon Architecture Ltd shall be notified in writing of any discrepancies.

key plan
not to scale

revisions

REV	DATE	DRAWN BY	APPR. BY	NOTES
P01	14.04.25	HF	HF	first issue
P02	11.07.25	HF/RL	HF/RL	Solar, Turbine and Airsource
P03	29.09.25	HF/RL	HF/RL	Turbine location altered

client:

Garry and Karen
Merrell

project:

38 Prettyman Drive
Llandarcy SA10 6HZ

status: S3 – PLANNING

revision: P03

title:

Location and Block Plan

drawn by: HF

approved by: HF

date: 14.04.25

job no: 2023–024

scale: 1:1250&1:500@A1L

drawing no:

006