


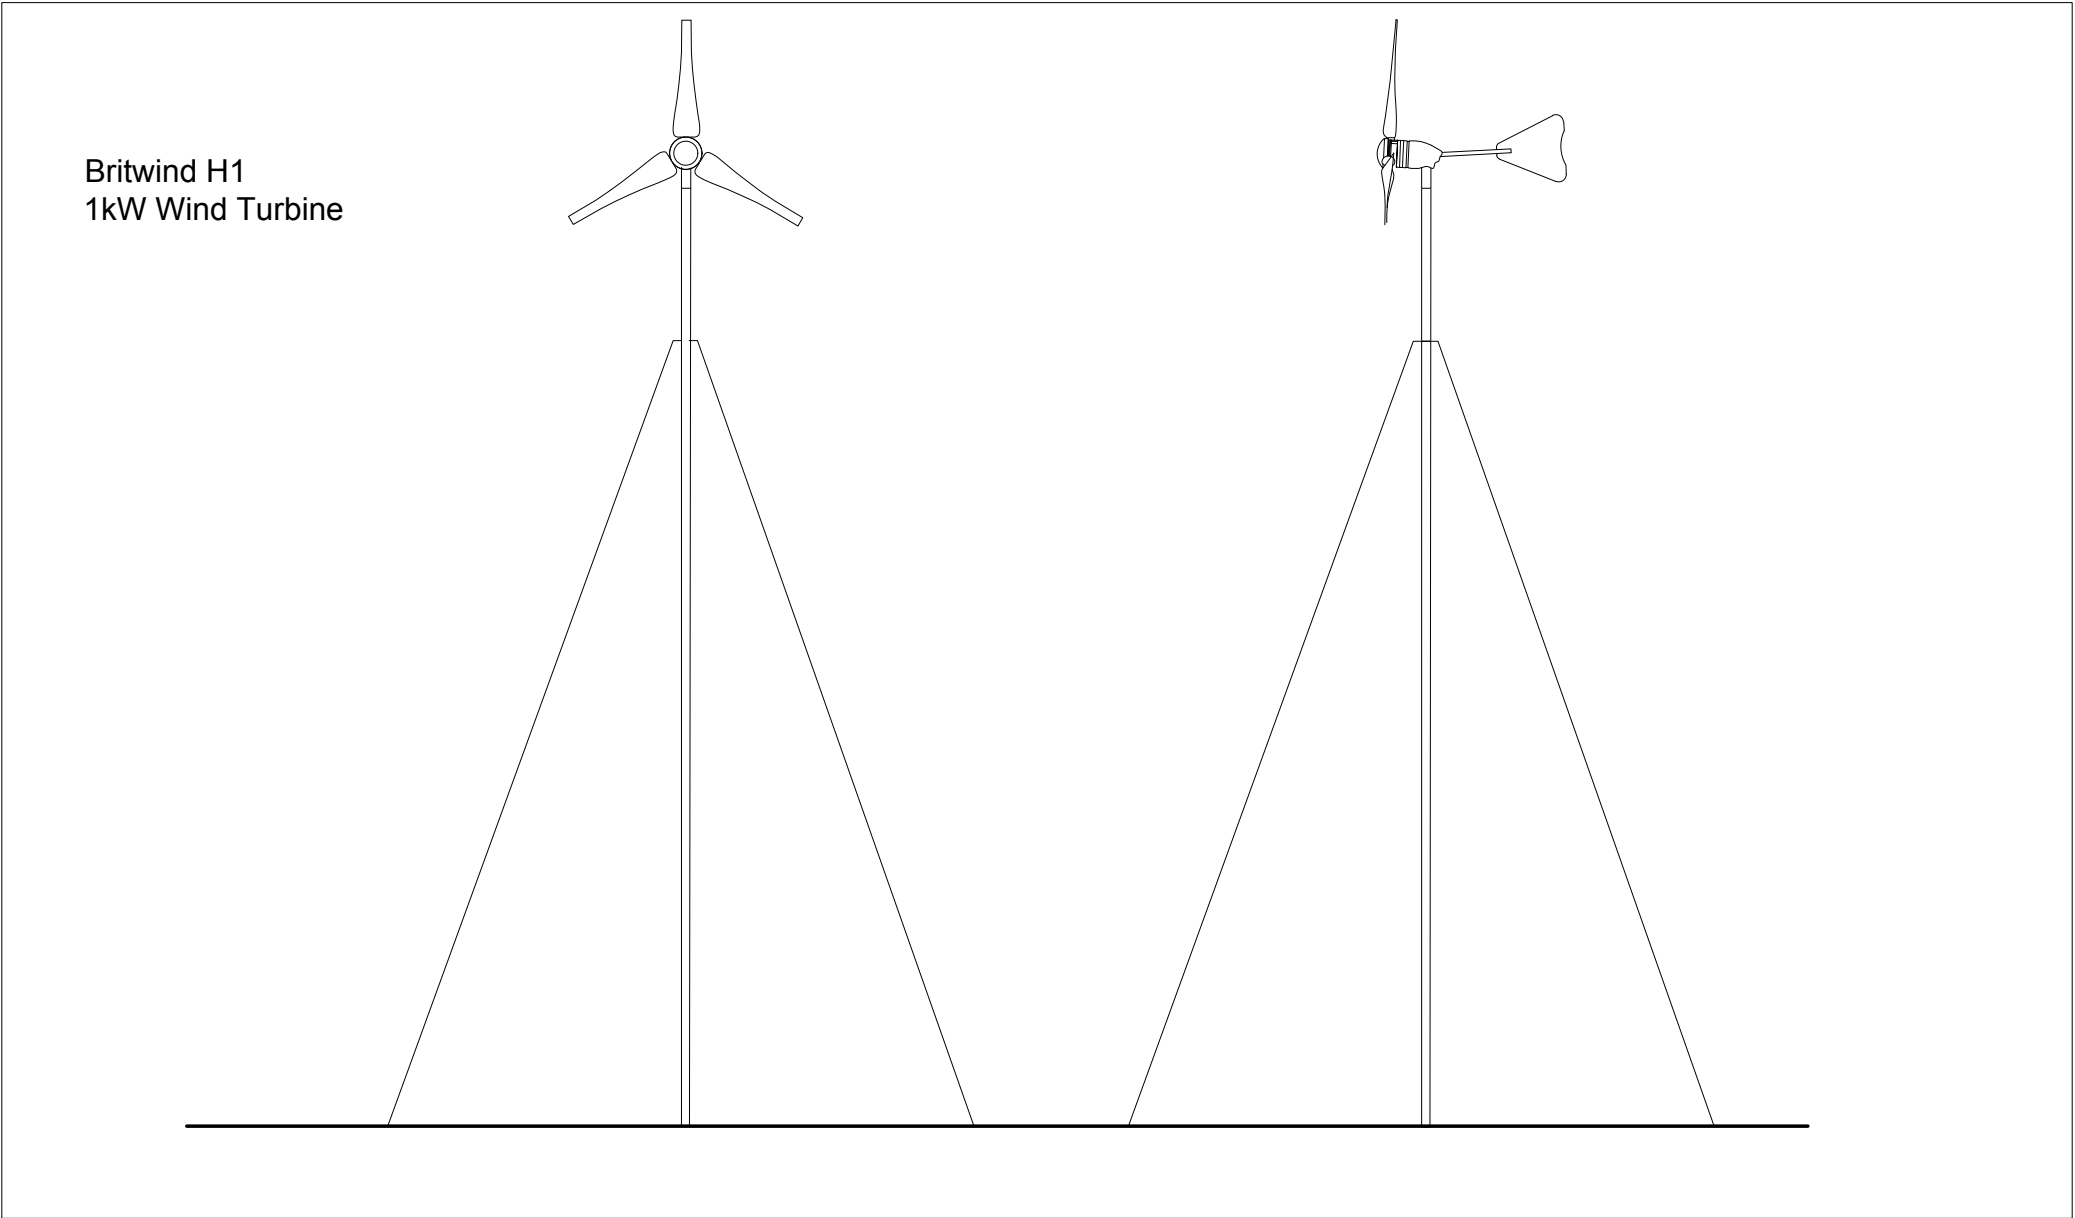

Britwind H1
1kW Wind Turbine

FRONT AND REAR
ELEVATION

SIDE ELEVATION



Avalon Architecture | Pensaerniaeth Afallon
helen@avalonarchitecture.co.uk
07541229202
avalonarchitecture.co.uk

project north



notes

1. Drawings are based on survey data and may not accurately represent what is physically present.
2. Do not scale from this drawing. All dimensions to be site verified by the contractor before proceeding.
3. All dimensions are in millimetres unless noted otherwise.
4. Avalon Architecture Ltd shall be notified in writing of any discrepancies.

key plan
not to scale

revisions

REV	DATE	DRAWN BY	APPR. BY	NOTES
P01	29.09.25	HF	HF	first issue

client:

Garry and Karen
Merrell

project:

38 Prettyman Drive
Llandarcy SA10 6HZ

status: S3 – PLANNING

revision: P02

title:

Turbine Elevations

drawn by: HF

approved by: HF

date: 29.09.2025

job no: 2023–024

scale: 1: 50

drawing no:

007