


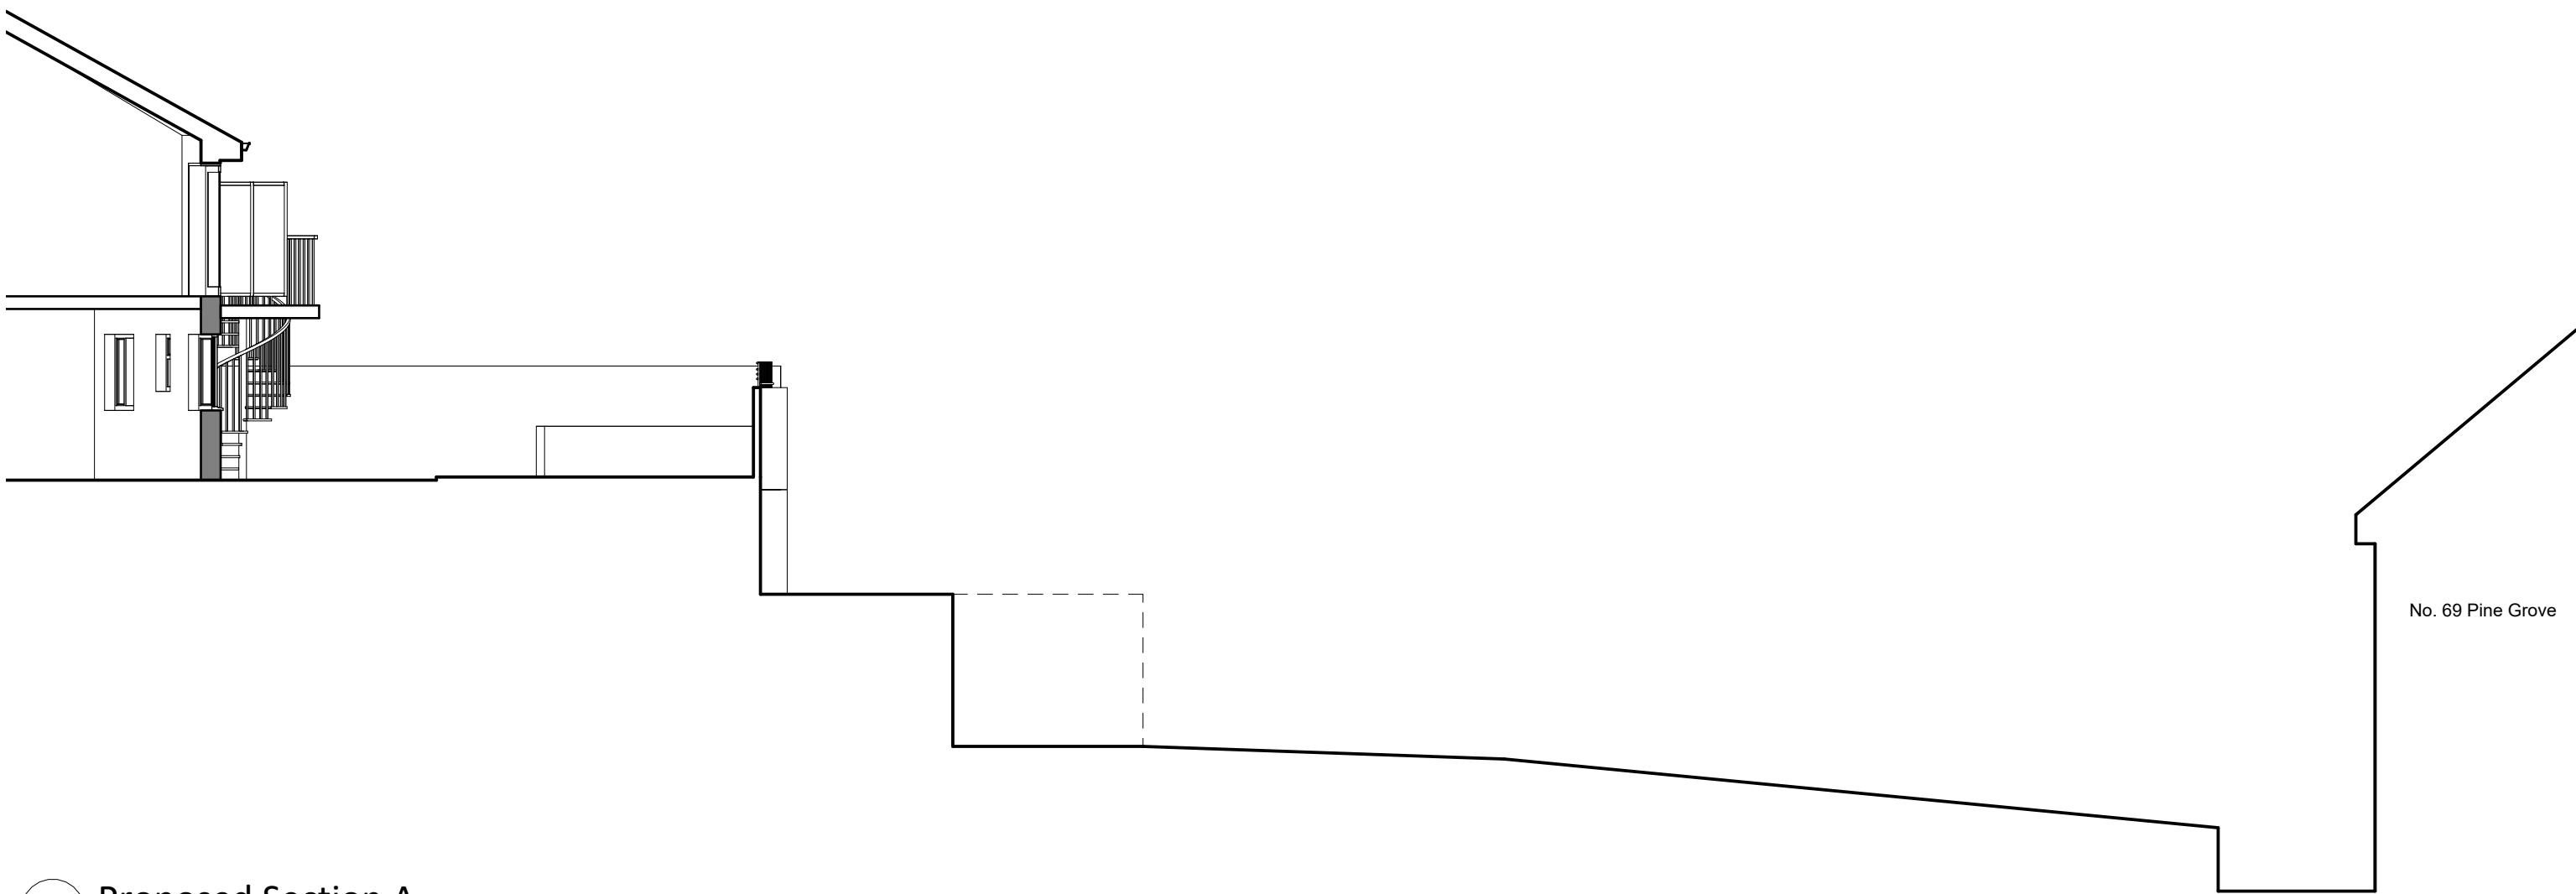

1 Proposed Section A
1 : 100

PROJECT NAME:	DRAWING TITLE:	DRAWING	PAPER SIZE	SCALE	REVISION	DATE
<i>Garden Room & Balcony</i>	<i>Sections</i>	<i>401</i>	<i>A3</i>	<i>1 : 100</i>		<i>10/10/25</i>