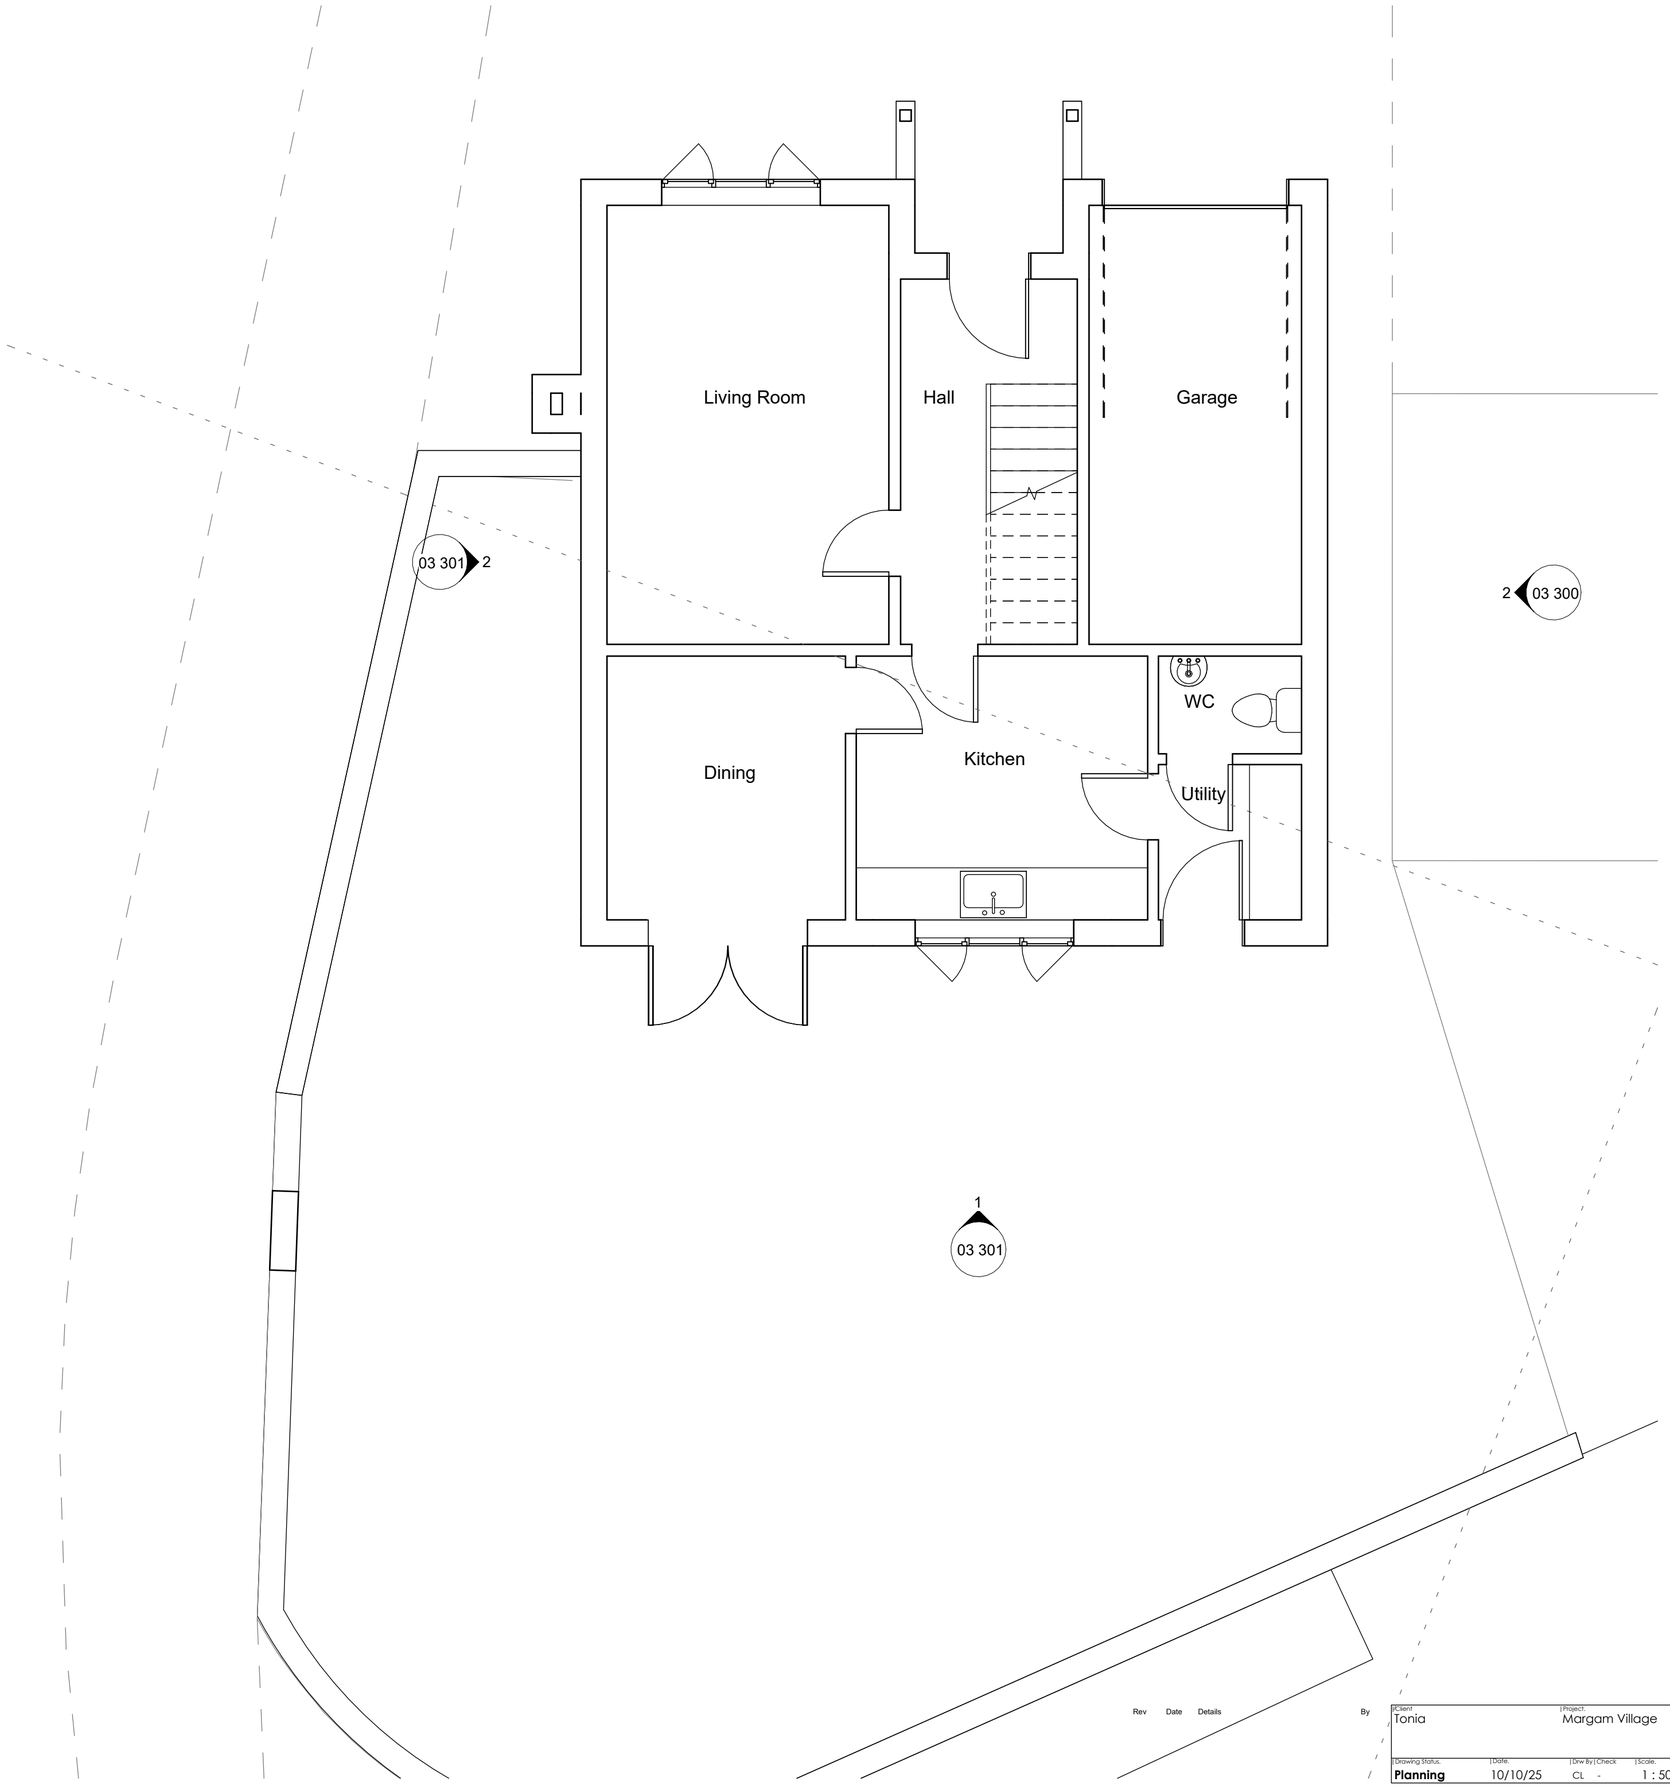

Note: This Drawing is copyright. Its use or reproduction is subject to permission from Juice. All rights are reserved until invoices are paid in full. Check printed scale, responsibility is not accepted for reproduction of digital media or measuring from this document. Only figured dimensions to be used for construction. No responsibility will be taken for any design used for construction prior to receipt of relevant approvals. Report doubts/discrepancies to project Architect.

A2
Original sheet size

Rev	Date	Details	By

Client	Project	Drawing Title
Tonia	Margam Village	Existing Ground Floor Plan

Drawing Status	Date	Drw By	Check	Scale		Job No	Drawing No	Rev
Planning	10/10/25	CL	-	1 : 50	@A2	202306	03 200	

JUICE
ARCHITECTURE