


SITE LOCATION PLAN
AREA 25 HA
SCALE 1:2500 on A4
CENTRE COORDINATES: 277394, 191329



© Crown copyright and database rights 2024 OS 100047474

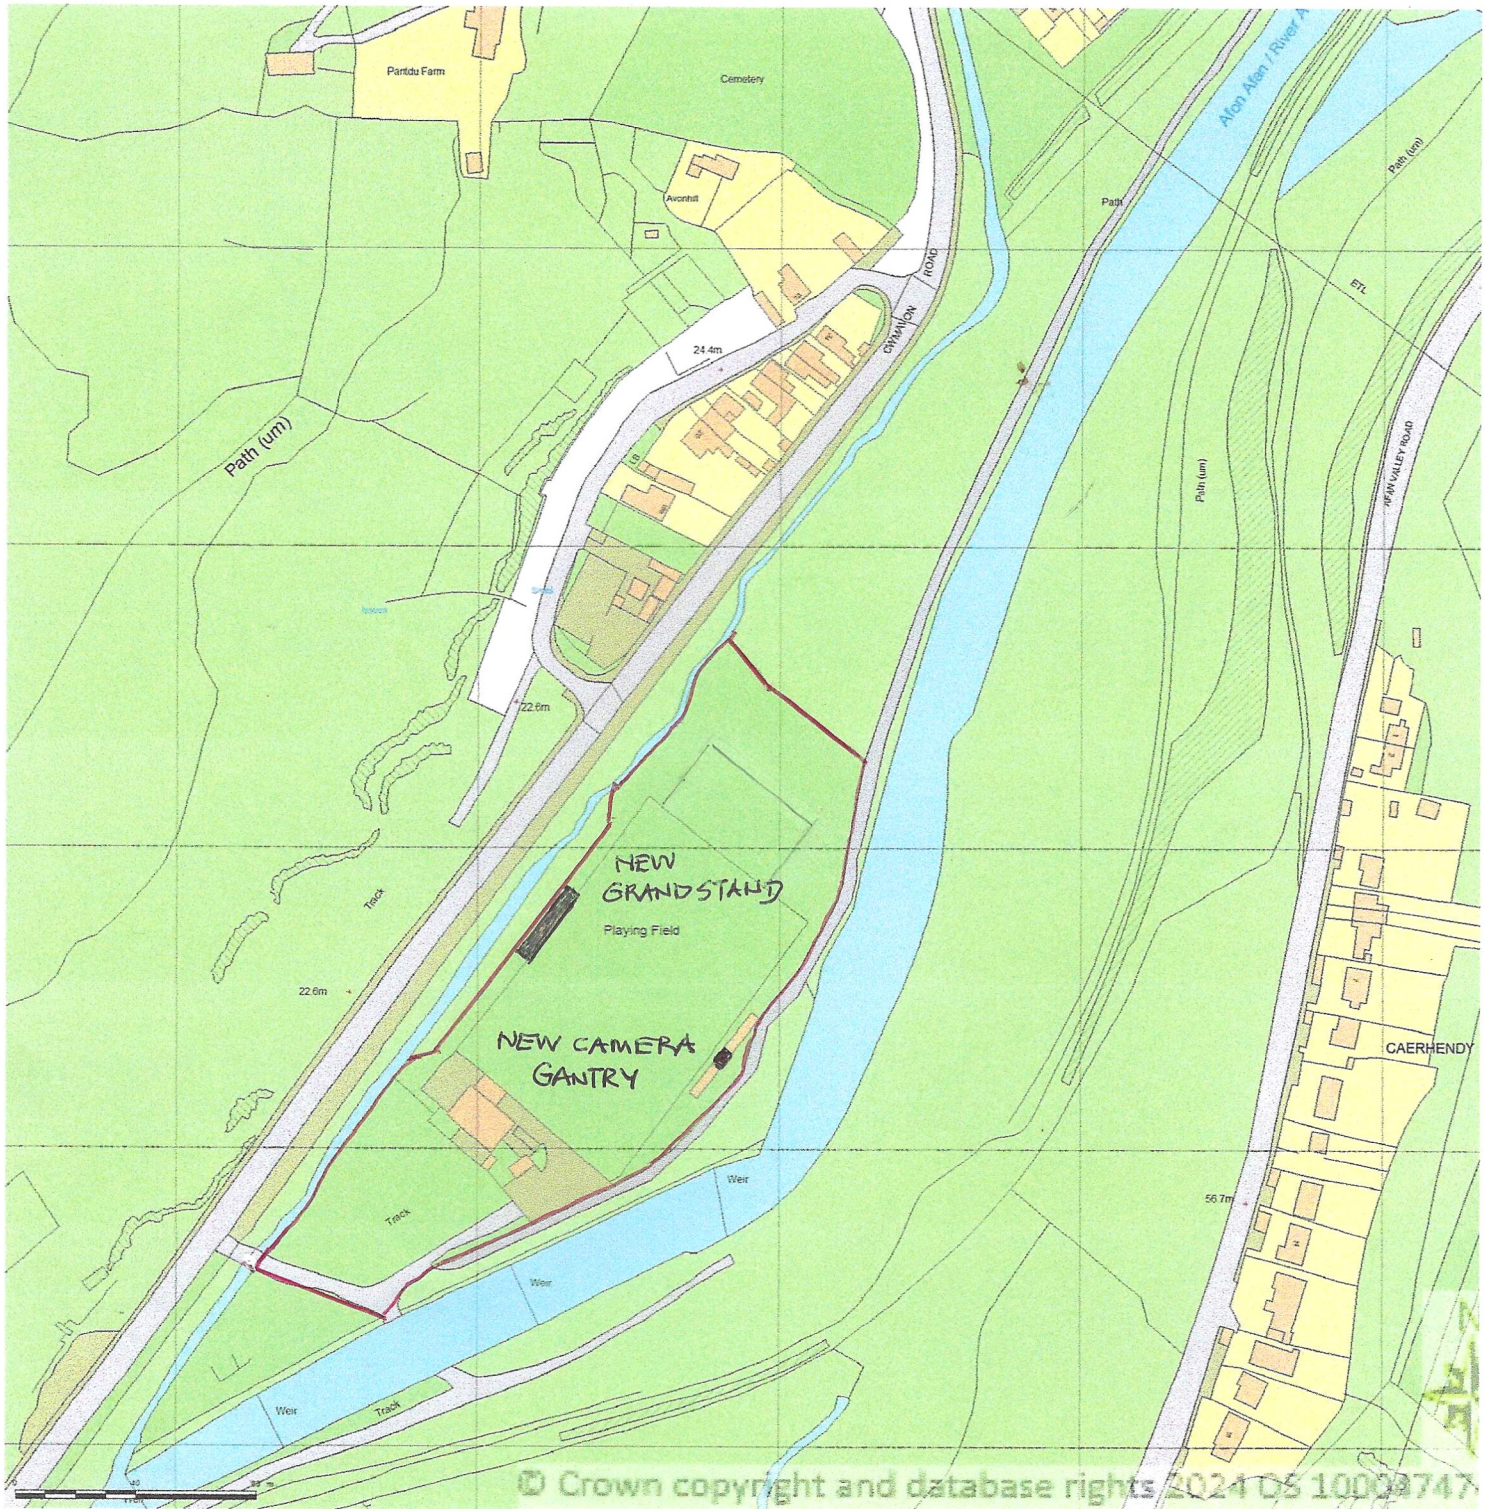