


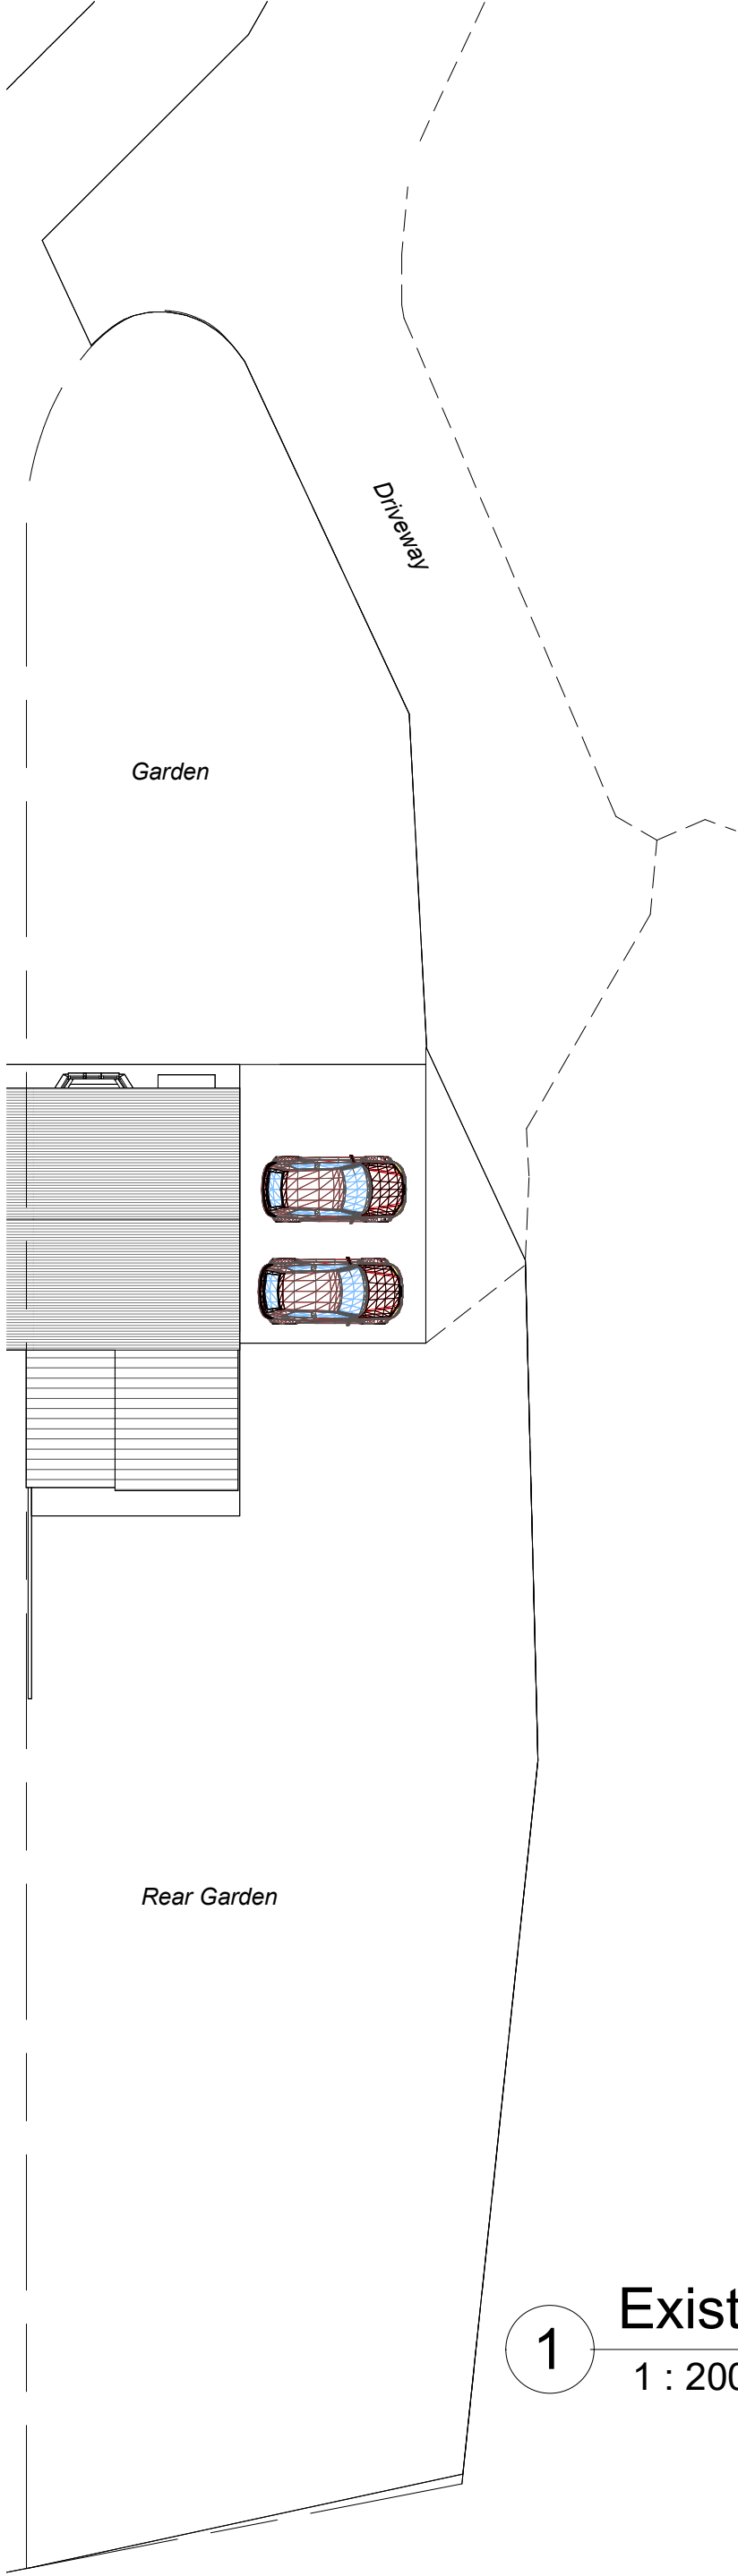

1

Existing Block Plan
1 : 200

Project

Proposed Extension @ 104 Neath Road, Resolven,
Neath.

Scale

1:200

Date

03/08/2025

Drawing No.

PLA02A

File No.

25/007