


Site Address:

Afan Way, Port Talbot.
SA12 6NR

Application Area: 12,135m² / 3.0 acres

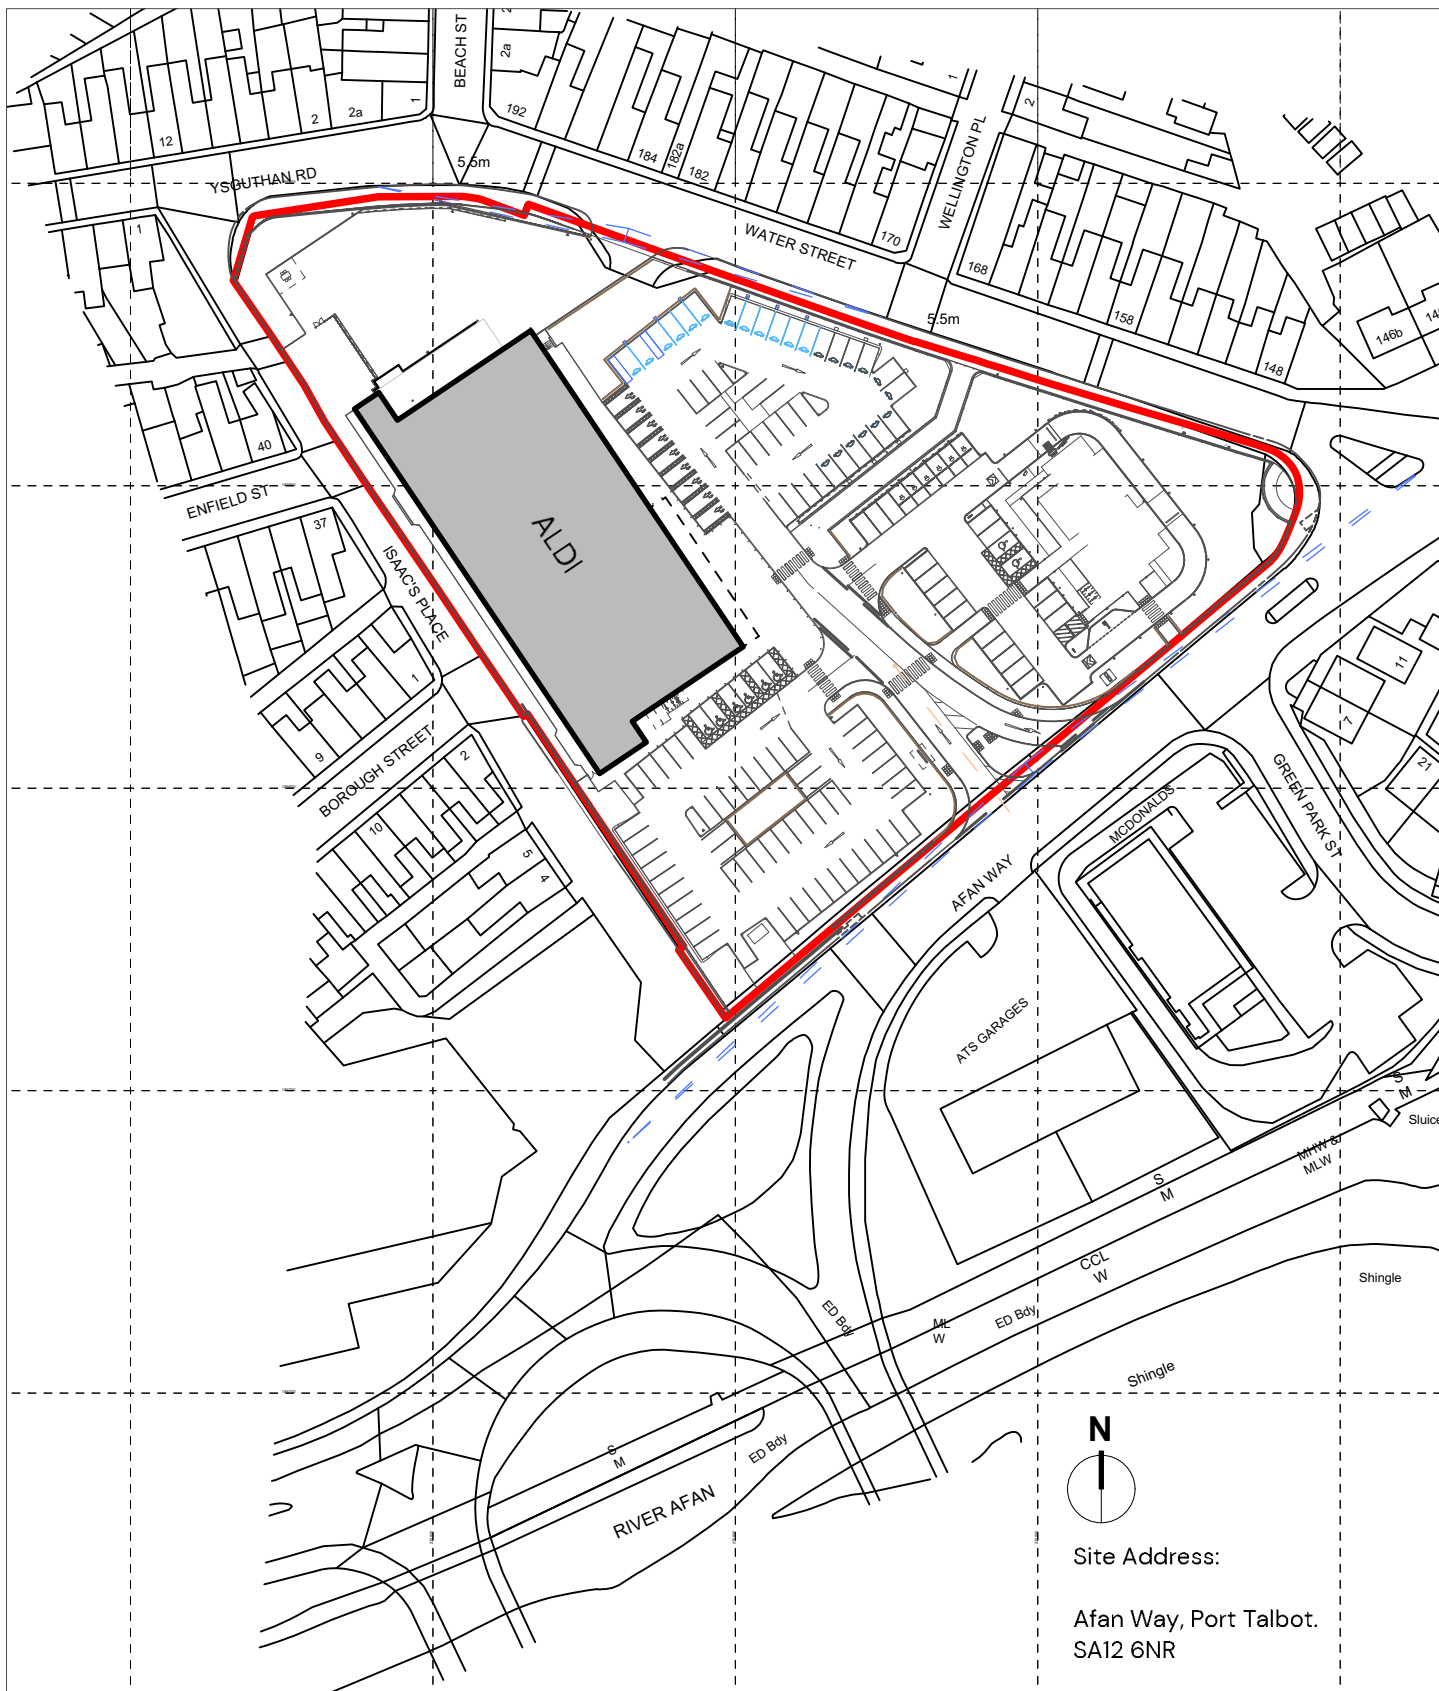

0 50 75 100 M

1:1250 @ A4



Kendall Kingscott

Glentworth Court, Lime Kiln Close,
Stoke Gifford, Bristol, BS34 8SR
+44 (0)117 931 2062
www.kendallkingscott.co.uk

Do not scale this drawing

Project
**Burrows Yard, Afan Way,
Port Talbot**

Client
Aldi Stores Ltd

Date
15 07 2025
Scale
1:1250
Filename
170466 PORT TALBOT ADVERT
CONSENT.AWX
Drawn
AS
Checked
AH
Purpose/Status
PLANNING
Paper Size
ISO A4

P01 15/07/2025 AS AH Drawing issue.
Rev Date By Ap Note

Drawing Title
SITE LOCATION PLAN

Project number/Drawing number
170466-1600
Check all dimensions and levels on site

Revision
P01
© Copyright

Only to be used on the site for which designed. The electronic transmission of designs/information contained in this drawing is carried out entirely at the User's risk and Kendall Kingscott Ltd. shall have no liability for any errors or inaccuracies arising therefrom. The production of amended or updated information from the said designs/information by the User is entirely the responsibility of the User and Kendall Kingscott Ltd. shall have no responsibility in respect thereof whatsoever.