


Scale 1/100 @ A1

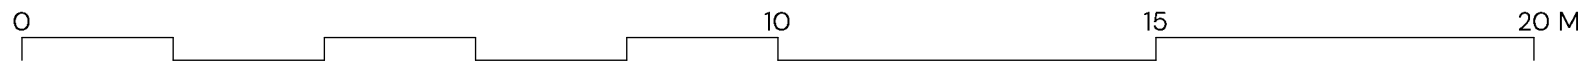

- A** WALL HANGING SIGN - TYPE 8507
2470 X 2070 X 120MM LED SIGN MOUNTED TO FACE OF BUILDING FINISHED IN RAL 7016
- B** ALDI BUILDING SHOPFRONT SIGNAGE
VINYL GRAPHIC APPLIED TO GLASS SHOPFRONT (INDICATIVE ONLY, SUBJECT TO CHANGE)
- C** BILINGUAL OPENING TIMES PANEL AND IMAGE
VINYL FILM GRAPHIC APPLIED TO SHOPFRONT GLAZING



VINYL GRAPHIC APPLIED TO SHOPFRONT GLAZING
(INDICITIVE DESIGN) (APPROXIMATE DIMENSIONS)

PO3 15/09/2025 AH AKH Illumination information added, Sign type E changed to D.
PO2 23/07/2025 AS AH Opening times banner updated.
PO1 15/07/2025 AS AH Preliminary issue.

Rev	Date	By	Ap	Note
PO3	15/09/2025	AKH		Illumination information added, Sign type E changed to D.
PO2	23/07/2025	AS	AKH	Opening times banner updated.
PO1	15/07/2025	AS	AKH	Preliminary issue.



Kendall Kingscott
Glentworth Court, Lime Kiln Close,
Stoke Gifford, Bristol, BS34 8SR
+44 (0)117 931 2062
www.kendallkingscott.co.uk

Do not scale this drawing

Project
Burrows Yard, Afan Way, Port Talbot

Client
Aldi Stores Ltd

Date
15/07/2025

Drawn
AS

Purpose/Status
PLANNING

Scale
1:100

Checked
AH

Paper Size
ISO A1

Filename
170466 PORT TALBOT ADVERT CONSENT.vwx

Drawing Title
PROPOSED ELEVATIONS ADVERT CONSENT

Project Number/Drawing Number
170466-1602

Check all dimensions and levels on site

Revision
P03

Only to be used on the site for which designed. The electronic transmission of designs/information contained in this drawing is carried out entirely at the User's risk and Kendall Kingscott Ltd. will have no liability for any errors or inaccuracies arising therefrom. The production of amended or updated information from the said designs/information by the User is entirely the responsibility of the User and Kendall Kingscott Ltd. shall have no responsibility in respect thereof whatsoever.