


AFAN WAY

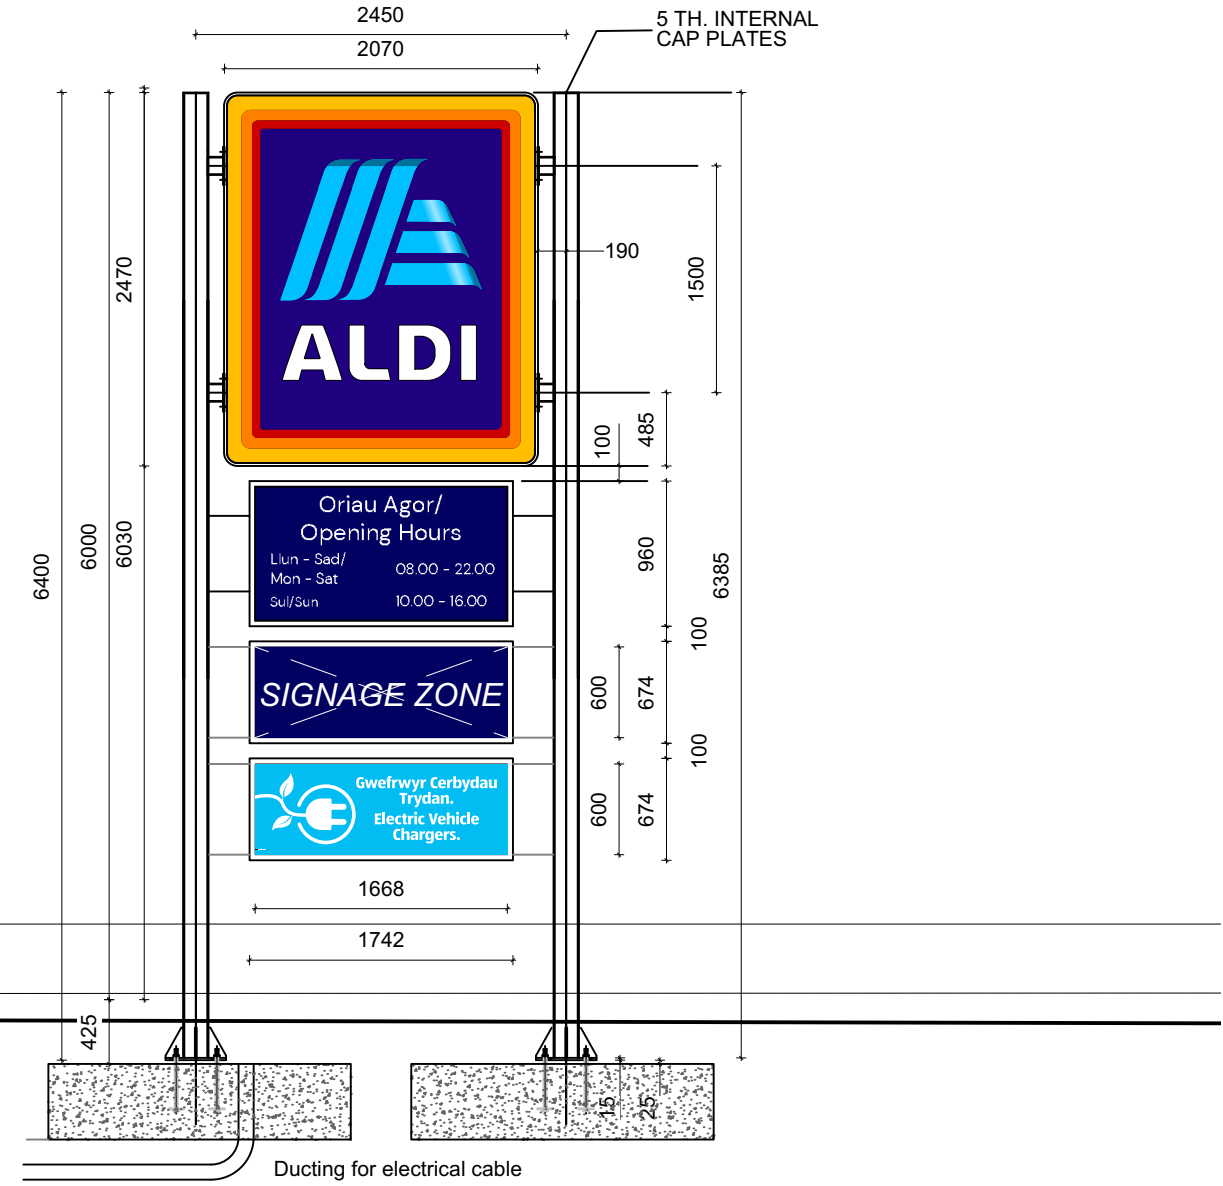

D

DOUBLE FACED DOUBLE POST ILLUMINATED MOUNTED SITE SIGN

2no: 2470 x 2070mm (8507 LED Type) fixed back to back on central support "box".
Letter height 370mm text width 1280mm

Central support "box" to match sign exactly in size and profile and to be aluminium and finished RAL 7016 Anthracite to match sign.

Sign 6m from ground level to top of sign and posts. 3.53m from ground level to underside of sign.

Steel sign posts galvanised and coated RAL 7016 Anthracite.

High quality fabricated aluminium signcases, finished RAL 7016 Anthracite. Sign panel is polycarbonate with screen-printed 5 colour foil logo.

Sign fully internally illuminated by LED.
Illuminance - 45 LUX (115W).
Luminance - 108 cd/m² (white letters).

Supply cable to be connected to signage via underground cable.


No cables or junction boxes to be visible above ground level or fixed to sign.

Foundation design in accordance with Structural Engineers requirements.

BILINGUAL OPENING HOURS SIGN

Lower 'showcase' sign by signage contractor including fixing 'wings' bolted to posts.

Overall dimensions inc. frame 1742 x 960mm
Typeface Aldi Sud CE Regular
Panel Colour Pantone 287 Blue
Text Colour White
Cap Height: 100mm
Length of 'Opening Hours' 902mm

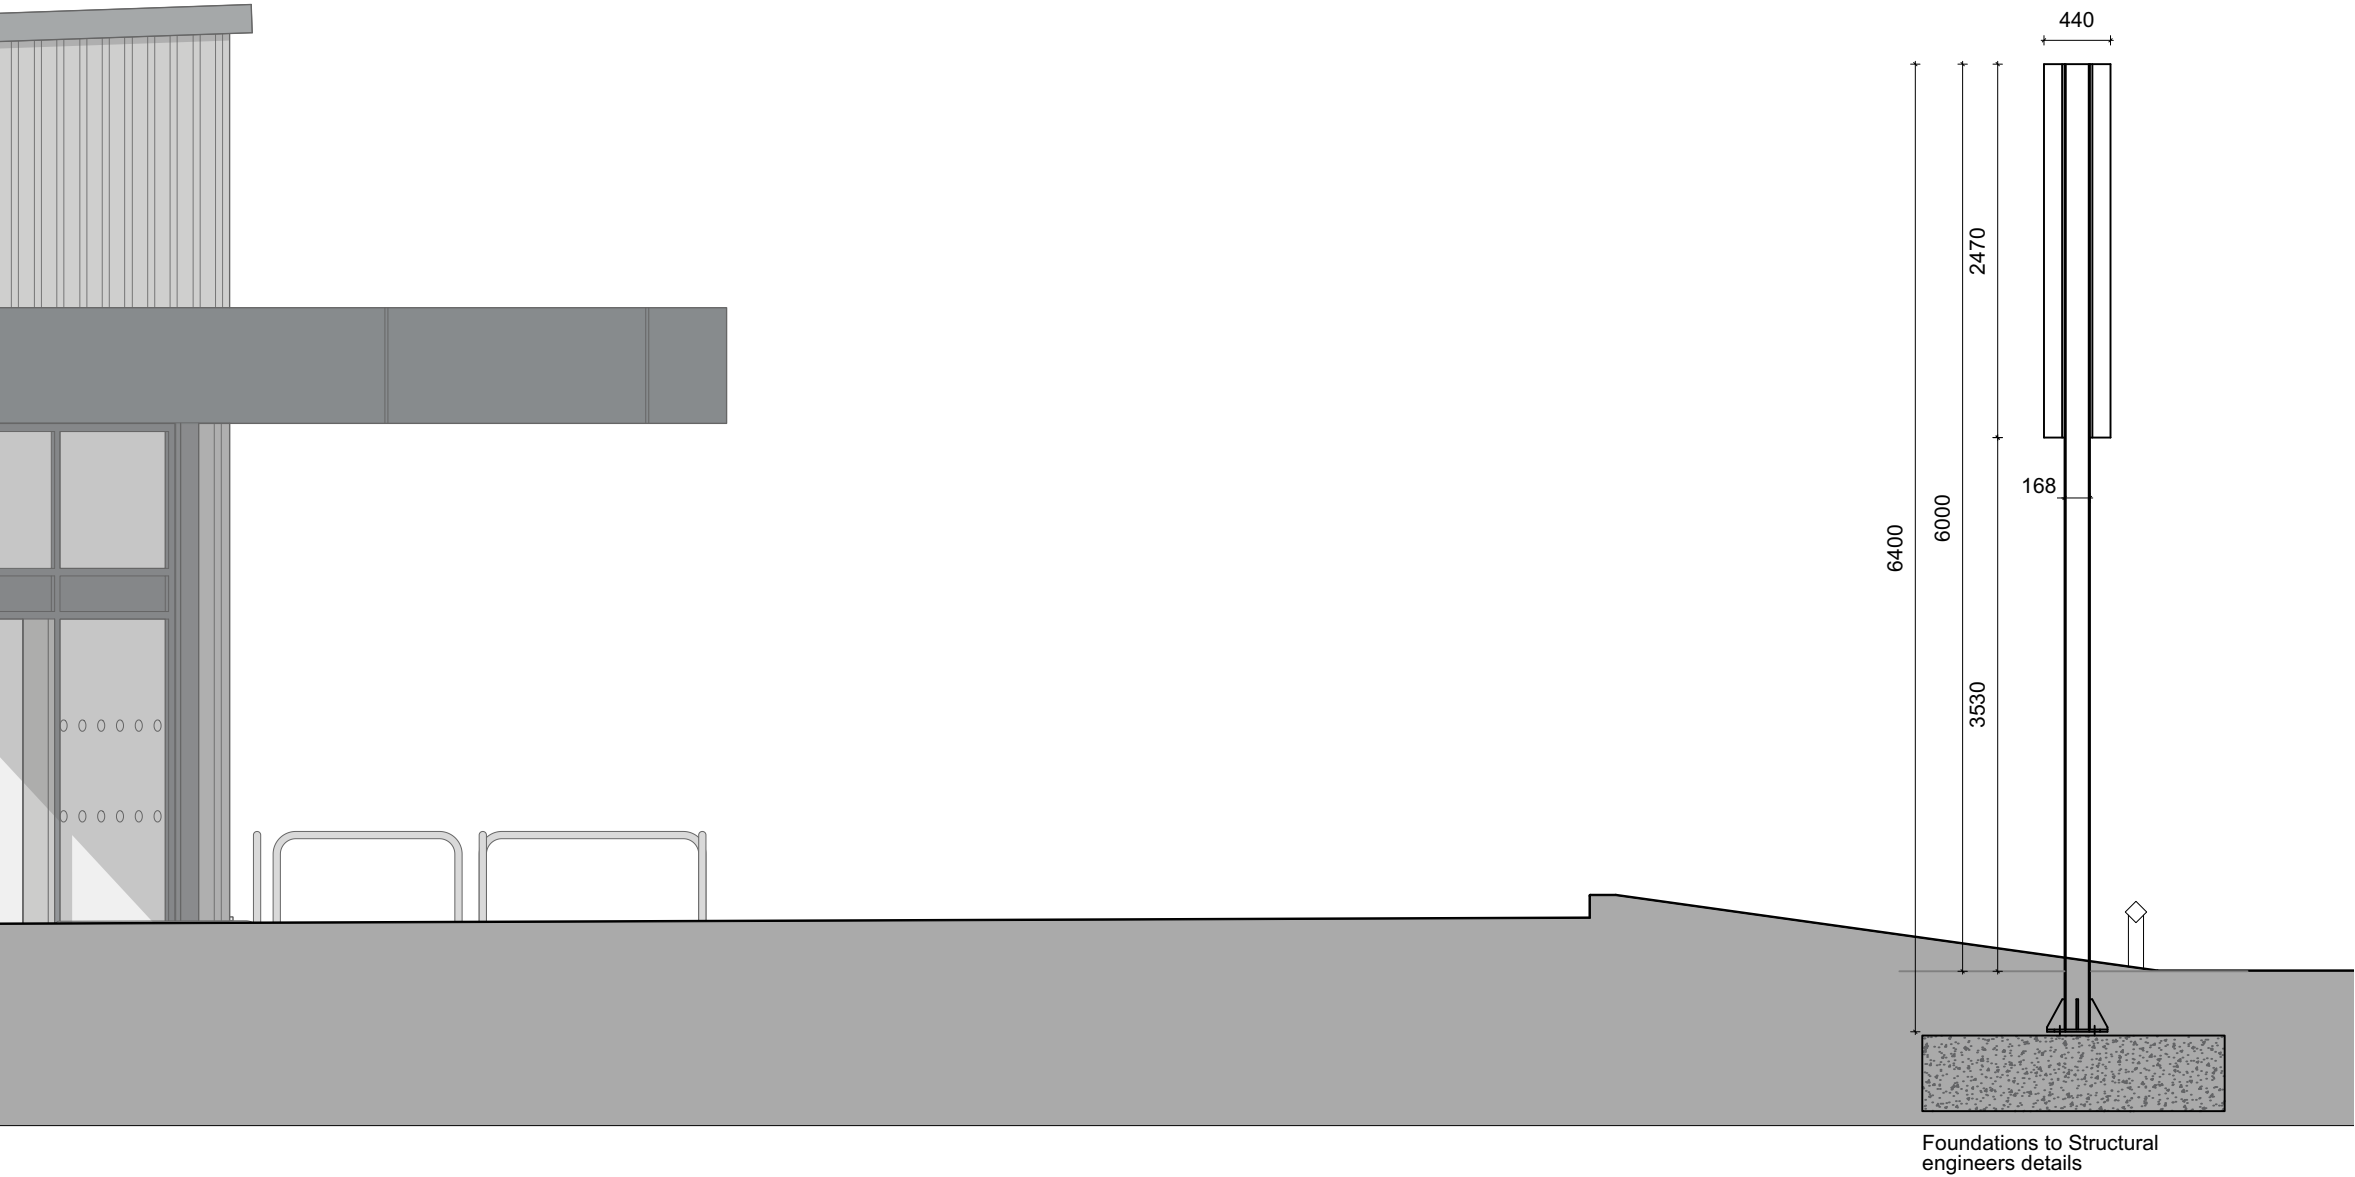

Scale 1/50 @ A1

0 5 10 M



Kendall Kingscott

Glentworth Court, Lime Kiln Close,
Stoke Gifford, Bristol, BS34 8SR
+44 (0)117 931 2062
www.kendallkingscott.co.uk

Do not scale this drawing

Project Burrows Yard, Afan Way, Port Talbot

Client Aldi Stores Ltd

Date 15/07/2025 Drawn AS Purpose/Status PLANNING
Scale 1:50 Checked AH Paper Size ISO A1
Filename 170466 PORT TALBOT ADVERT
CONSENT.AWX

PO4 15/09/2025 AH AKH Illumination information added. Sign type E changed to D.
PO3 27/08/2025 AH Additional signage zone added to the totem sign.
PO2 20/08/2025 AS AH Totem sign updated to Welsh
PO1 15/07/2025 AS AH Preliminary issue.

Rev Date By Ap Note

Drawing Title PROPOSED TOTEM POLE SIGN
Project Number/Drawing Number 170466-1603
Check all dimensions and levels on site

Revision P04

© Copyright

Only to be used on the site for which designed. The electronic transmission of designs/information contained in this drawing is carried out entirely at the User's risk and Kendall Kingscott Ltd. will have no liability for any errors or inaccuracies arising therefrom. The production of amended or updated information from the said designs/information by the User is entirely the responsibility of the User and Kendall Kingscott Ltd. shall have no responsibility in respect thereof whatsoever.