


AVALON ARCHITECTURE
PENSAERNIATH AFALLON

Avalon Architecture | Pensaer Niaeth Afallon
helen@avalonarchitecture.co.uk
07541229202
avalonarchitecture.co.uk

project north

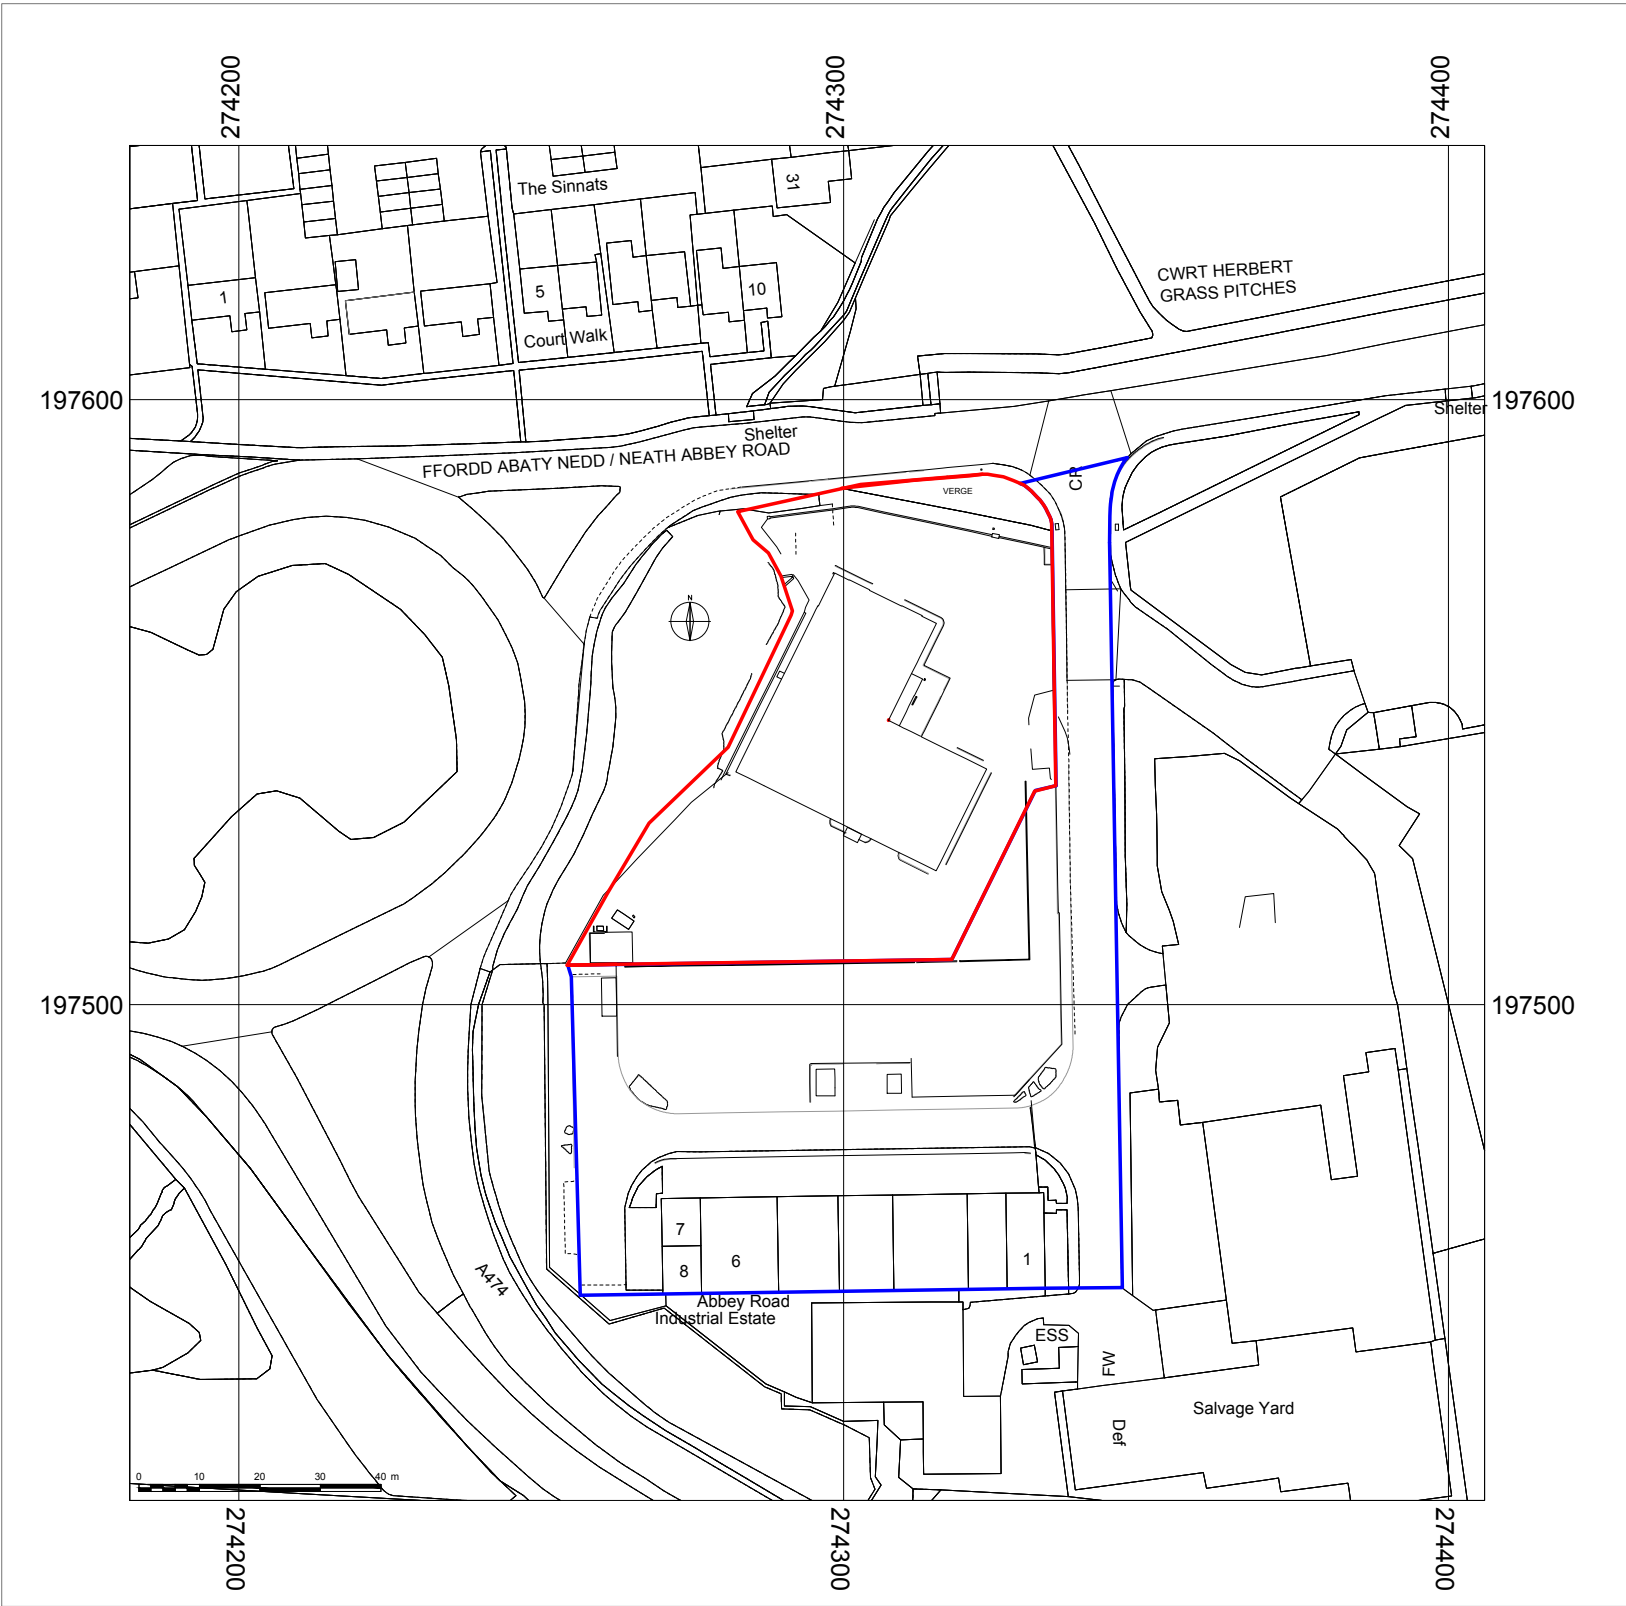

notes

1. Drawings are based on survey data and may not accurately represent what is physically present.
2. Do not scale from this drawing. All dimensions to be site verified by the contractor before proceeding.
3. All dimensions are in millimetres unless noted otherwise.
4. Avalon Architecture Ltd shall be notified in writing of any discrepancies.

key plan
not to scale

revisions

REV	DATE	DRAWN BY	APPR. BY	NOTES
P01	04.07.25	HF/RL	HF/RL	first issue
P02	05.09.25	HF/RL	HF/RL	
P03	15.09.25	HFRL	HF/RL	Identifiers Added

client:

Days Property
Holdings Ltd

project:

Days Motorpark
Neath

status:

S3 – PLANNING

revision:

P03

title:

Location Plan

drawn by:

HF/RL

approved by:

HF/RL

date:

04.07.2025

job no:

2025-028

scale:

1:1250@A3L

drawing no:

005