


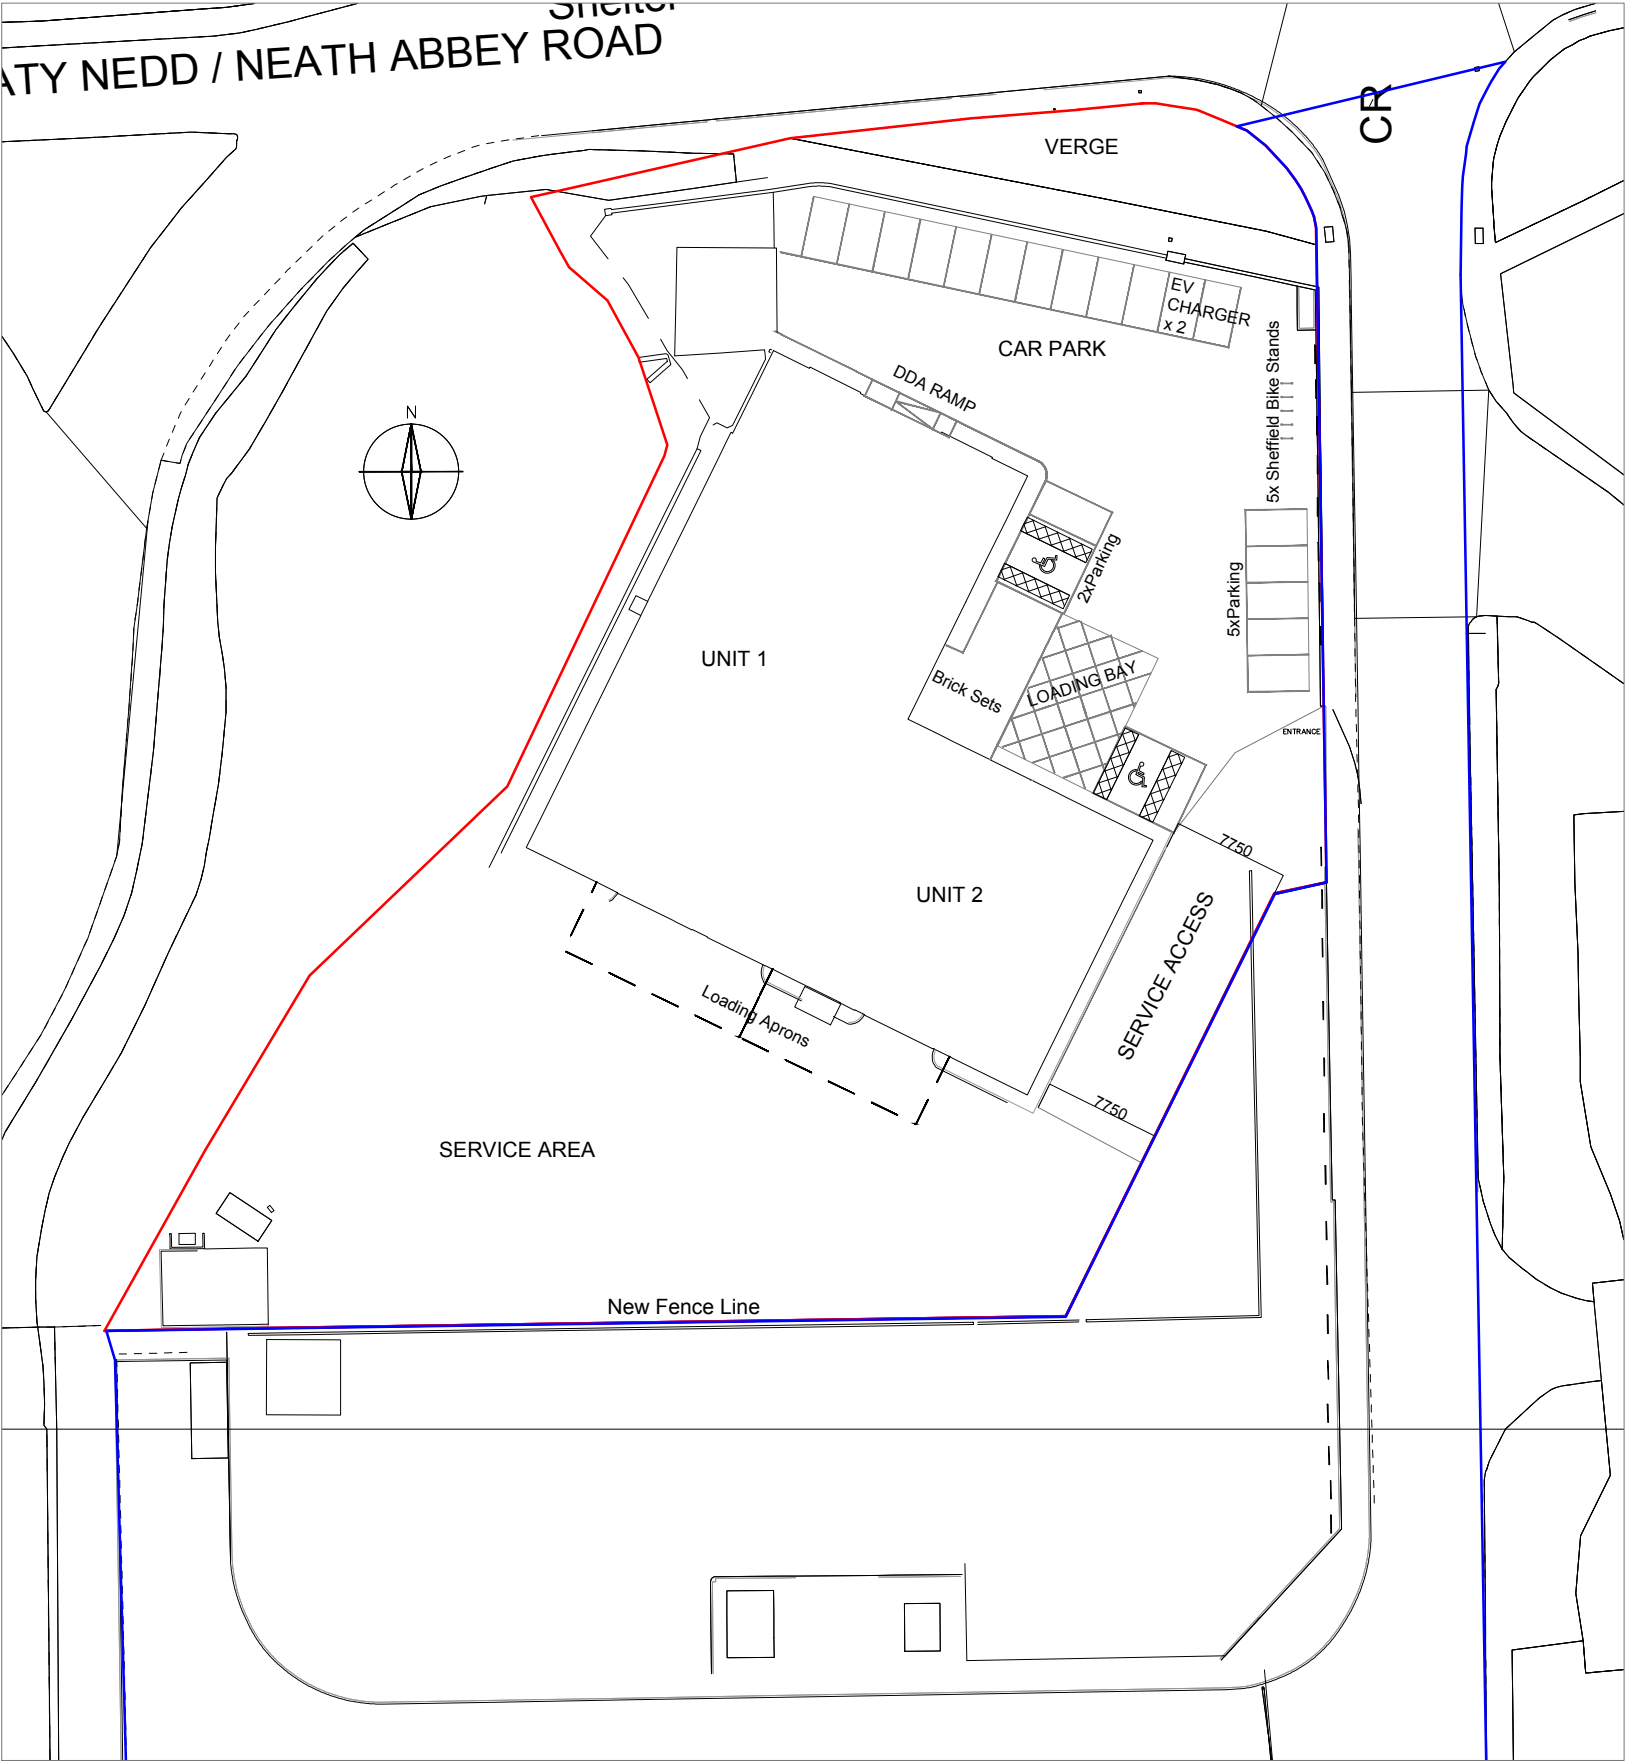

Avalon Architecture | Pensaerniaeth Afallon

helen@avalonarchitecture.co.uk

07541229202

avalonarchitecture.co.uk

project north



notes

1. Drawings are based on survey data and may not accurately represent what is physically present.
2. Do not scale from this drawing. All dimensions to be site verified by the contractor before proceeding.
3. All dimensions are in millimetres unless noted otherwise.
4. Avalon Architecture Ltd shall be notified in writing of any discrepancies.

key plan
not to scale

revisions

REV	DATE	DRAWN BY	APPR. BY	NOTES
P01	05.09.25	HF/RL	HF/RL	first issue
P02	09.09.2025	HF/RL	HF/RL	Parking
P03	06.10.25	HF/RL	HF/RL	Bike stand, DDA Space added
P04	13.10.25	HF/RL	HF/RL	DDA space moved, EV spaces adding

client:

Days Property
Holdings Ltd

project:

Days Motorpark
Neath

status:

S3 – PLANNING

revision:

P04

title:

Block Plan
Proposed

drawn by:

HF/RL

approved by:

HF/RL

date:

05.09.2025

job no:

2025–028

scale:

1:500@A3L

drawing no:

019