


23 ASHWOOD DRIVE SAB 3HL



← N

LOCATION PLAN 1:1250

23 ASHWOOD DRIVE SAB 3HL

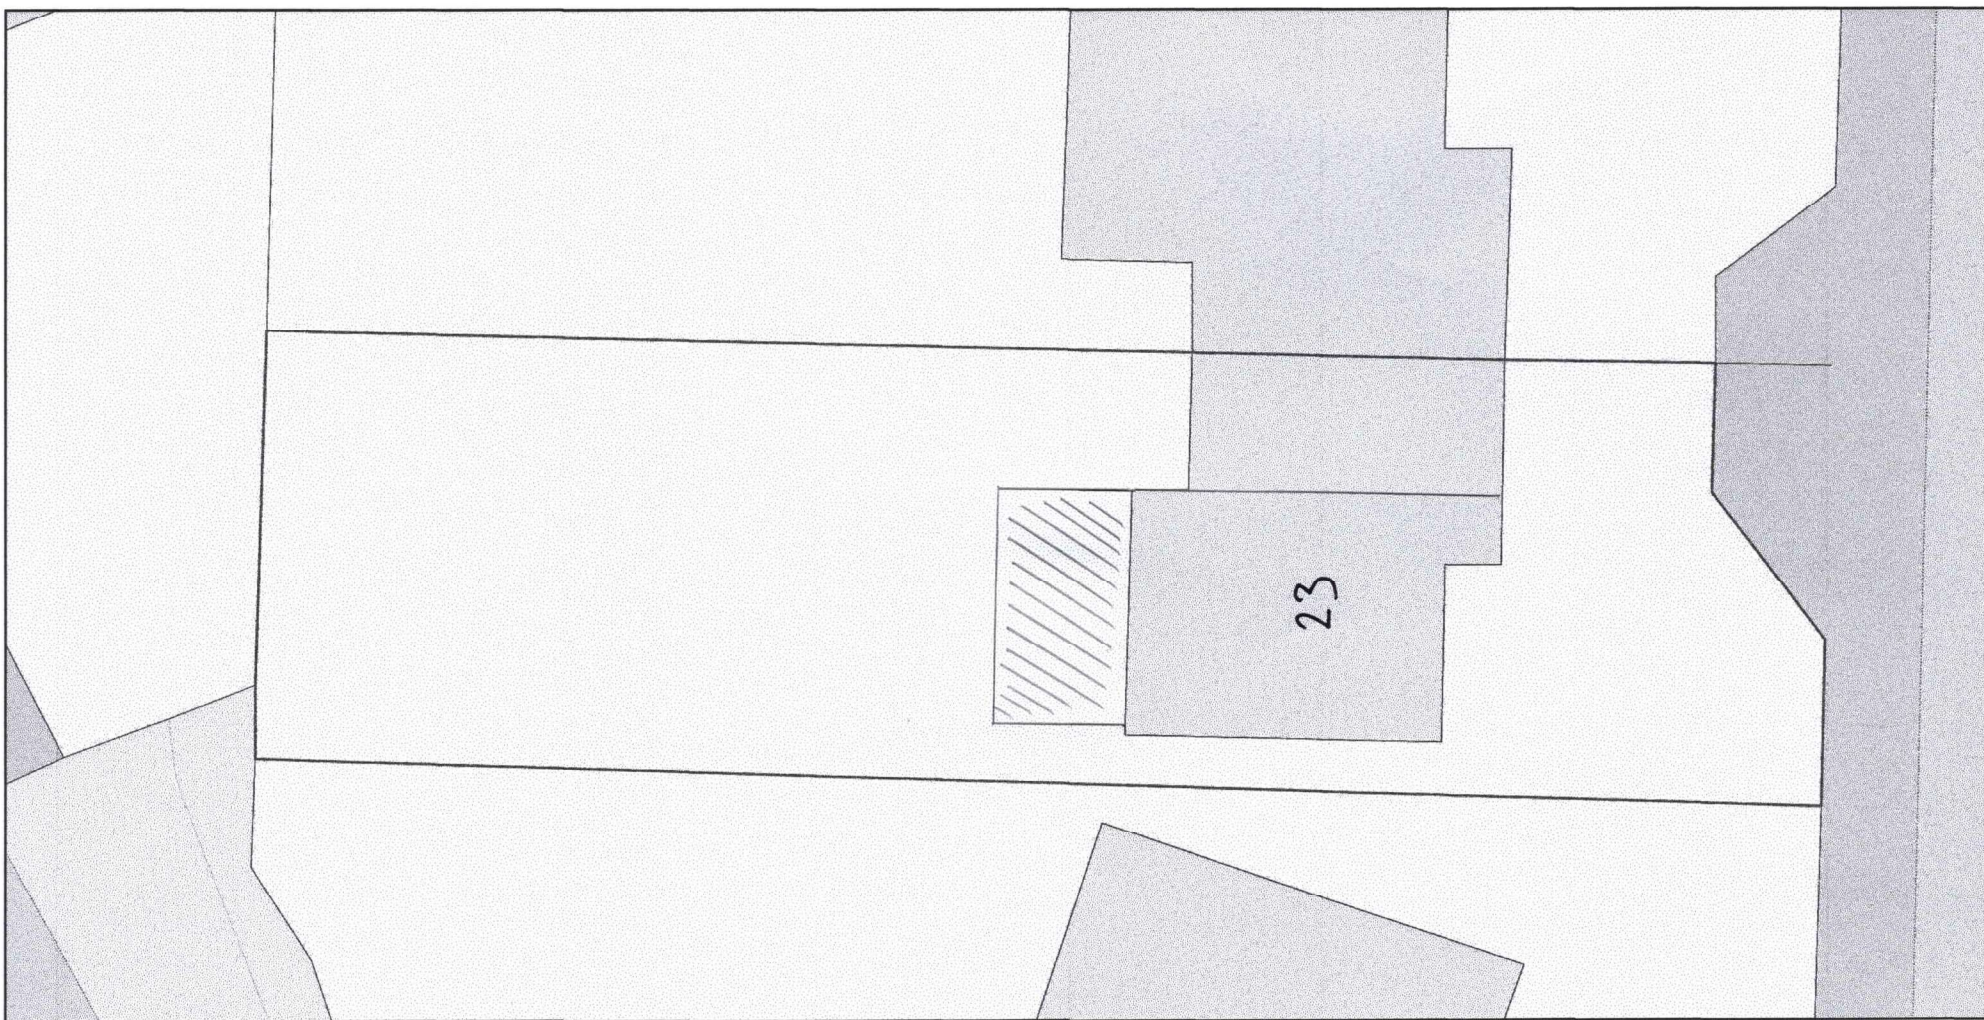

BLOCK PLAN 1:200

↑ N