


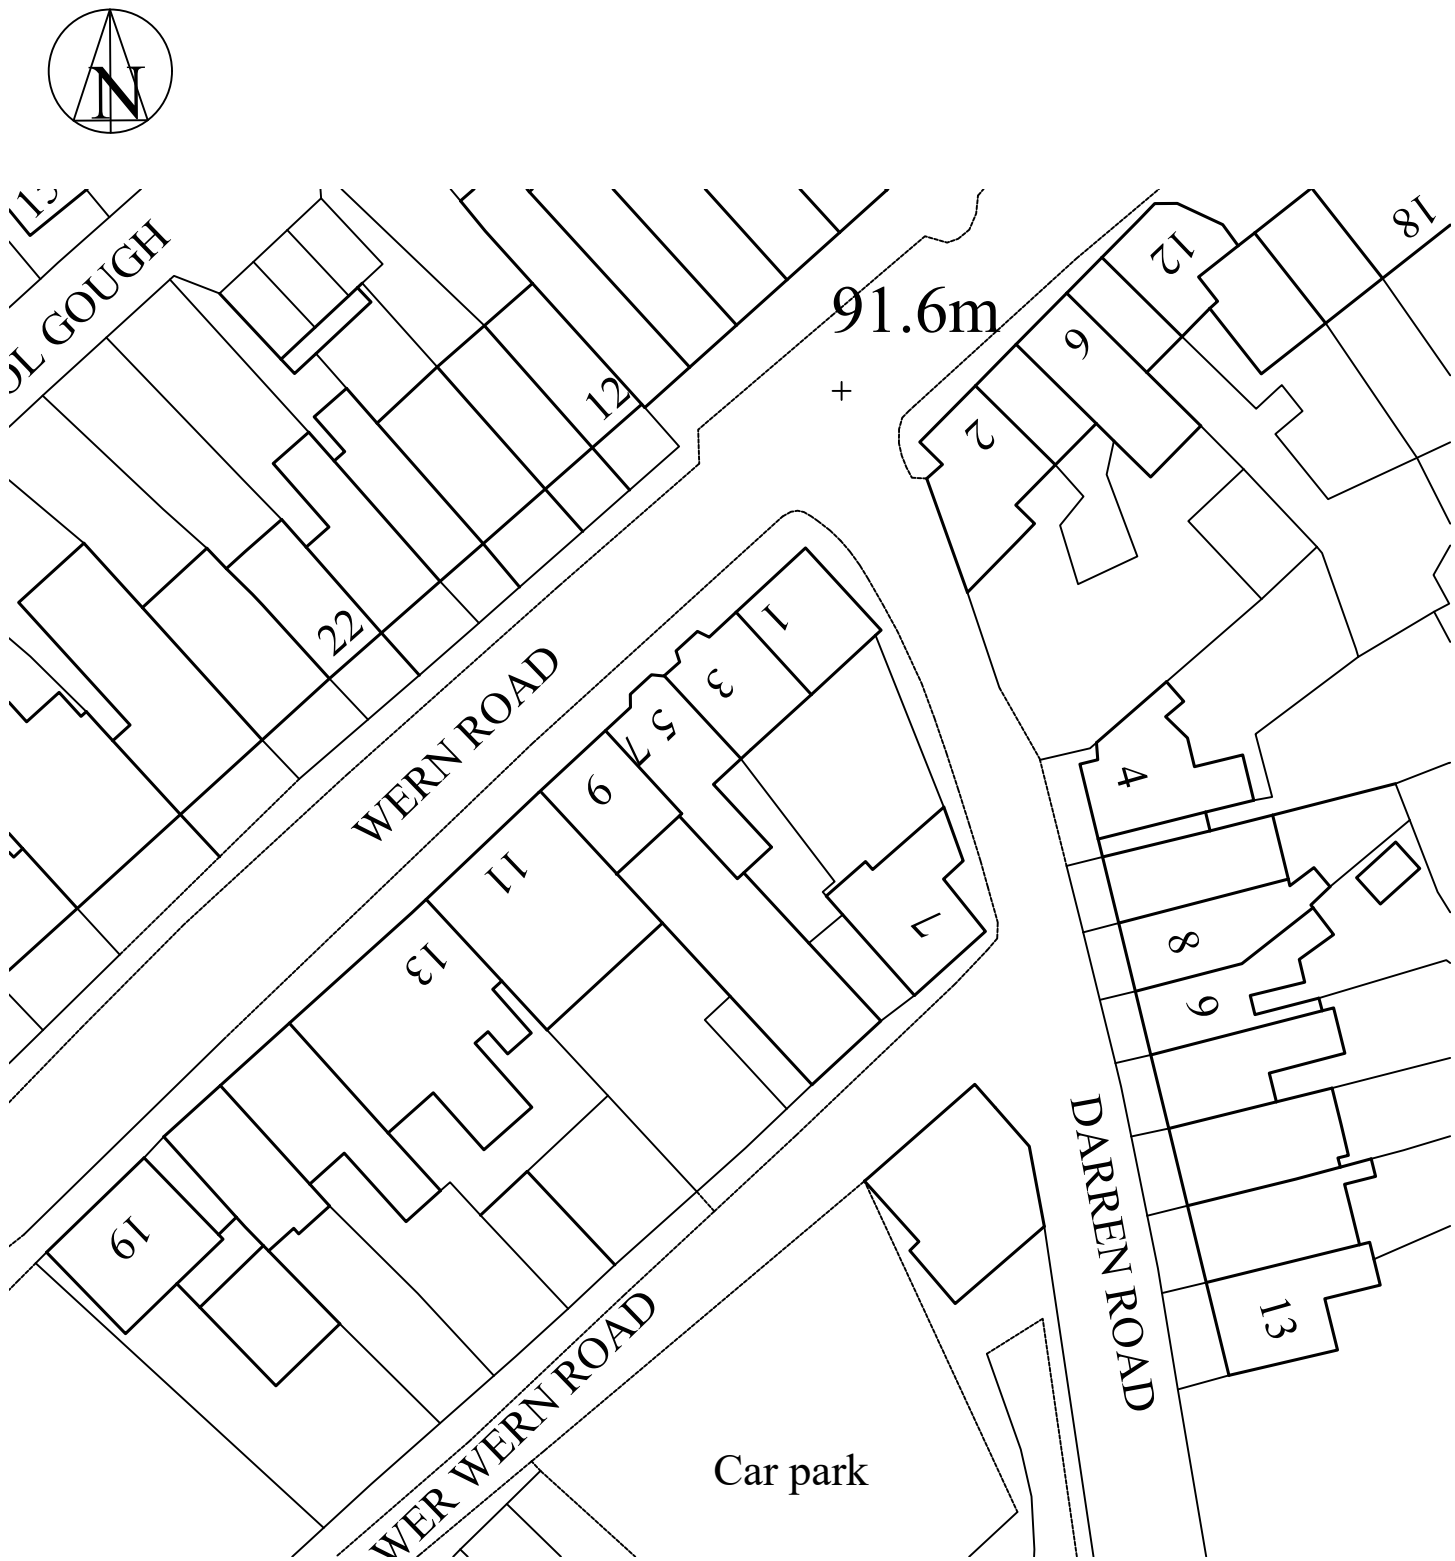


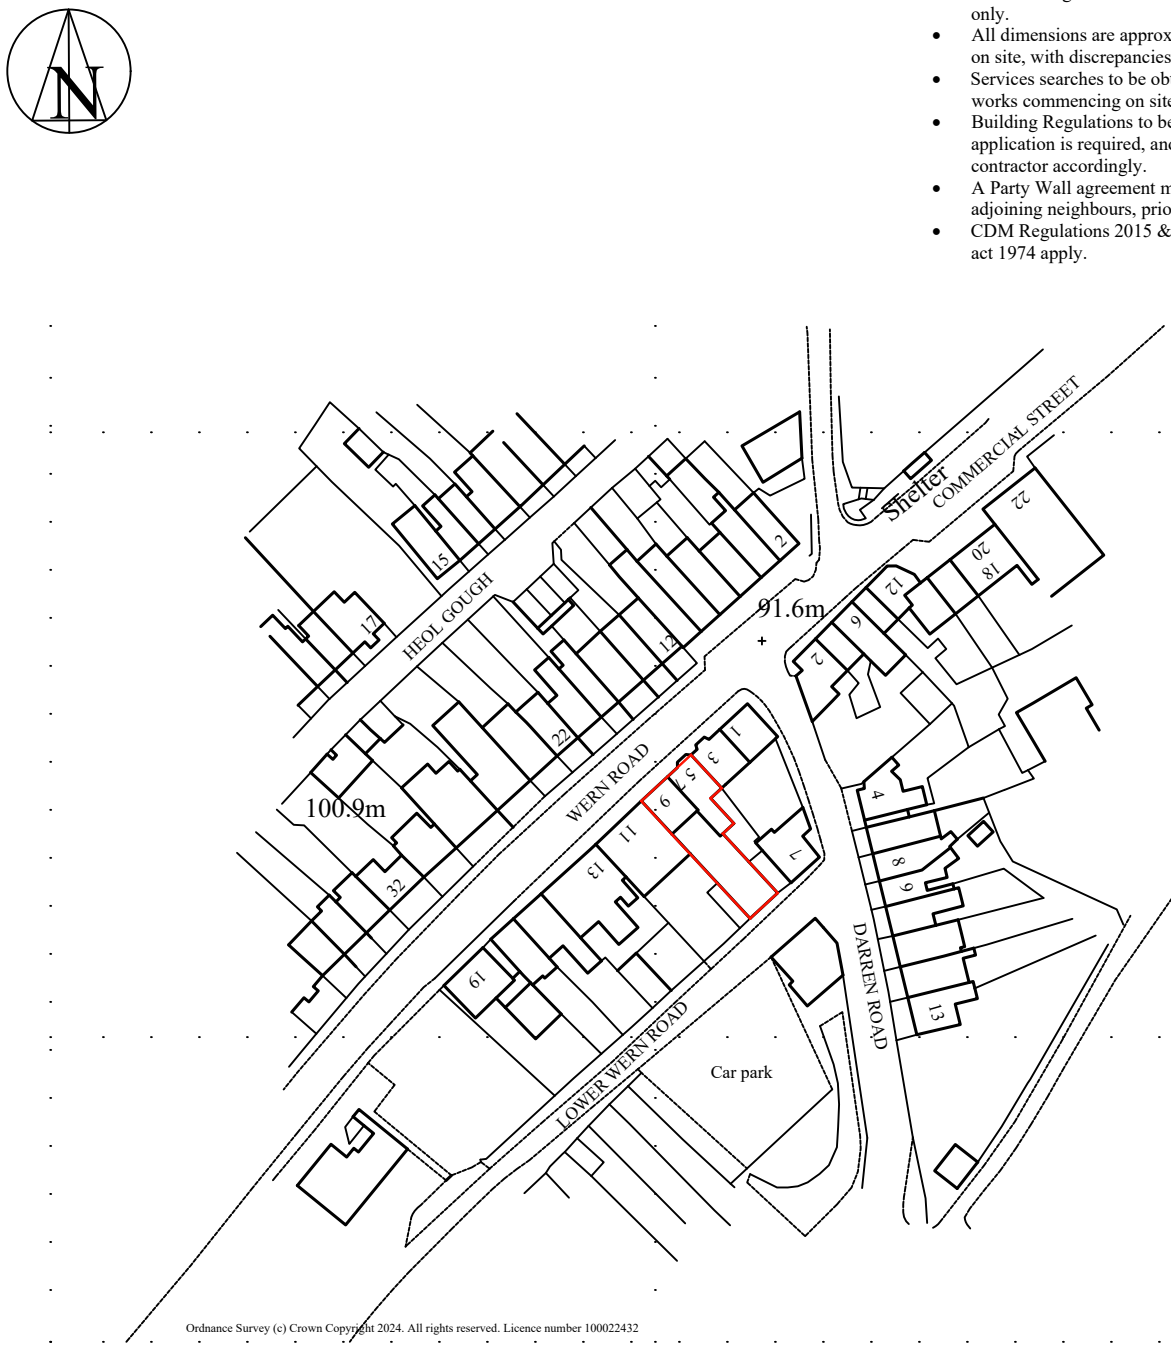

1:500 Block plan

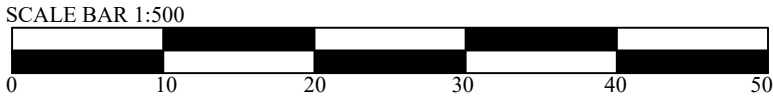

1:1250 Site location plan

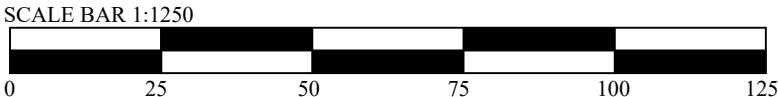

- Note:-**
- This drawing is intended for the purposes indicated only.
 - All dimensions are approximate and should be checked on site, with discrepancies reported.
 - Services searches to be obtained, prior to tendering or works commencing on site.
 - Building Regulations to be contacted to check if an application is required, and should advise the contractor accordingly.
 - A Party Wall agreement may be required with adjoining neighbours, prior to starting work.
 - CDM Regulations 2015 & Health and Safety at work act 1974 apply.

GP HADEN & Associates ENGINEERS & SURVEYORS Keepers Cottage, Clyne Woods, Swansea SA3 5BD Tel: 01792 401401 / 403333 Email: info@gphadenandassociates.com	Client Ean Parker	Drawing Title Site location plan and block plan	Scale 1:1250 & 1:500	Rev: -
	Job Title Proposed change of use from retail and one flat to 3 flats including alterations to building envelope to 7 & 9, Wern road, Ystalyfera, Swansea. SA9 2LX		Date 14-11-2024	
			Drg. No. 1231.	