


THIS IS A C.A.D. PRODUCED DRAWING AND SHOULD NOT BE AMENDED BY HAND.

NOTES

- 1 All dimensions in millimetres unless otherwise stated.
- 2 Do not scale off drawing. All dimensions to be checked on site.

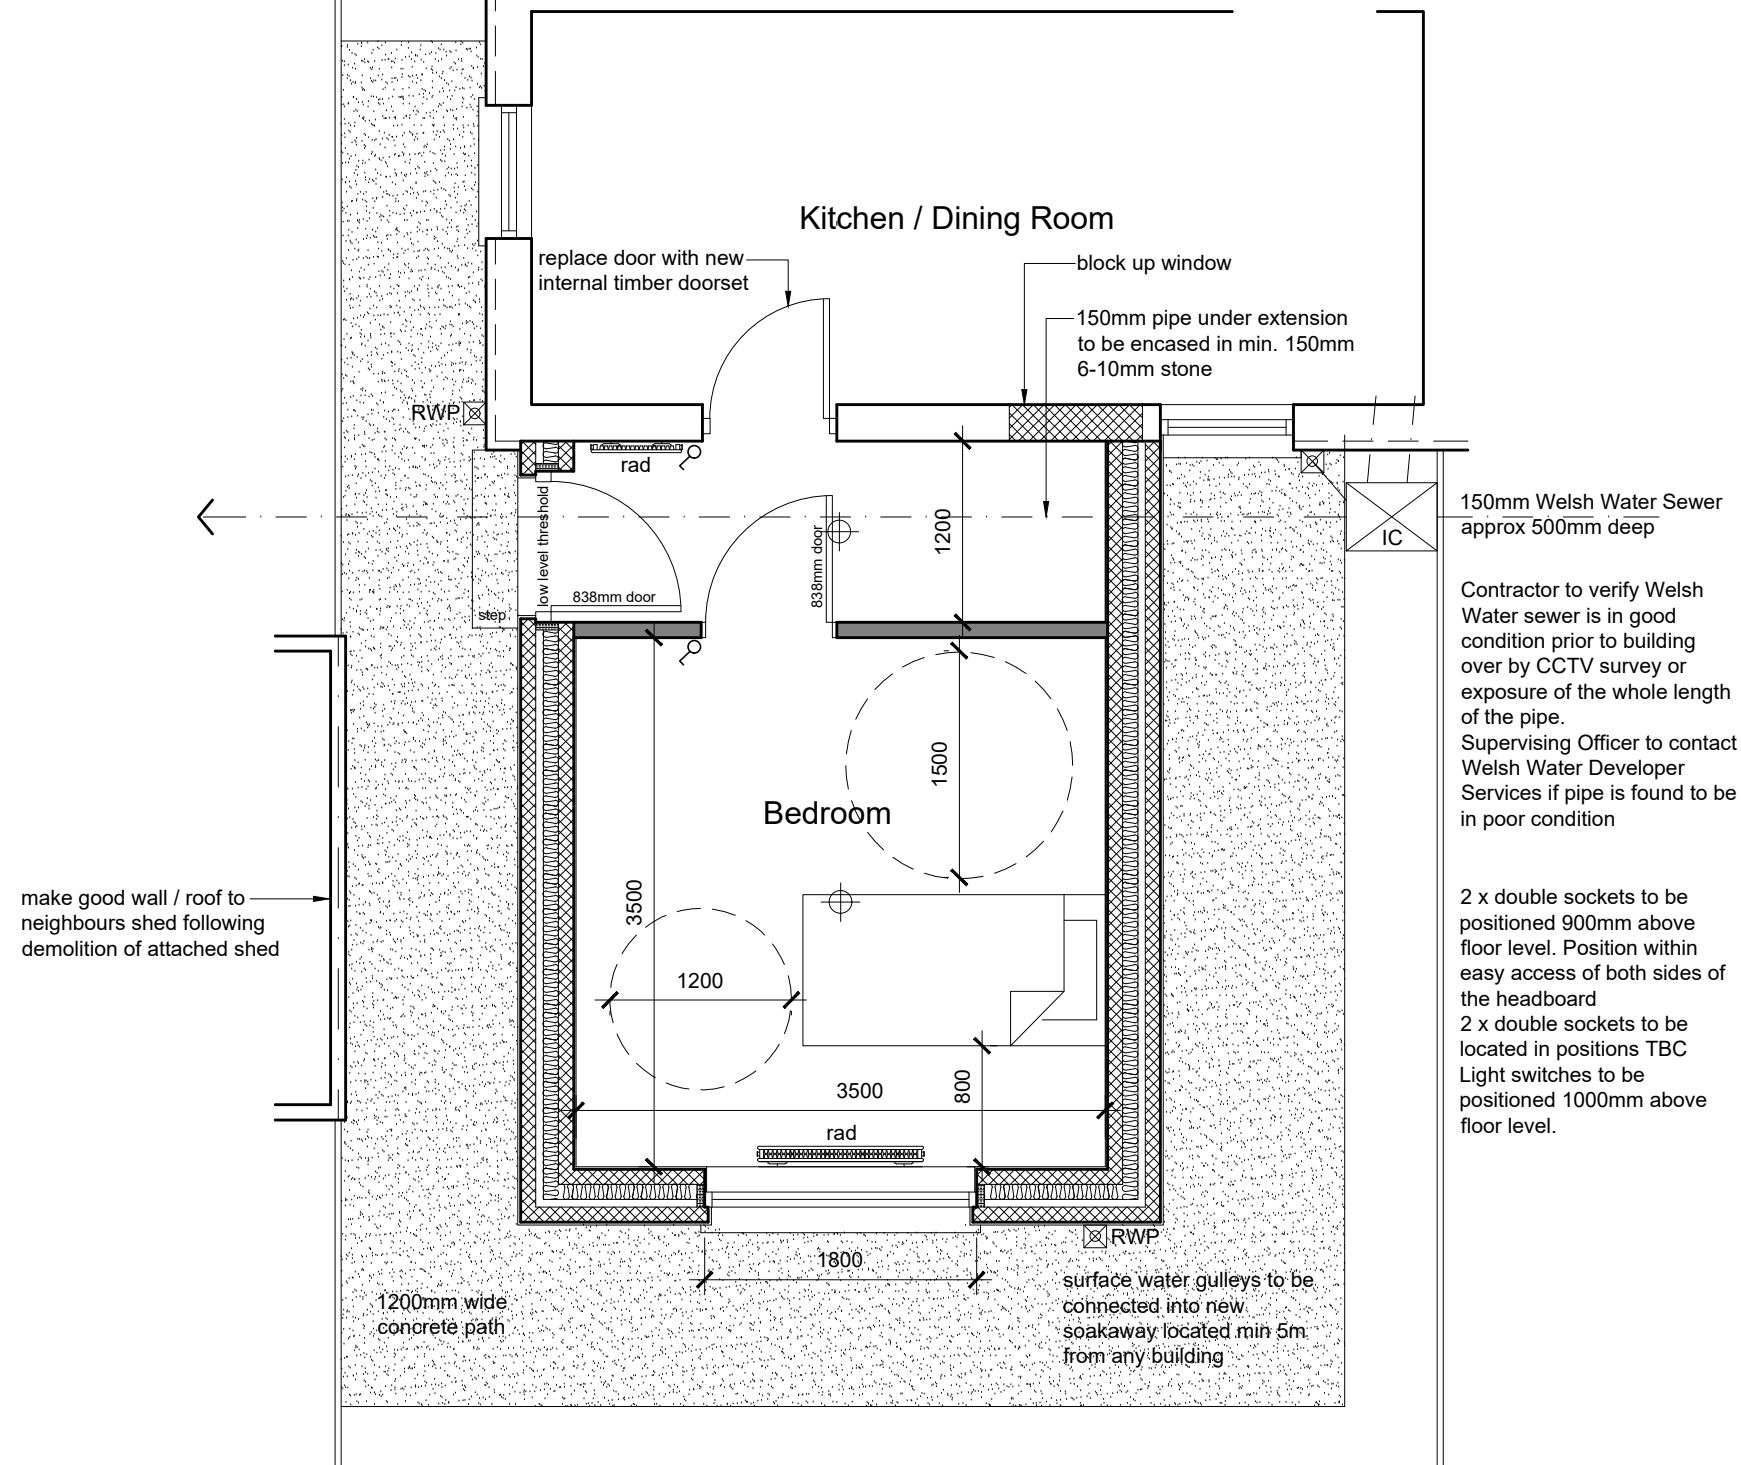

Proposed Plan

Rev	Details	Dr	Date
		Cyngor Castell-nedd Port Talbot Neath Port Talbot Council	
Cyngor Castell-nedd Port Talbot Neath Port Talbot Council Social Services, Health and Housing Housing Renewal and Adaptations Service Civic Centre Neath SA11 3QZ			
Project	52 Heol Y Coedcae Cwmllynfell Bedroom Extension Proposed Plan		
Drawn	IG	Checked	Approved
Date	Oct 25	Date	Date
Scales	1:50		
Drawing No.			NPT7110/02