

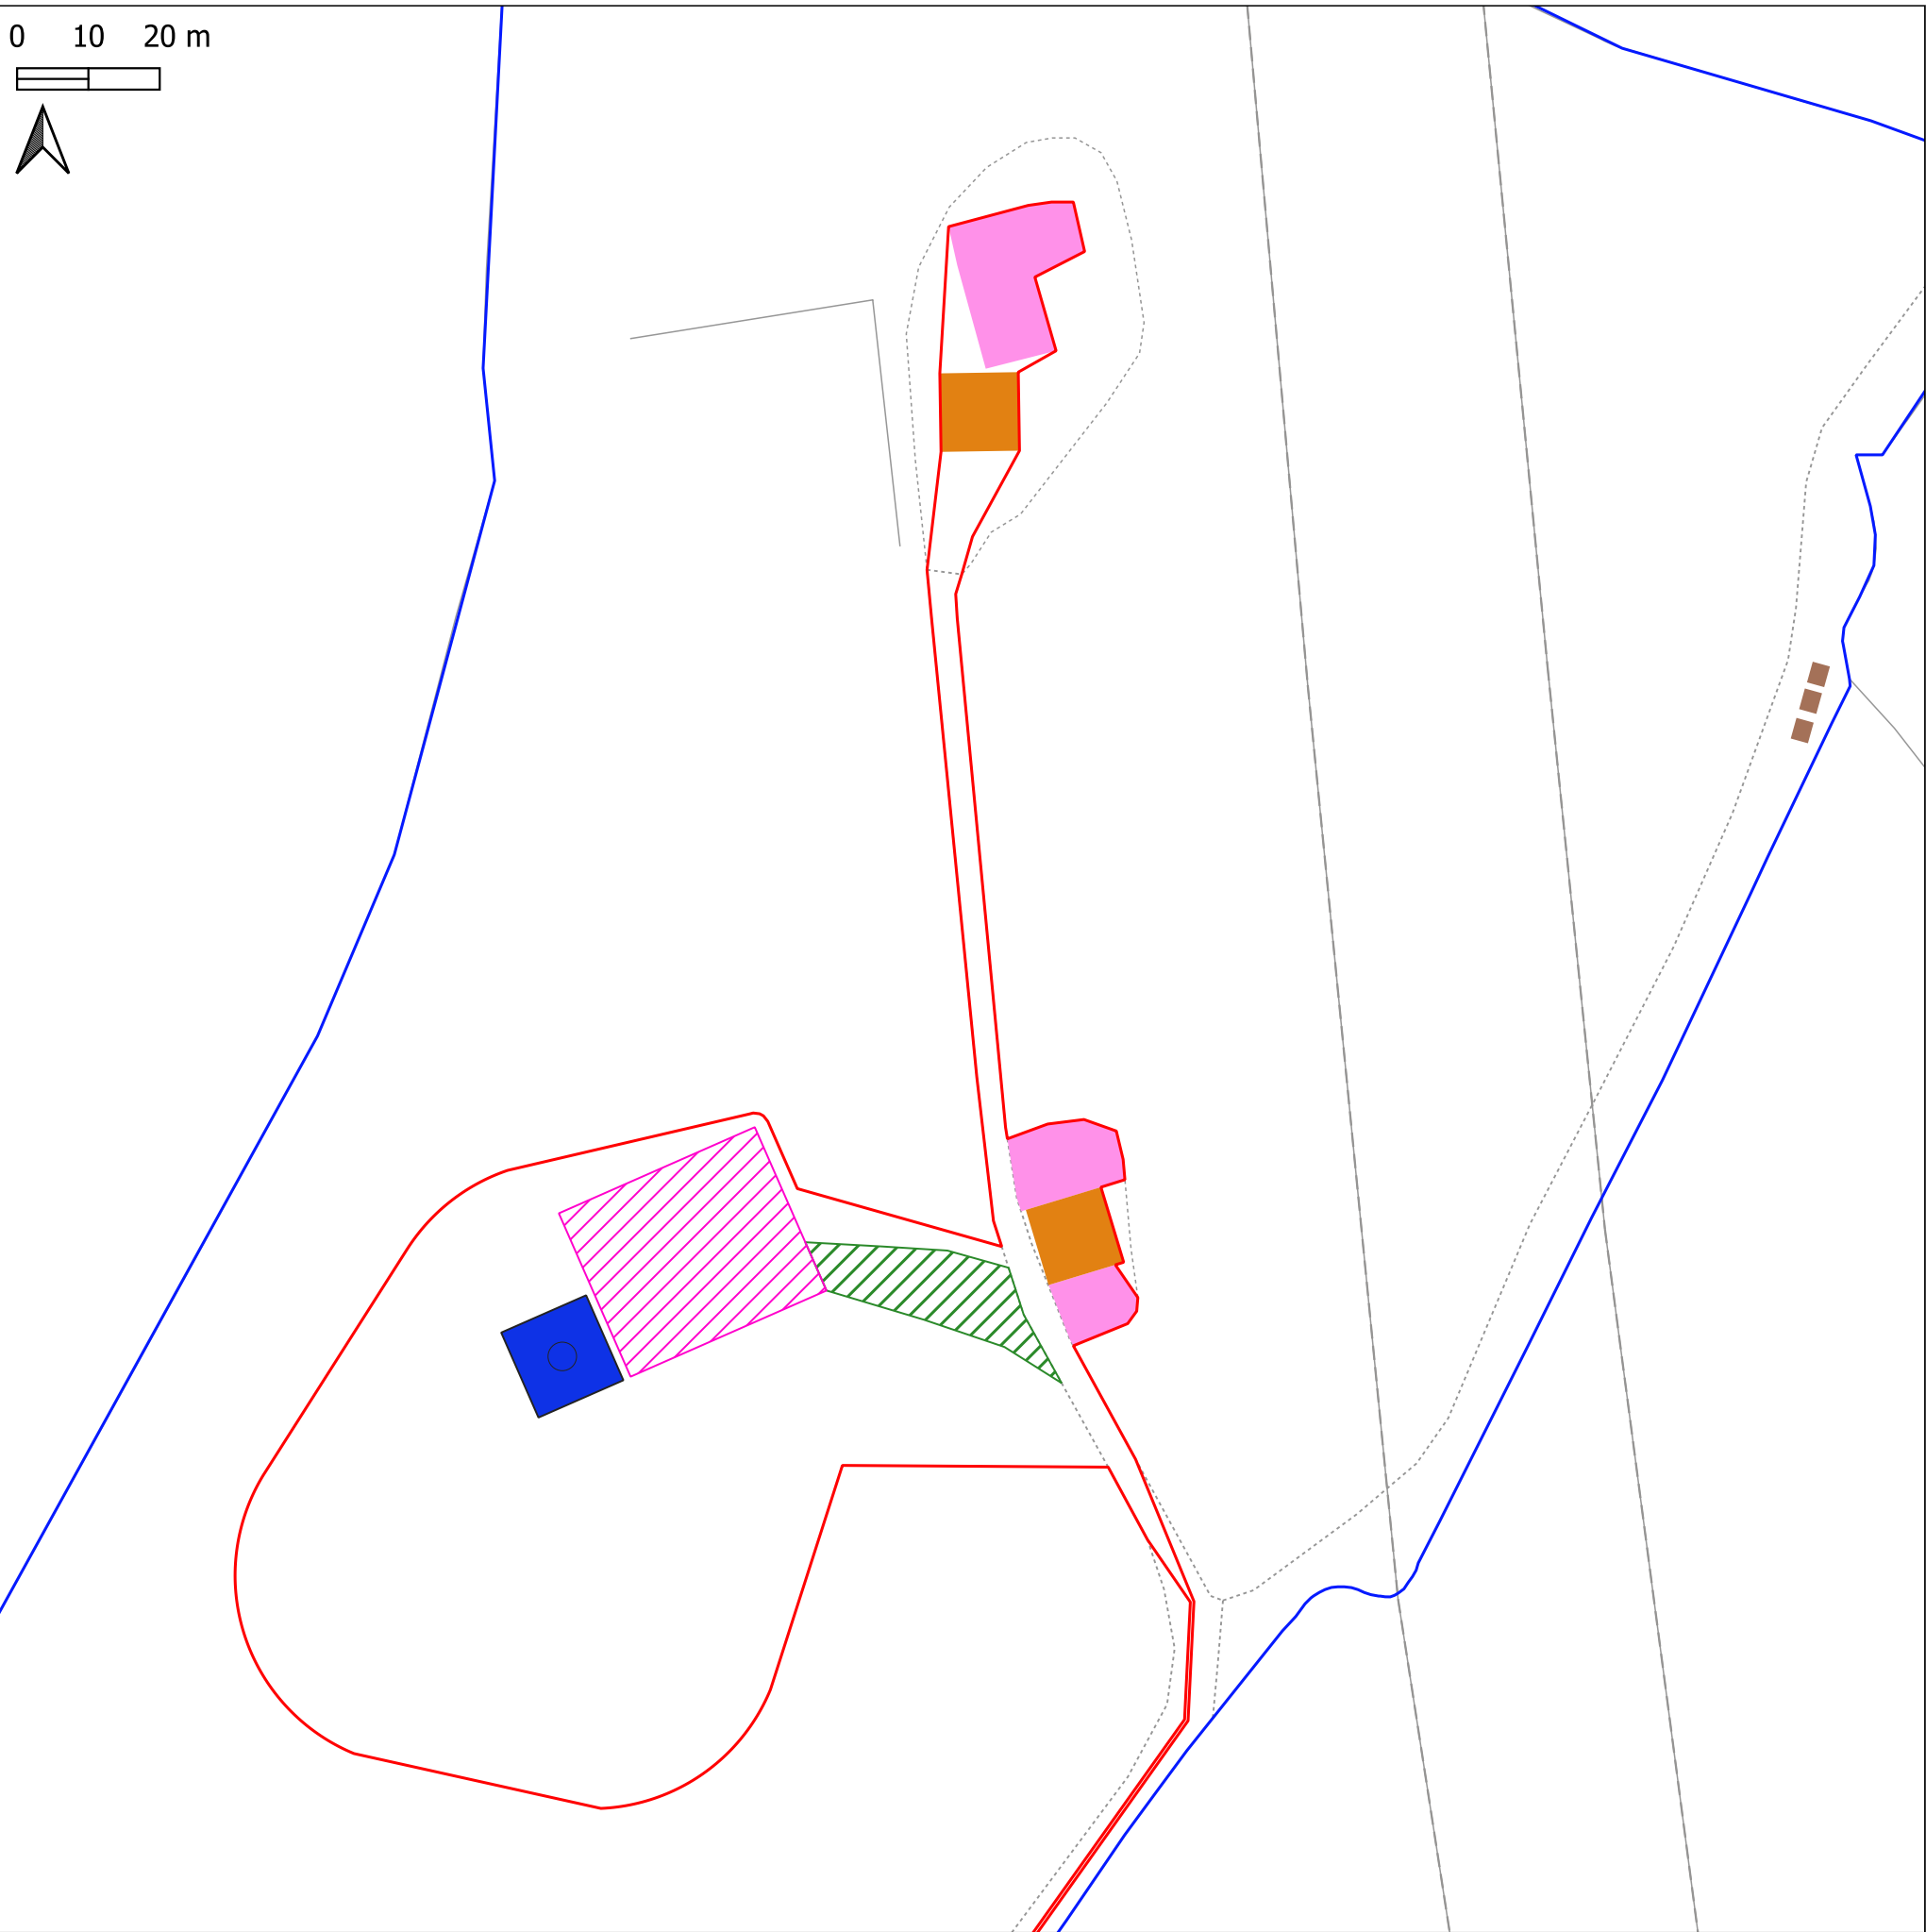


0 10 20 m

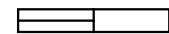

Legend

- Application Boundary
- Landowner Boundary
- Existing Foundation (to be removed)
- Existing Crane Pad (to be removed)
- Existing Meter Cabinets
- Proposed Crane Pad
- Proposed Access Track
- Proposed Foundation

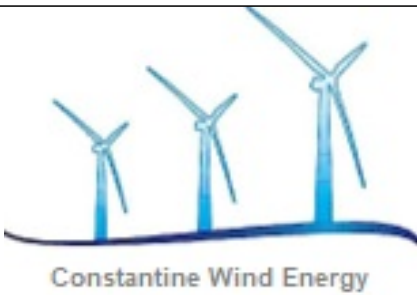

Gelli Las Wind Farm
Block Plan
Drawing no.
3369-013-TSA-006

Site Address

Cwm Risca Farm
Tondy
Bridgend
Wales
CF32 0EH

Technicals

1:1,000 Scale in A3

Proposed turbine centred within the
Proposed Foundation. OS
coordinates:
N288151, E186178

Drawing Version F
Dated 2025-09-19
By DH