EXISTING OVERLAND FLOWS PLAN

LEGEND:

- General overland flow routes of surface water runoff.
- Exceedance flow routes from SuDS feature failure.

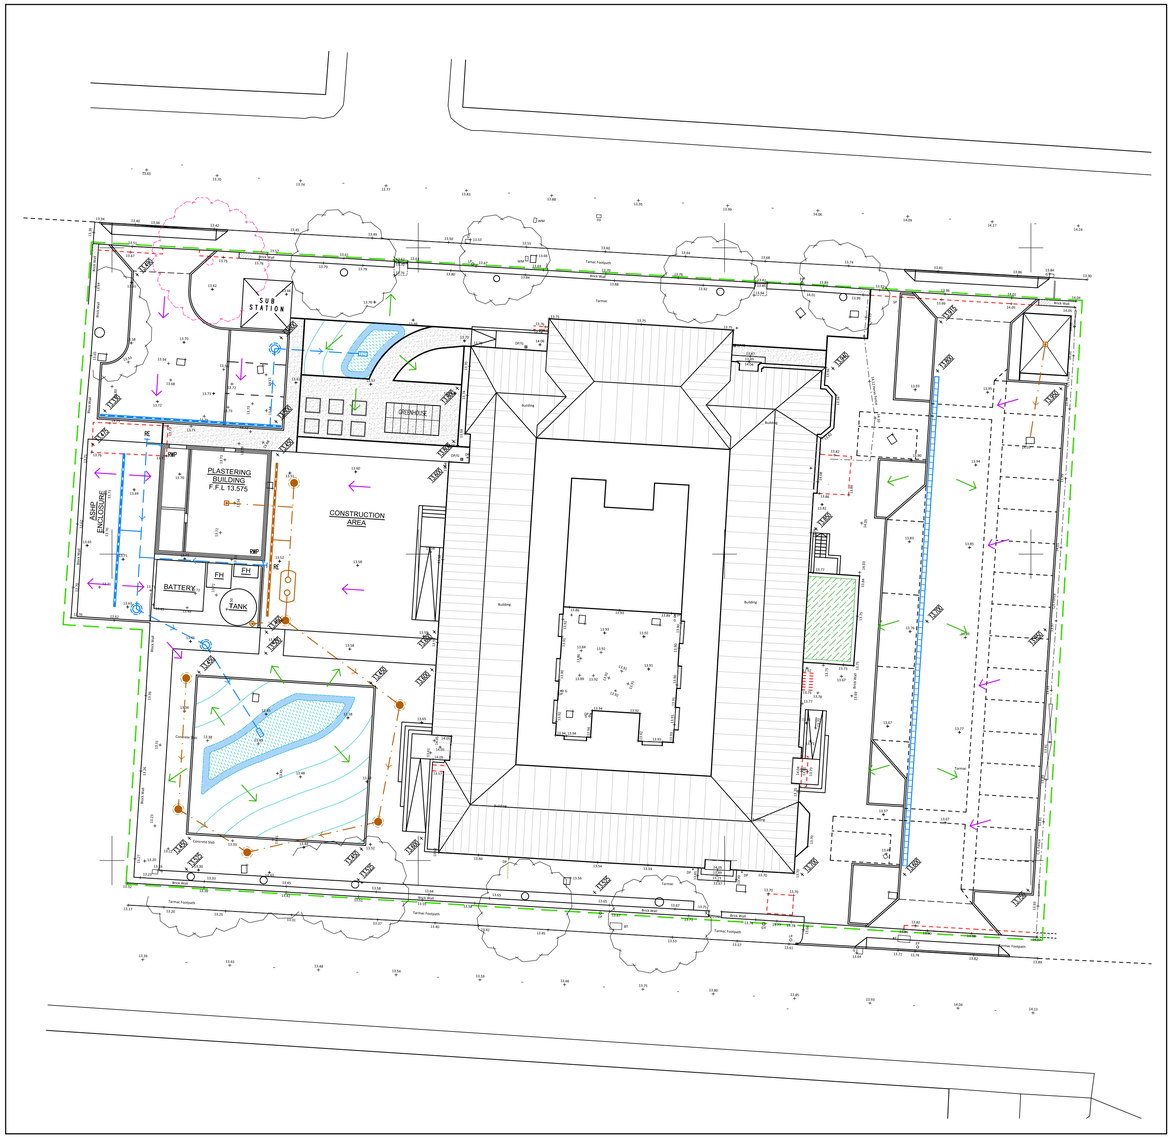

PROPOSED OVERLAND FLOWS PLAN

LEGEND:

- General overland flow routes of surface water runoff.
- Exceedance flow routes from SuDS feature failure.

REV.	DATE	DRAWN	REVISION
P1	12.09.25	JJD	RIBA Stage 3 Issue.

DRAWING ISSUE STATUS

- [x] PRELIMINARY ISSUE
- [ ] TENDER ISSUE
- [ ] CONSTRUCTION ISSUE
- [ ] DESIGN DEVELOPMENT PRIOR TO TENDER
- [ ] DESIGN DEVELOPMENT PRIOR TO CONSTRUCTION
- [ ] AS BUILT ISSUE

Austin Partnership
Civil & Structural Engineering Consultants
11 Drake Walk, Waterfront 2000, Atlantic Wharf, Cardiff. CF10 4AN
Tel: 029 2043 5300 Fax: 029 2043 5310
email: mail@austinpartnership.co.uk www.austinpartnership.co.uk

CLIENT : Tilbury Douglas

PROJECT : EDUCATION LIBRARY & RESOURCE CENTRE

TITLE : OVERLAND FLOW ROUTES

DATE : SEPT. 2025	DRAWN : JJD	CHECKED : AS	SCALE : 1:250 @ A1

PROJECT:	ORIGIN:	ZONE:	LEVEL:	TYPE:	ROLE:	NUMBER:	CODE:	REV:
100654	AUS	XX	XX	D	C	1006	S1	P1

This drawing is copyright ©
Austin Partnership is the trading name of Austin Partnership Limited. Registered in England and Wales No. 2169009