




A

B

C

D

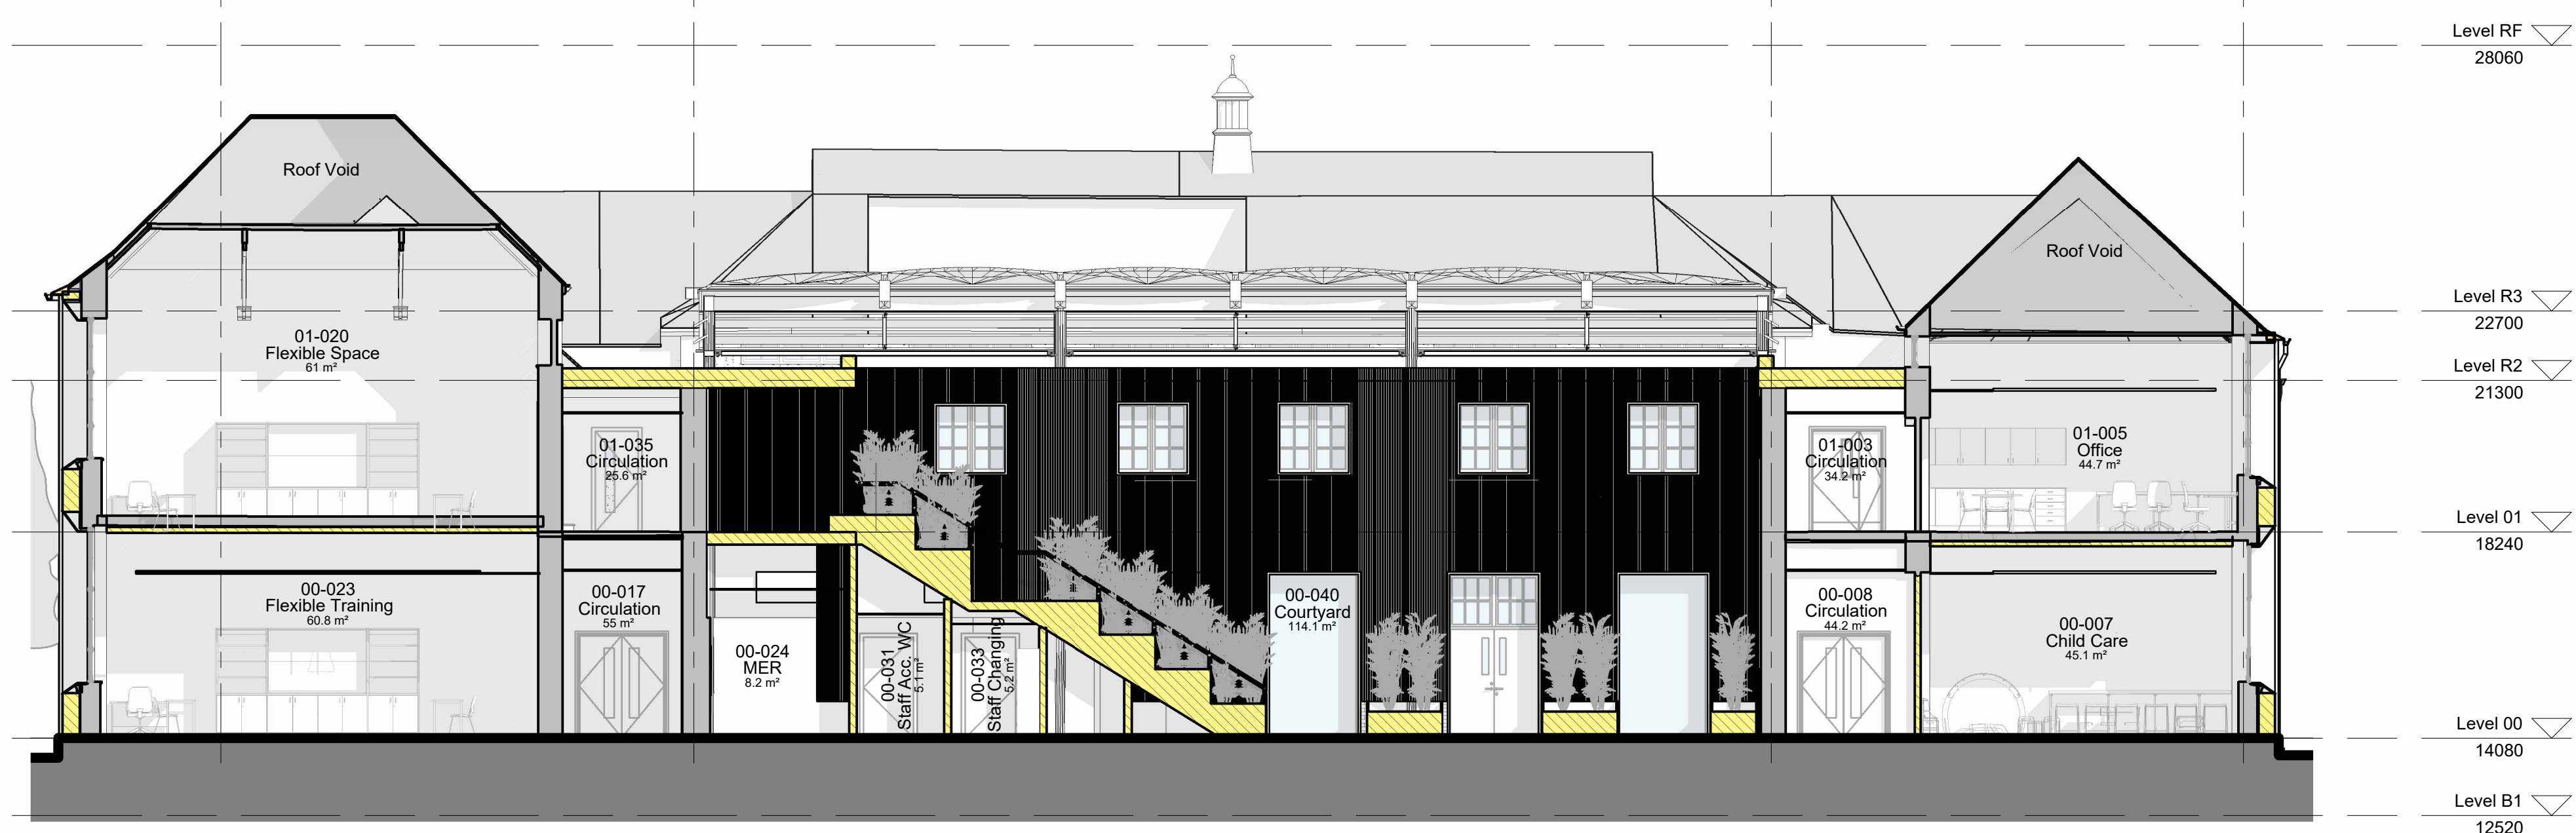

Proposed Section CC

1 : 100

4

3

2

1



Proposed Section DD

1 : 100

Cardiff Studio
The Mailings
East Tyndall Street
Cardiff
CF24 5EA

Cowbridge Studio
Bron Y Garn
St Hilary
Cowbridge
CF71 7DP

© Jon James Studio Architecture Ltd.
Figured dimensions only are to be taken from
this drawing. All dimensions are to be checked
on site before any work is put in hand.

KEY

- Existing Wall
- Proposed Element
- SVP Soil Vent Pipe
- RWP Rainwater Pipe
- Spot elevation
- Level
- RL Roof Light

Revision	Description	Checked	Date	Drawn
1	Issue	JJ	10.09.25	JS

Jon James studio
ARCHITECTURE

Client:
Tilbury Douglas Construction Ltd.

Job Title:
Education Library & Resource
Centre

Drawing Title:
Proposed Illustrative Sections 2

Scale			
As indicated @A2			
Job No		Drawing No	
100654		0301	
BIM Level 2 File Name:			
100654-JJA-01-ZZ-D-A-0301			
Work Stage		Status	Rev
RIBA Stage 3		S2	P01