


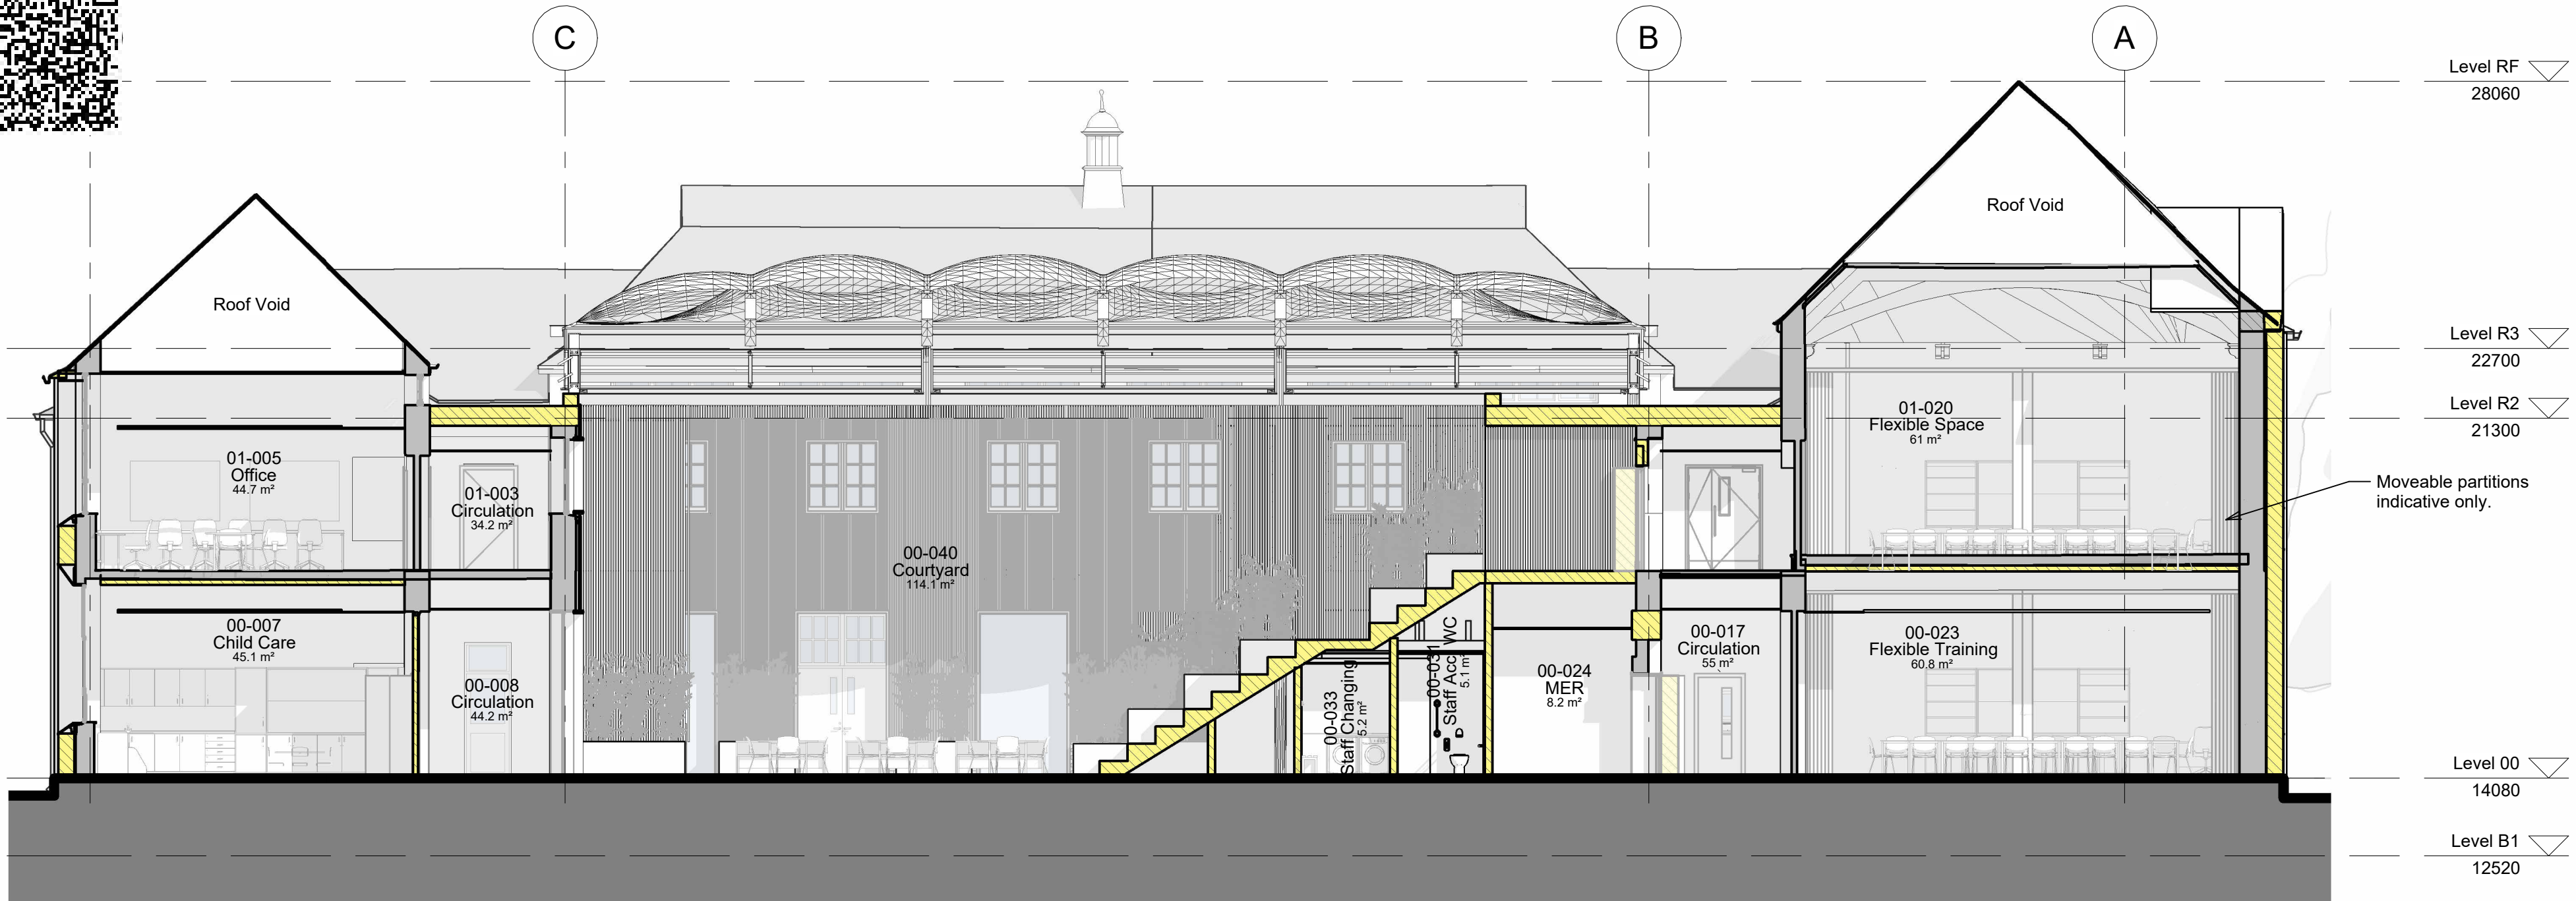

Proposed Section AA

1 : 100



Proposed Section BB

1 : 100



1 : 100

Cardiff Studio
The Mallings
East Tyndall Street
Cardiff
CF24 5EA

Cowbridge Studio
Bron Y Garn
St Hilary
Cowbridge
CF71 7DP

© Jon James Studio Architecture Ltd.
Figured dimensions only are to be taken from
this drawing. All dimensions are to be checked
on site before any work is put in hand.

- KEY**
- Existing Wall
 - Proposed Element
 - SVP Soil Vent Pipe
 - RWP Rainwater Pipe
 - Spot elevation
 - Level
 - RL Roof Light

- NOTES**
- ETFE Courtyard Roof Structure indicative only - exact detail and placement to specialist's design.

Revision	Description	Checked	Date	Drawn
P02	RIBA Stage 3 Issue	JJ	10.09.25	IS
P01	RIBA Stage 2 Pack	CO	21.07.25	IS

Jon James studio
ARCHITECTURE

Client:
Tilbury Douglas Construction Ltd.

Job Title:
Education Library & Resource Centre

Drawing Title:
Proposed Illustrative Sections 1

Scale:
As indicated @A2

Job No:
100654

Drawing No:
0300

BIM Level 2 File Name:
100654-JJA-01-ZZ-D-A-0300

Work Stage:
RIBA Stage 3

Status:
S2 P02