


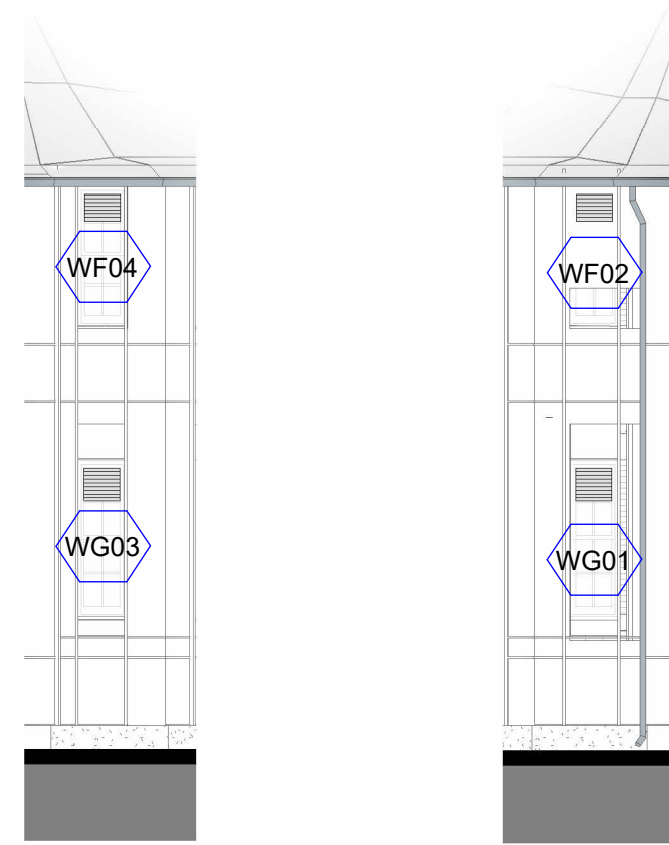


East Window Elevation
1 : 100




South Bay Elevation 1
1 : 100

South Bay Elevation 2
1 : 100

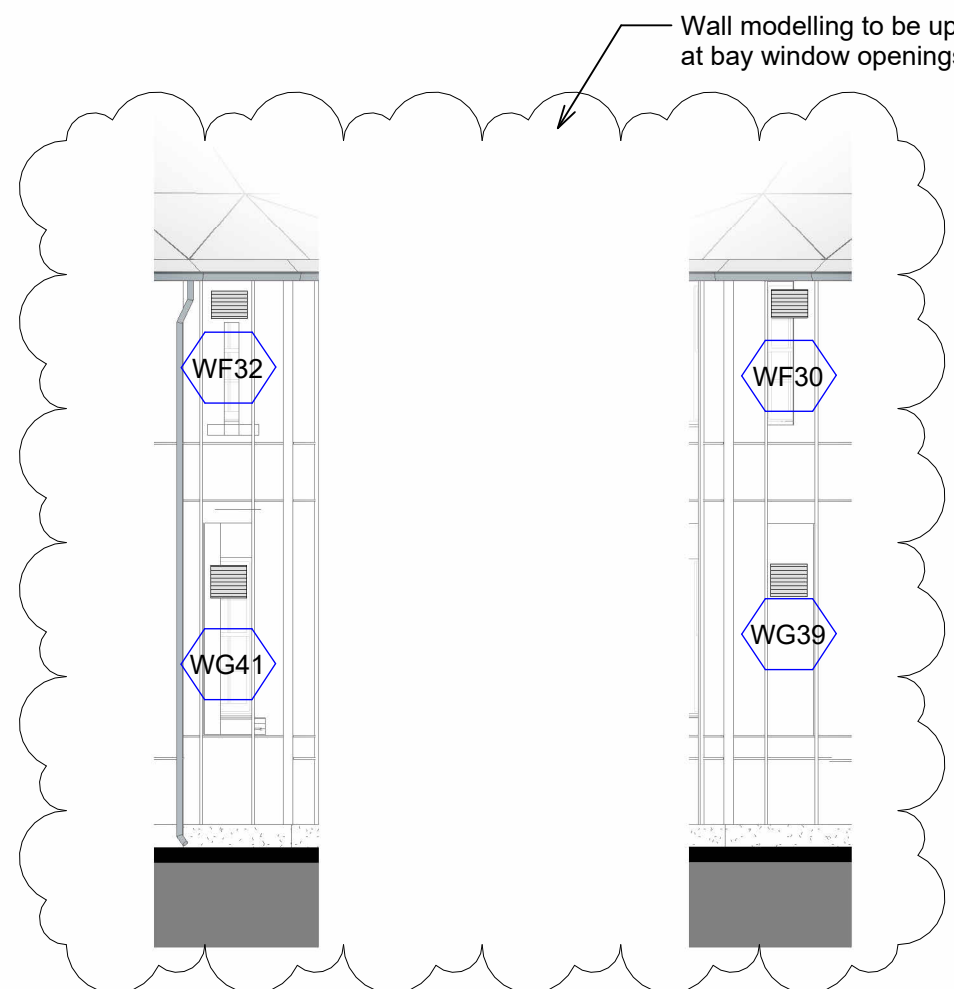

North Bay Elevation 1
1 : 100

North Bay Elevation 2
1 : 100

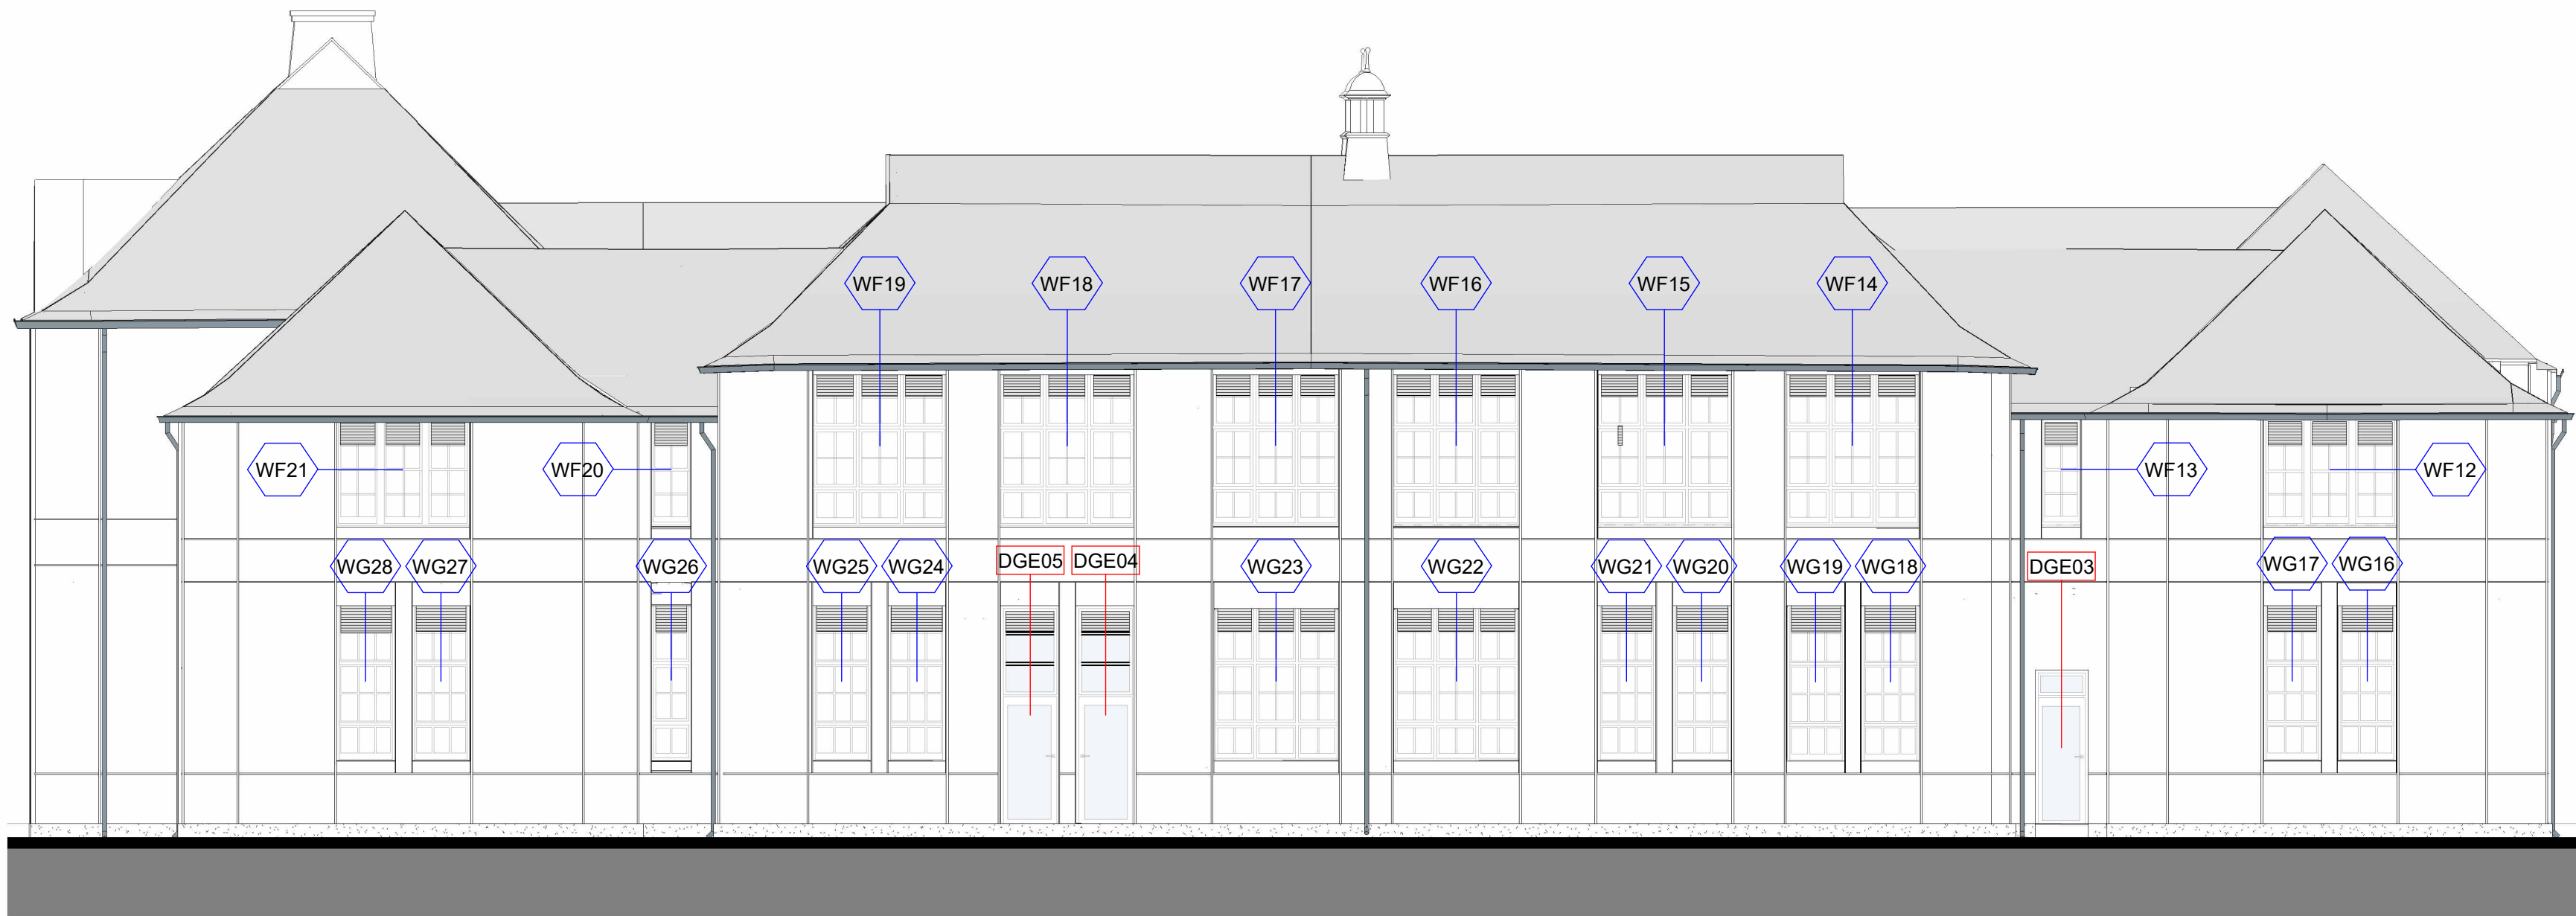

West Window Elevation
1 : 100



South Window Elevation
1 : 100



North Window Elevation
1 : 100