





KEY

- Existing Wall
- Proposed Element
- SVP Soil Vent Pipe
- RWP Rainwater Pipe
- Spot elevation
- Level
- RL Roof Light

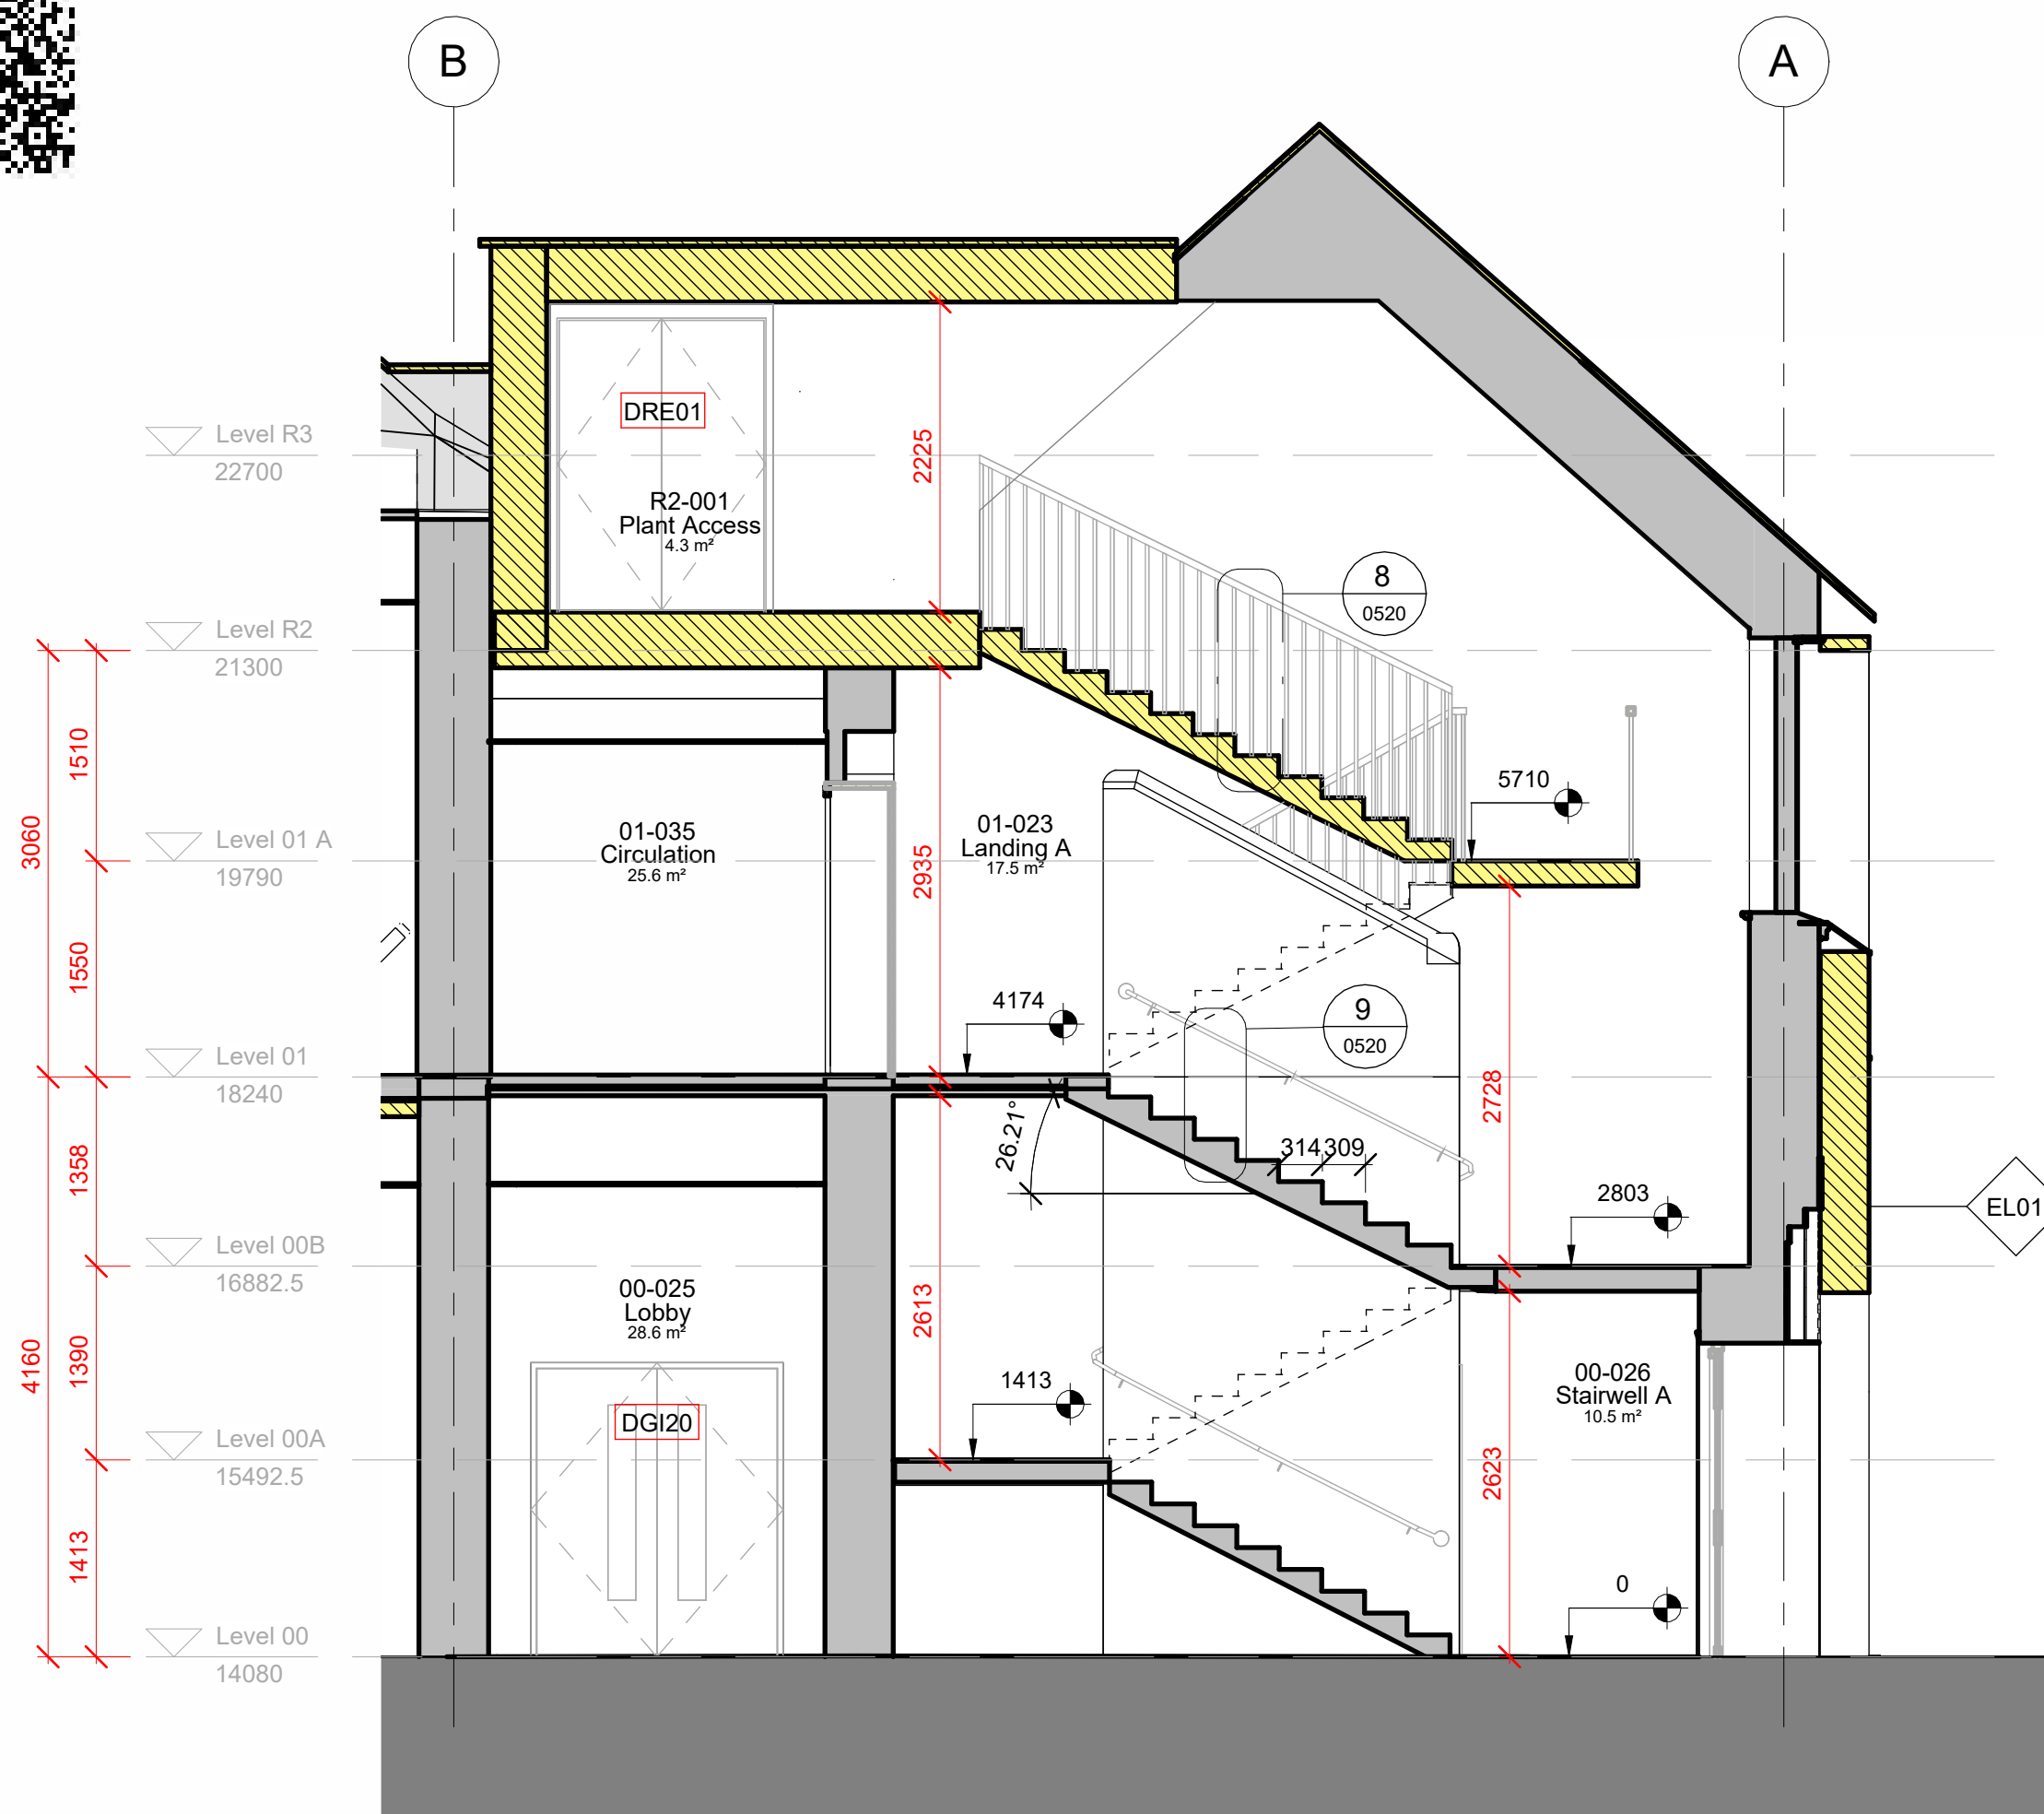


North Stair Section
1 : 50

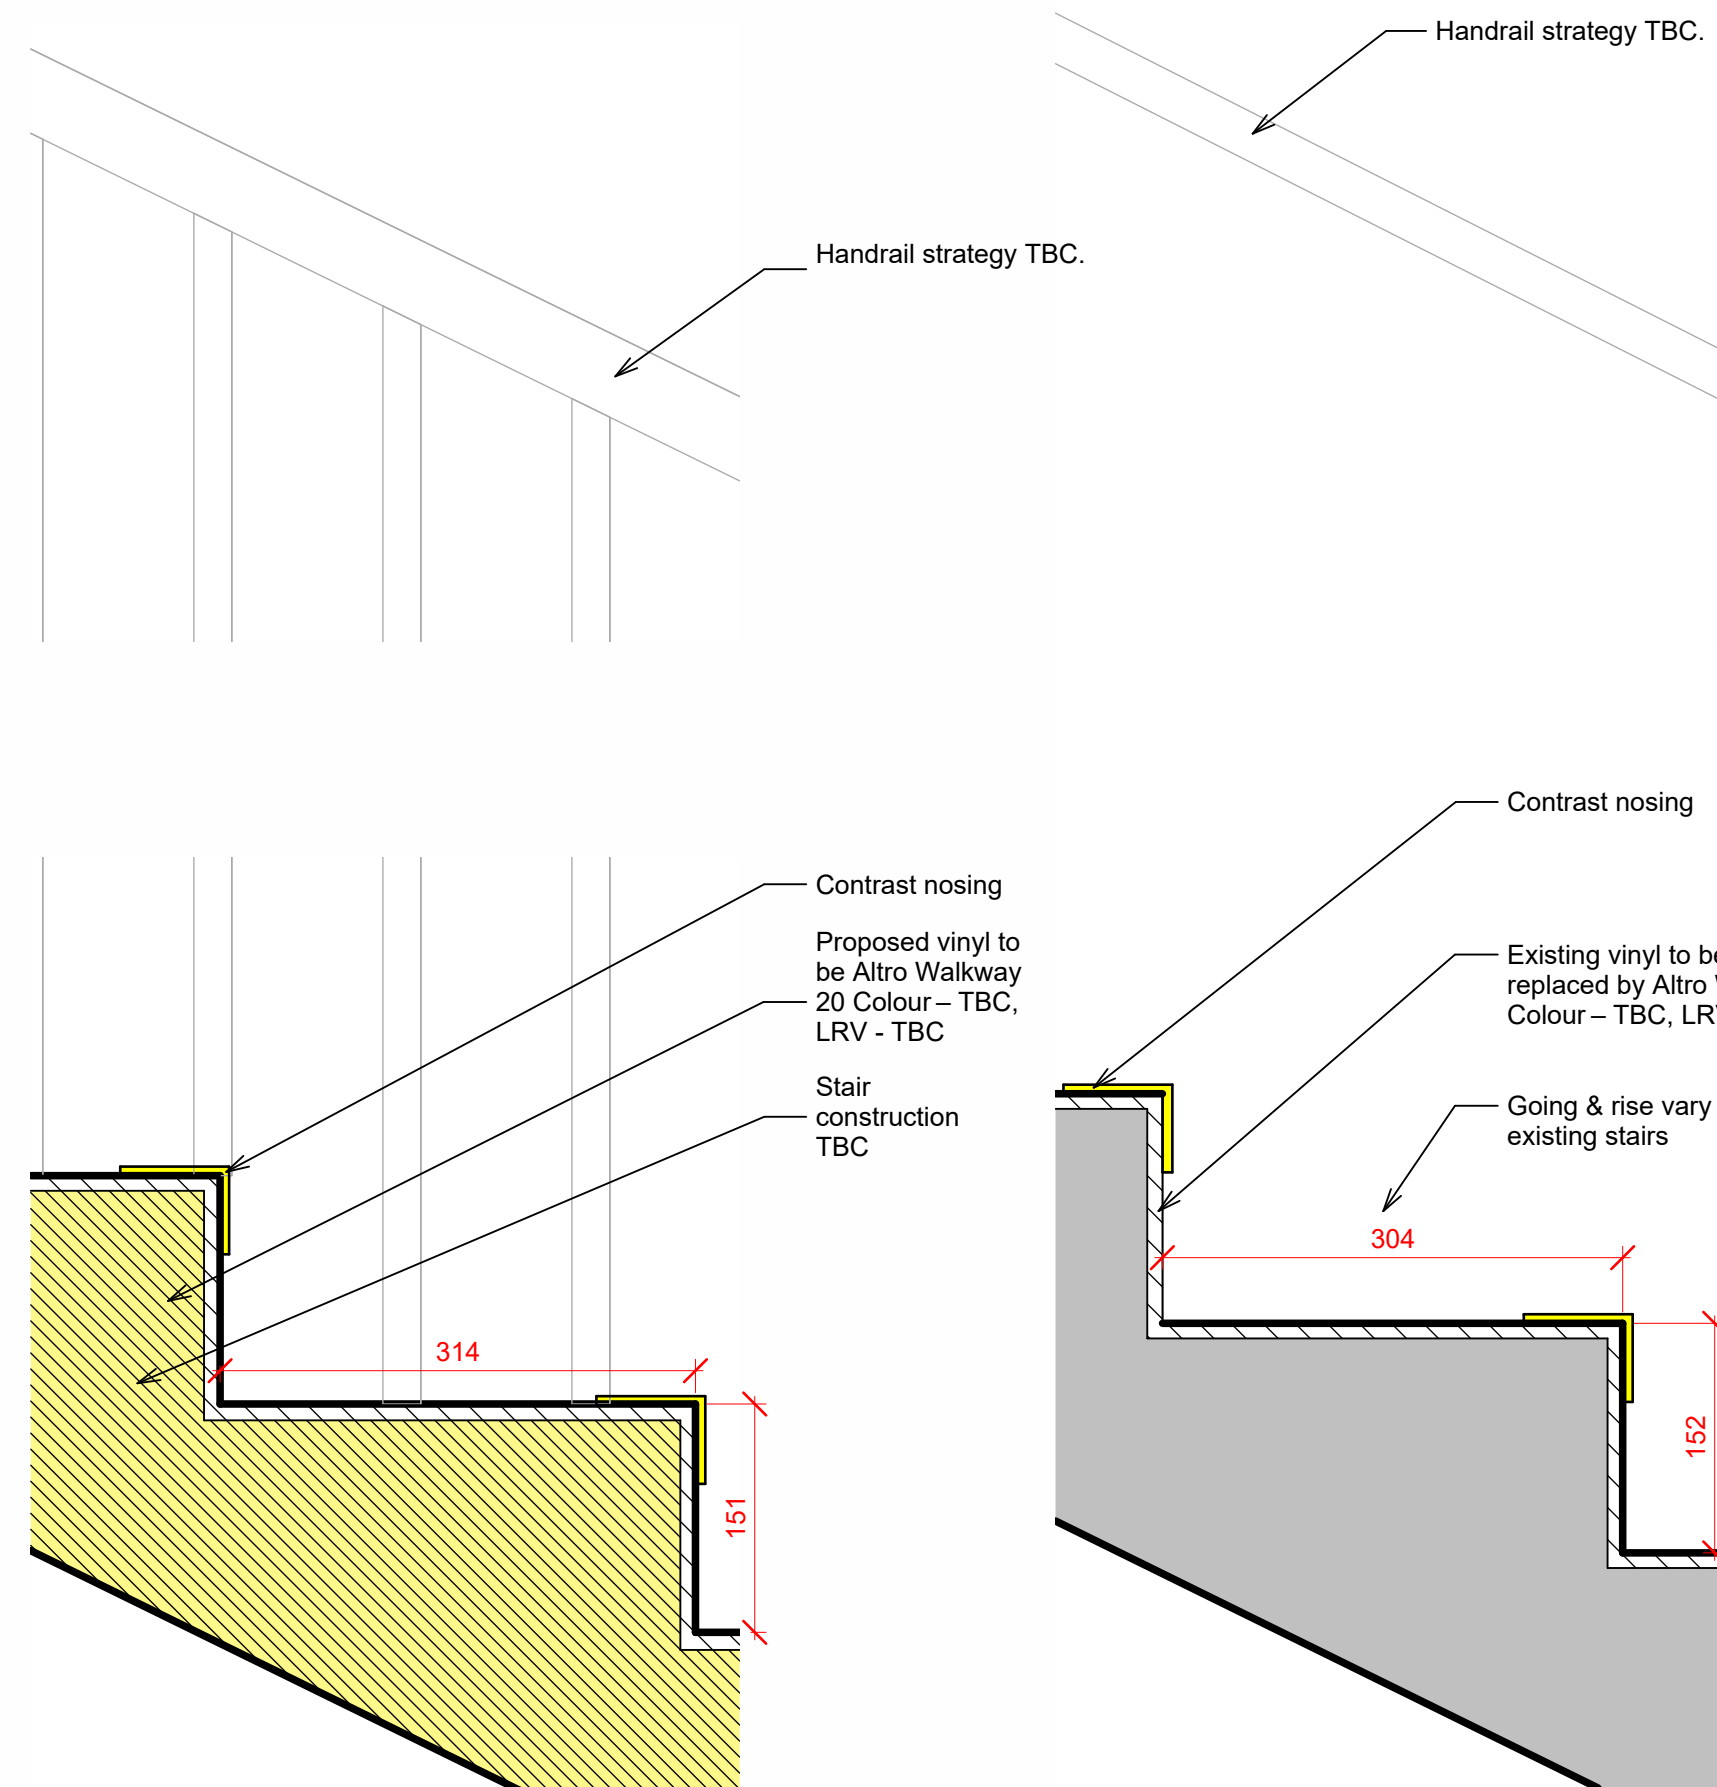


North Stair Section Detail A
1 : 5


North Stair Section Detail B
1 : 5

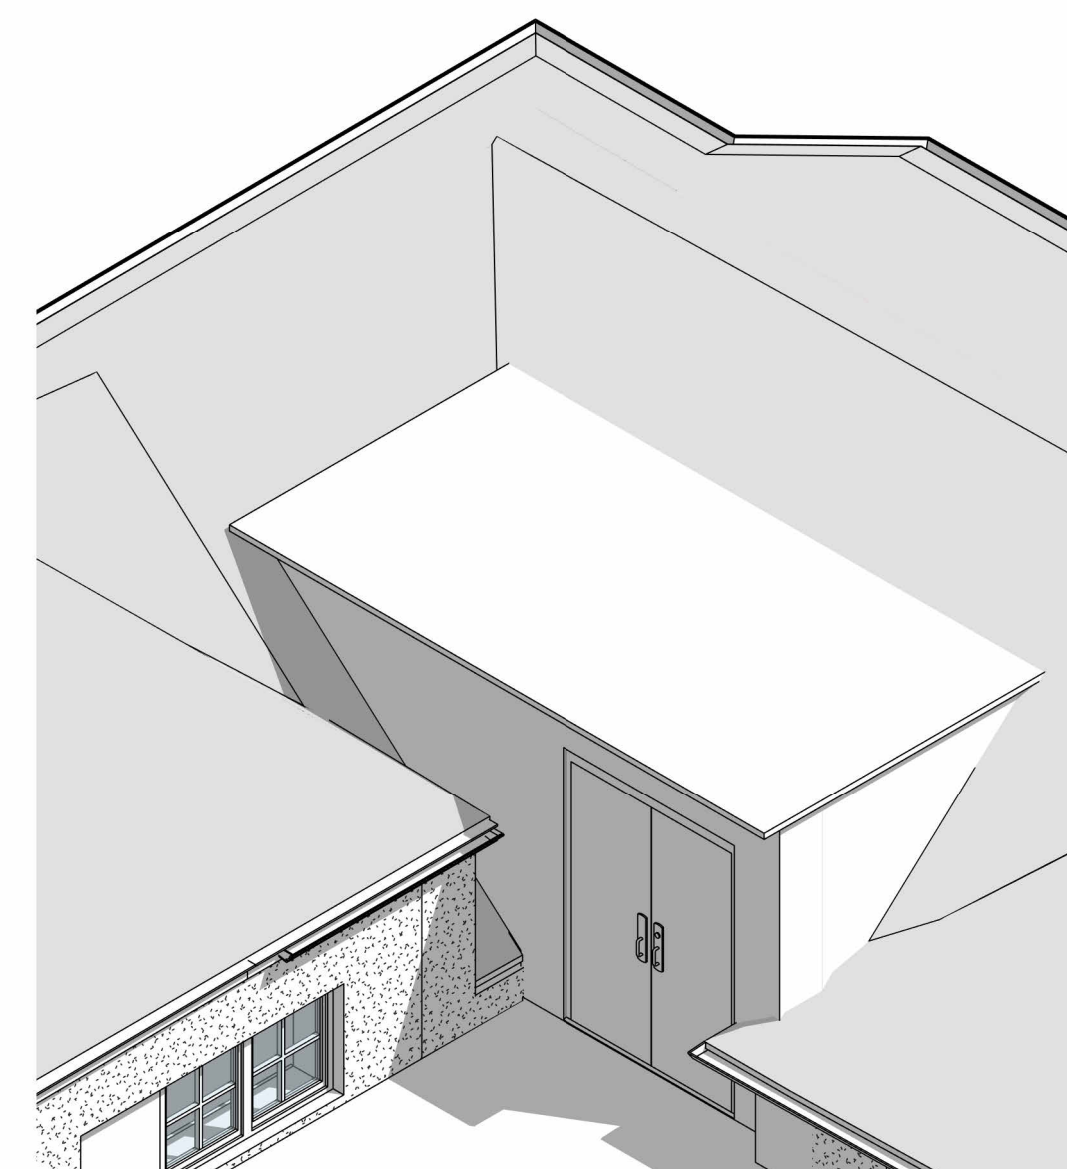


North Dormer Axo

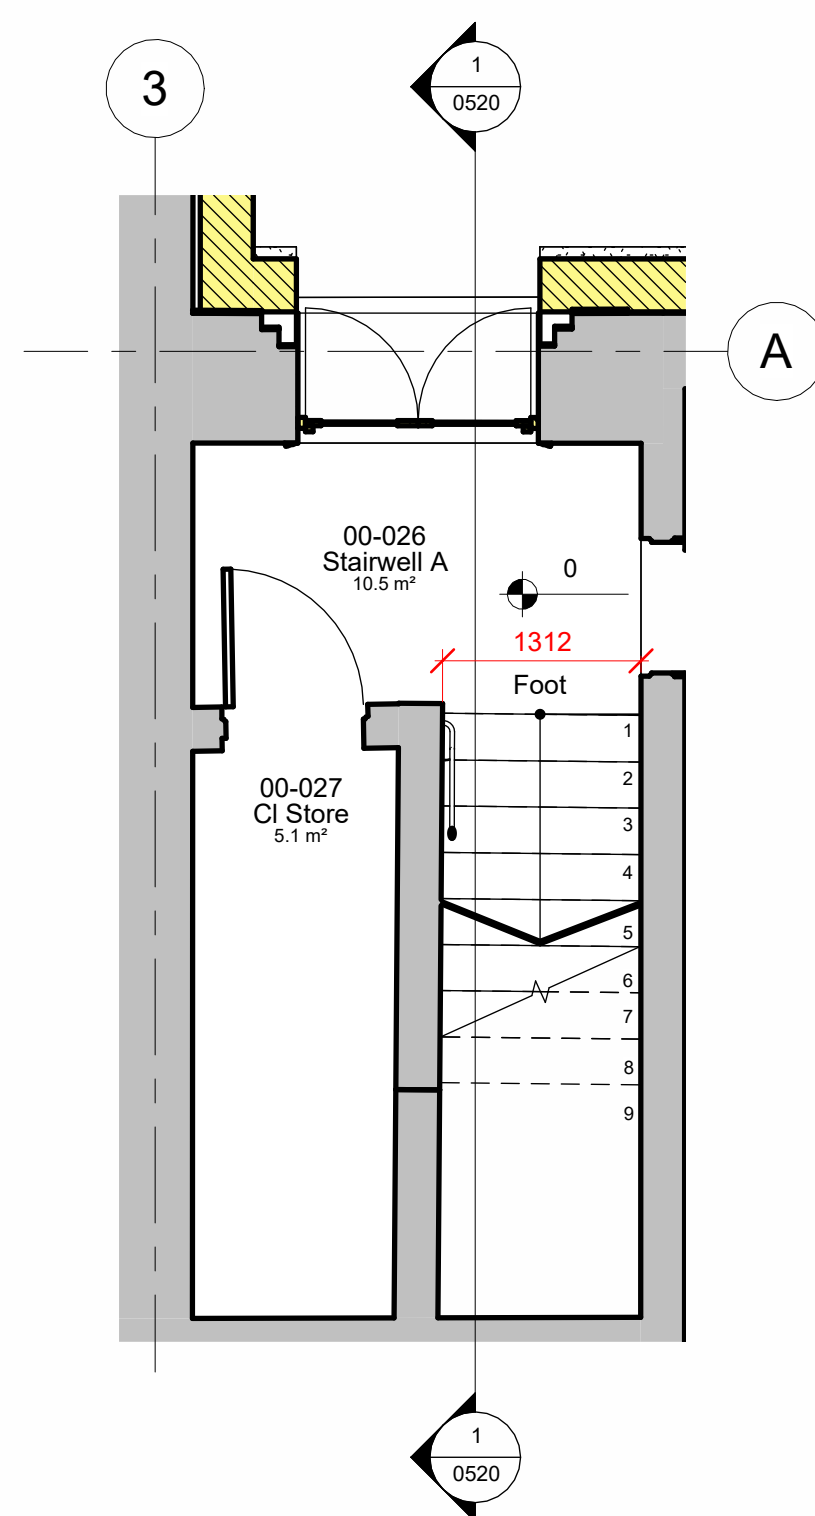


00 - North Stair Plan
1 : 50

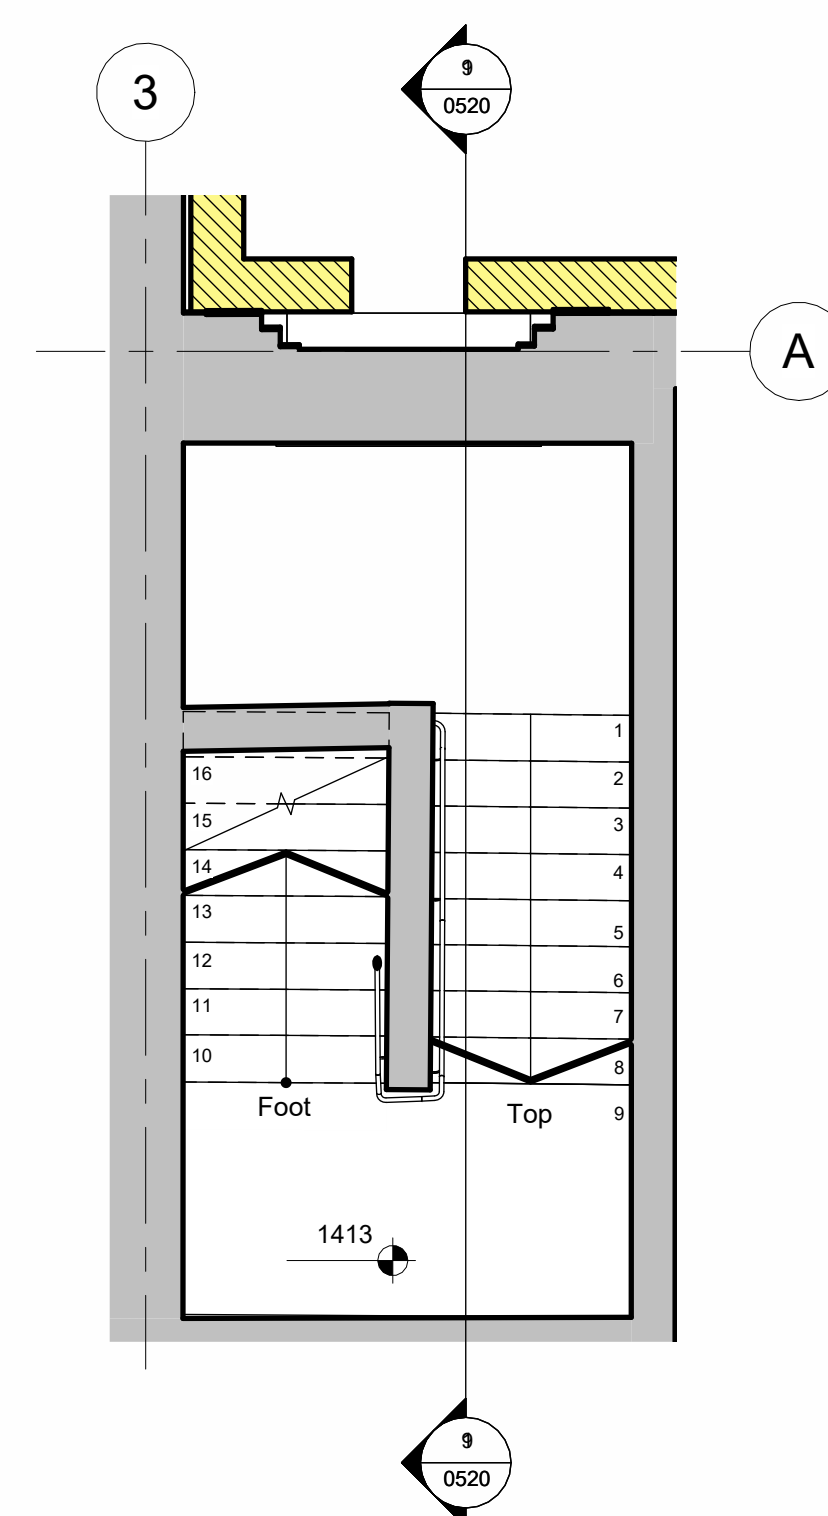


00A - North Stair Plan
1 : 50

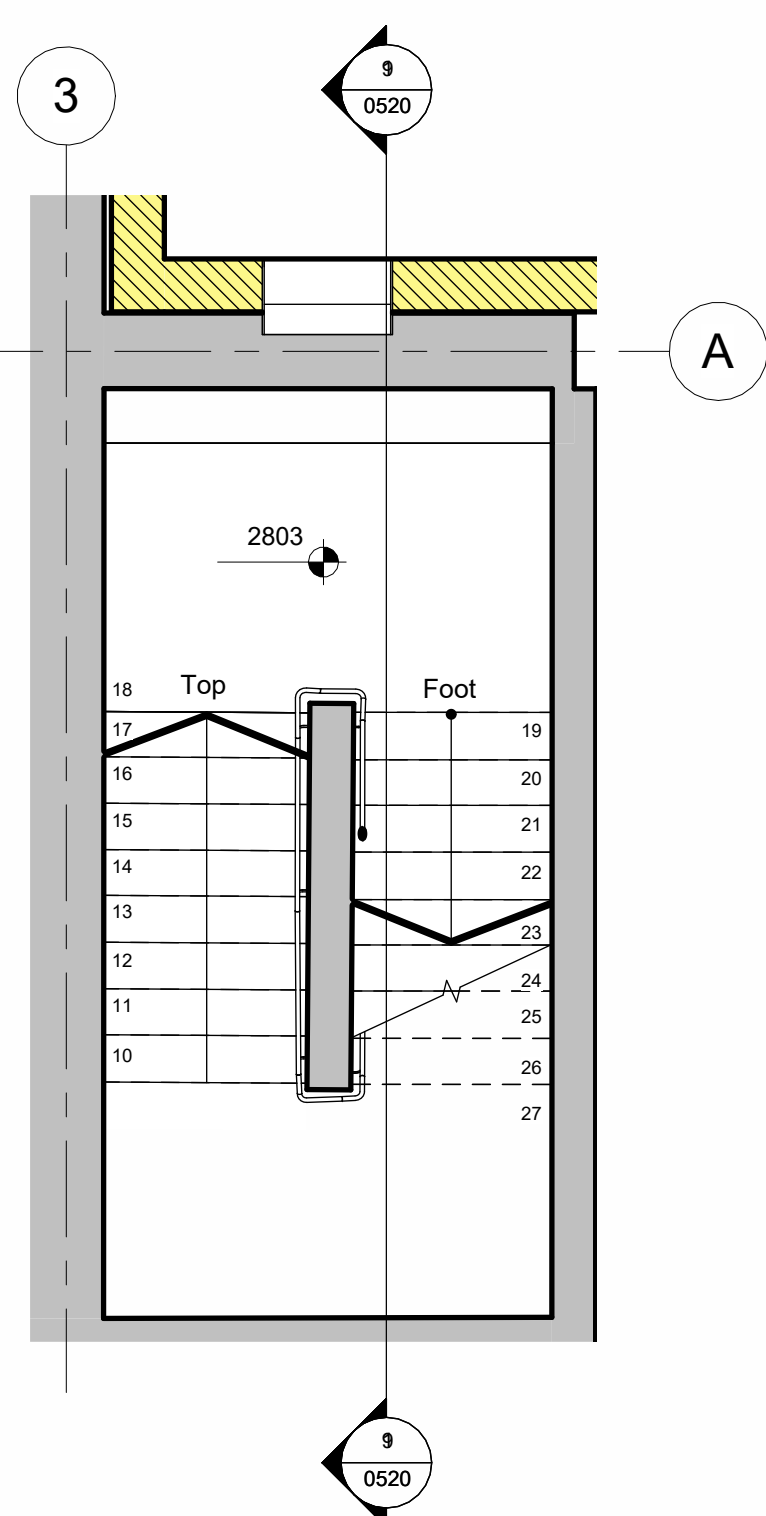


00B - North Stair Plan
1 : 50

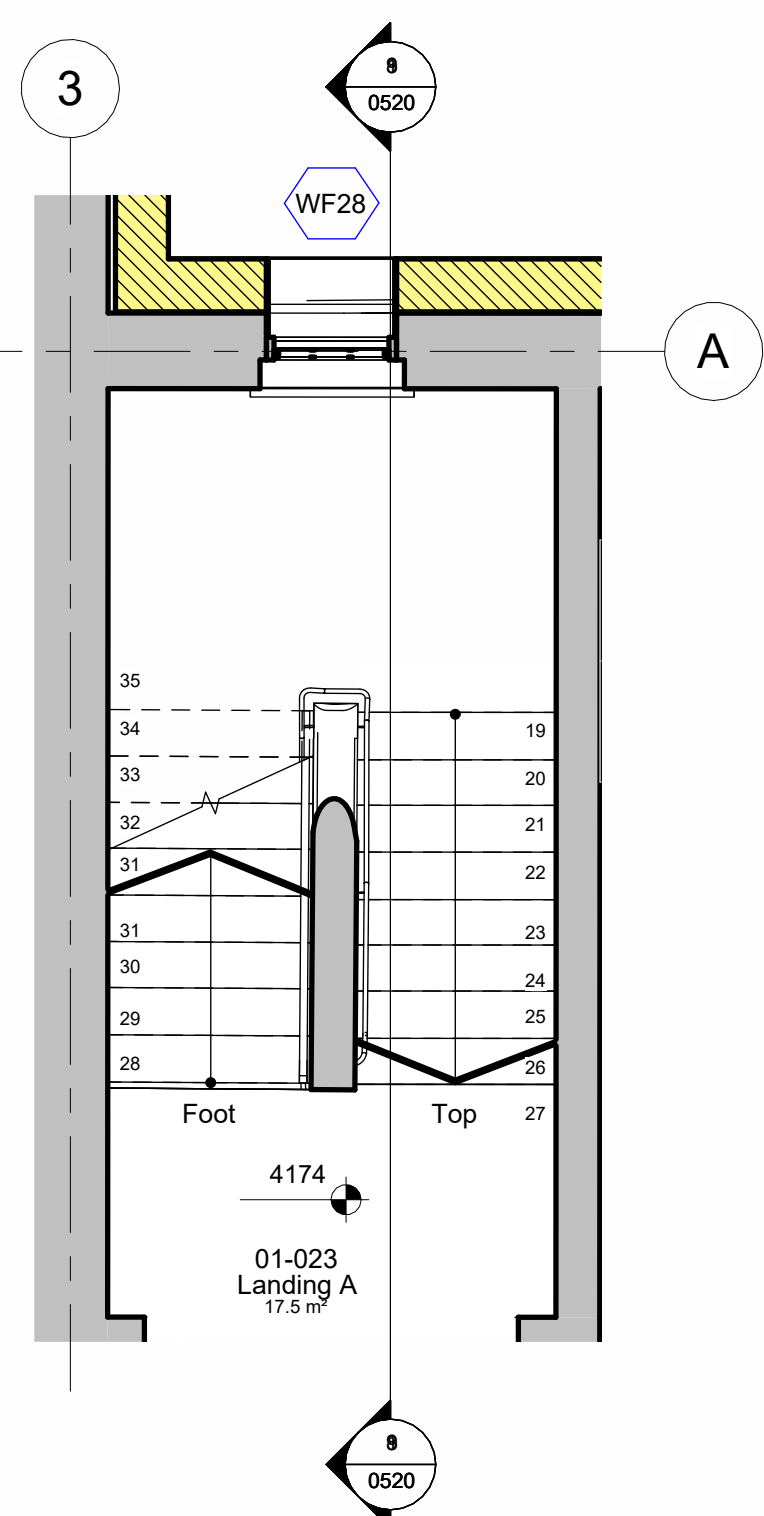

01 - North Stair Plan
1 : 50

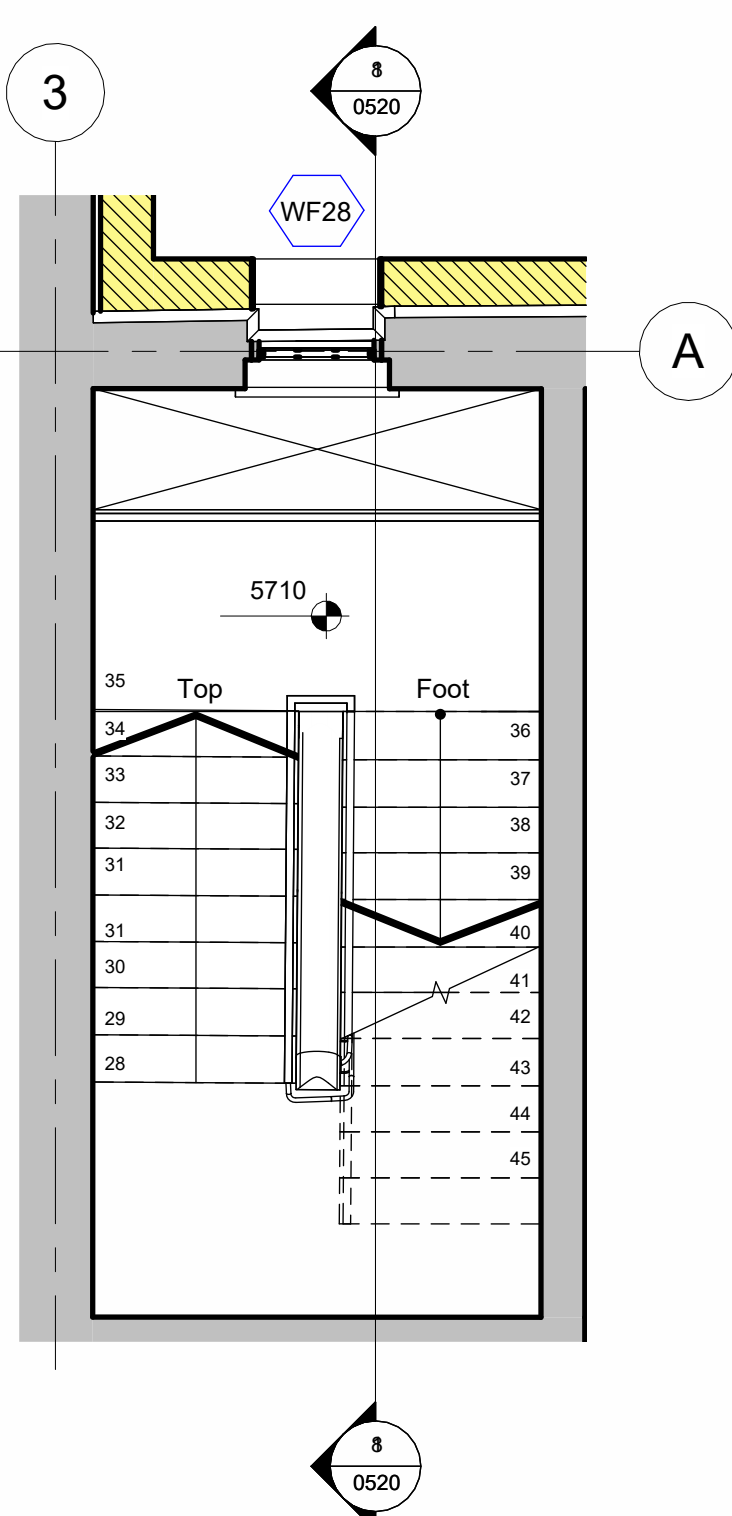

01A - North Stair Plan
1 : 50

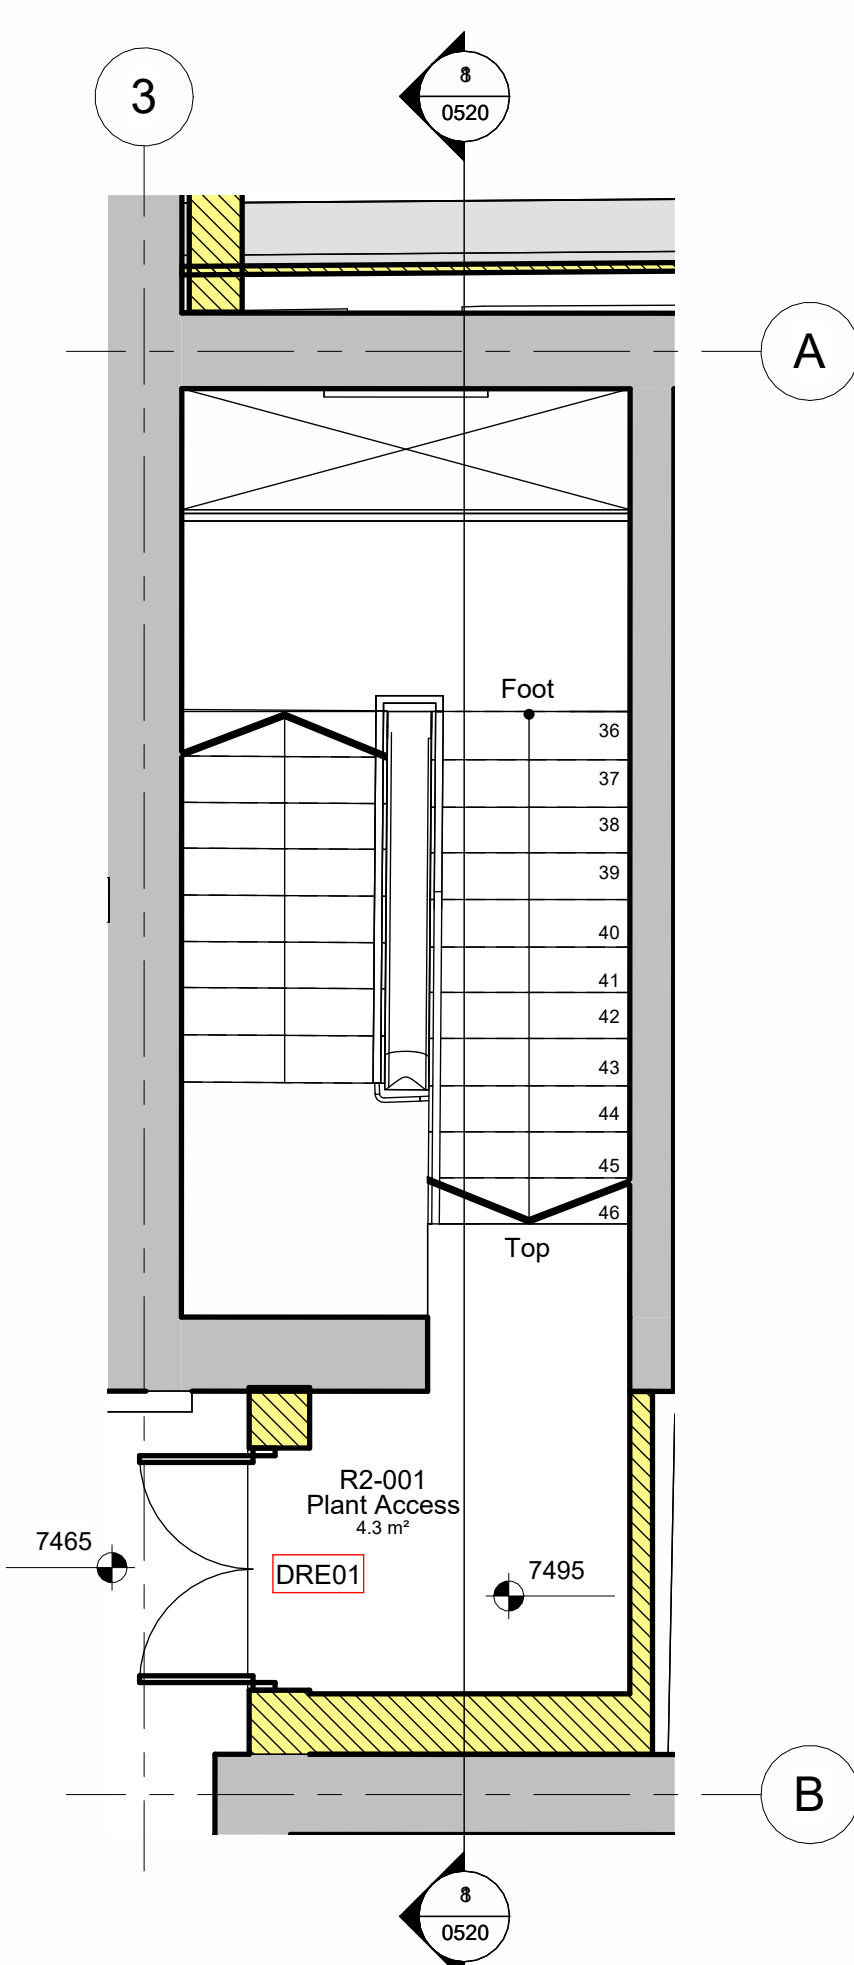

R2 - North Stair Plan
1 : 50