




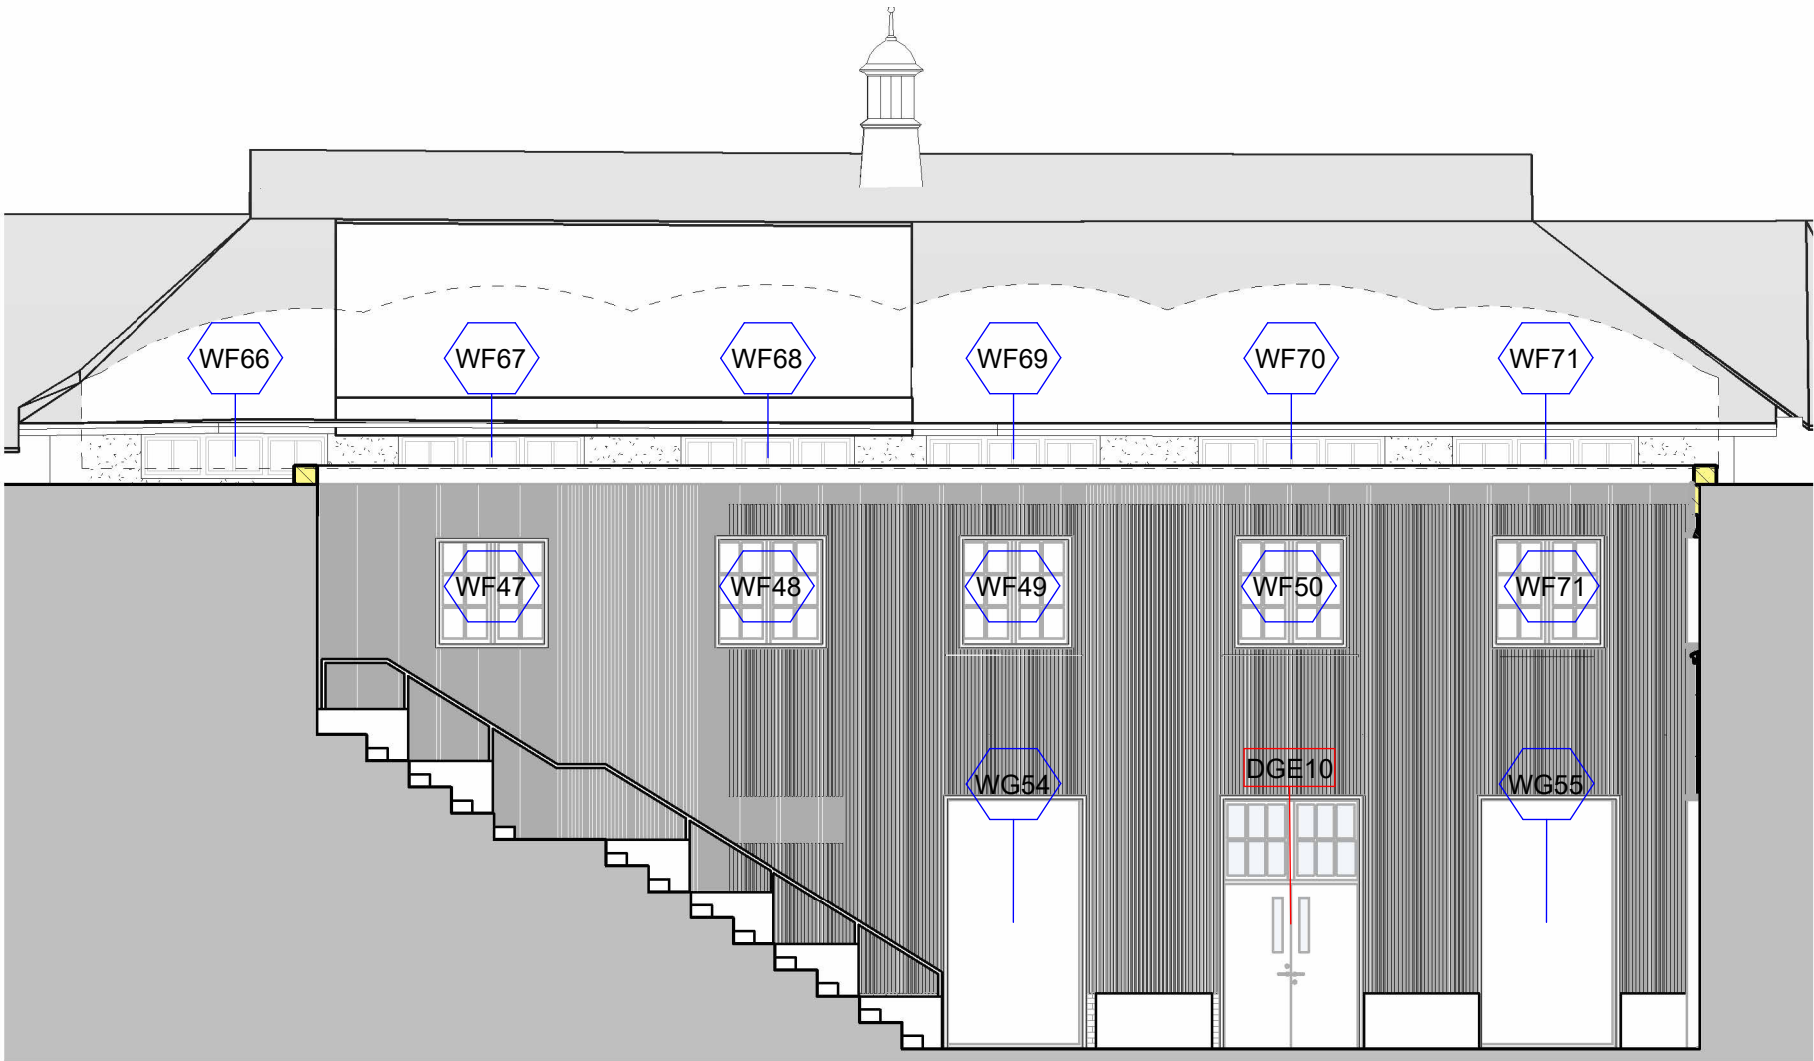


East Courtyard Window Elevation
1 : 100

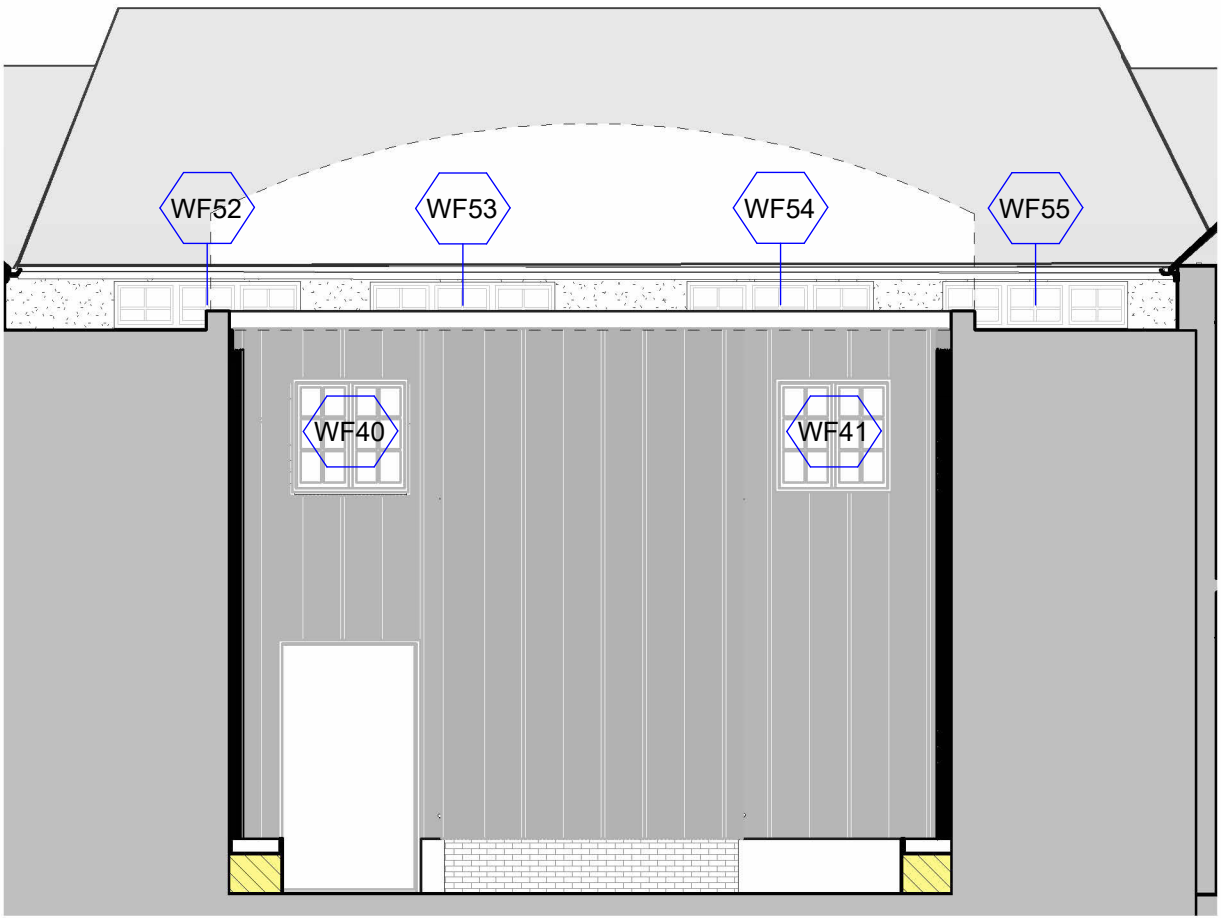

South Courtyard Window Elevation
1 : 100

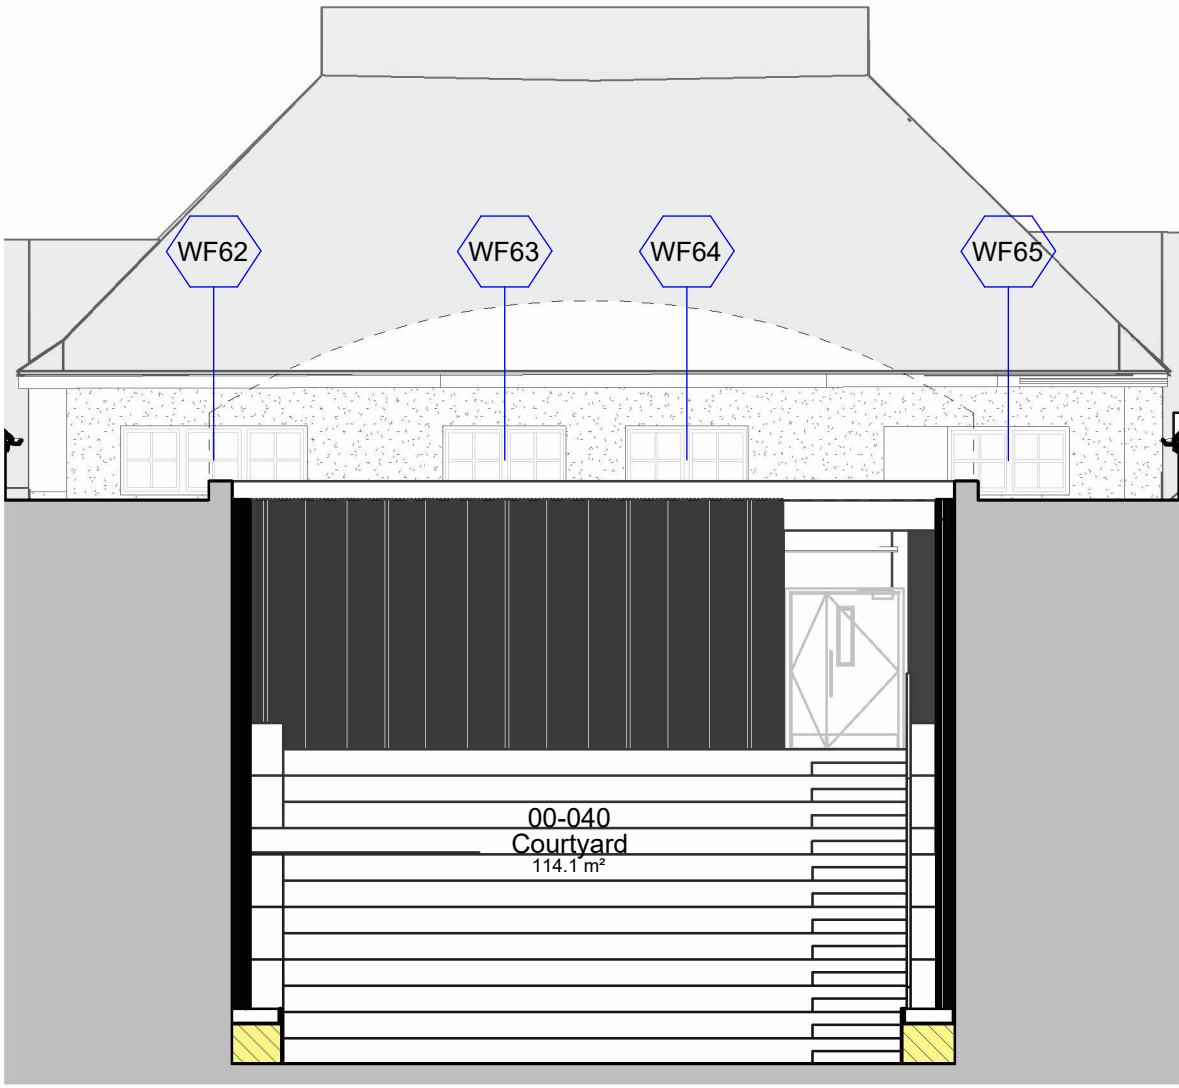

North Courtyard Window Elevation
1 : 100

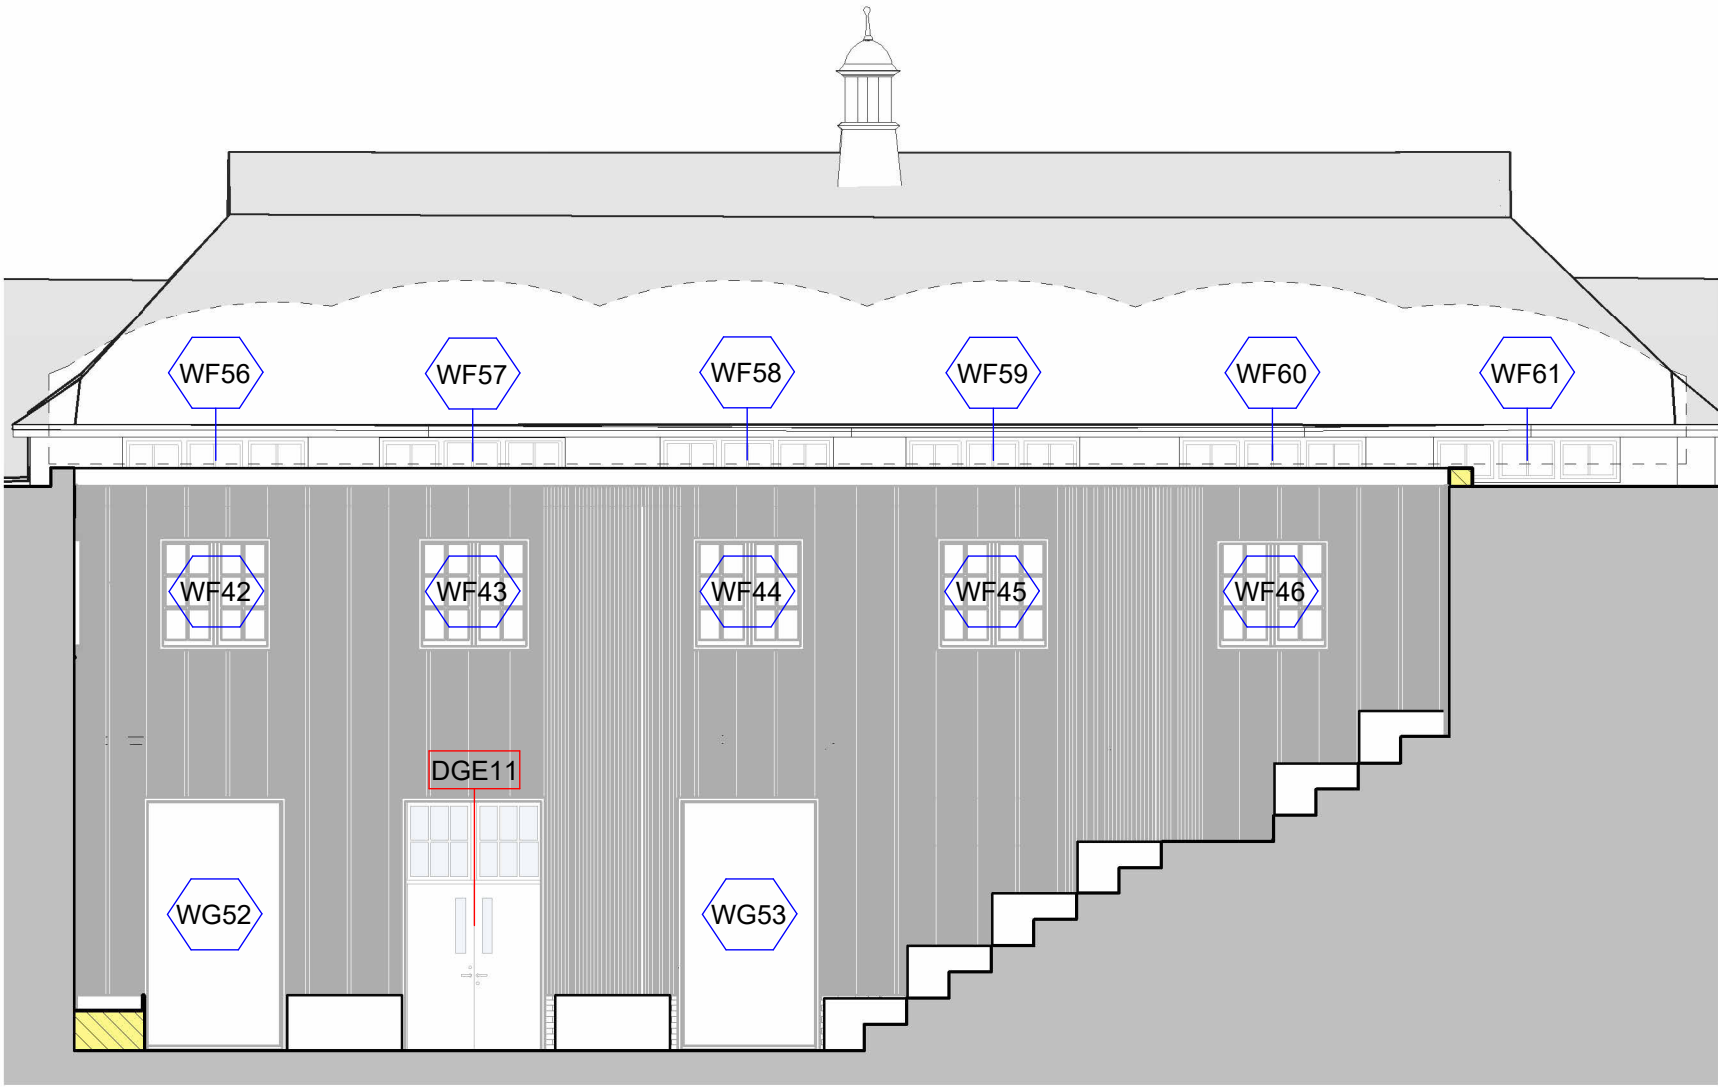

West Courtyard Window Elevation
1 : 100