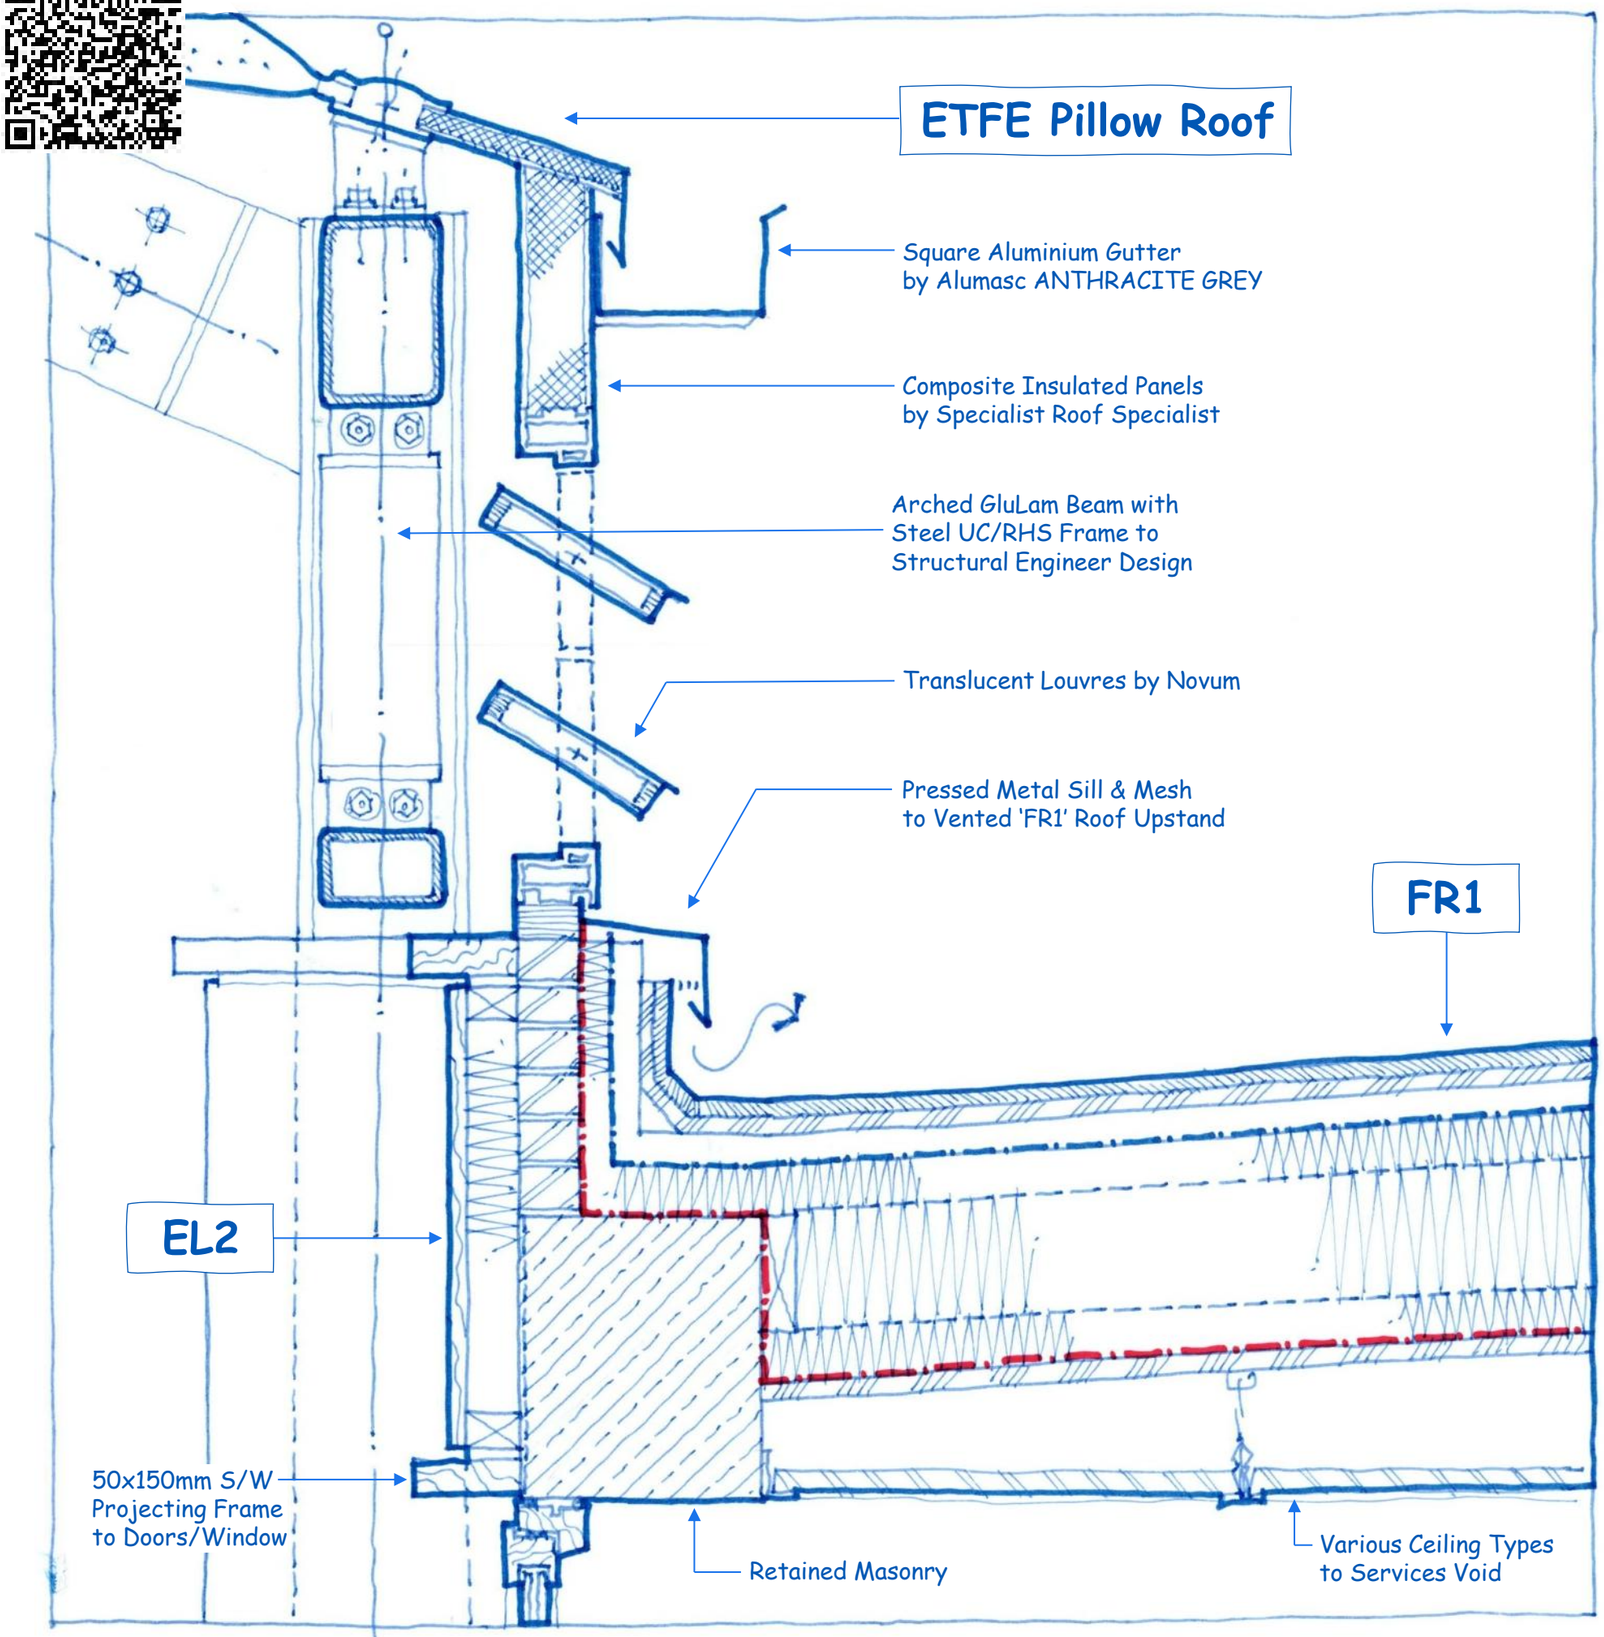

Courtyard Eaves Ventilation Sketch Detail, 1:10 @ A3

Cardiff Studio
The Maltings
East Tyndall Street
Cardiff
CF24 5EA

Cowbridge Studio
Bron Y Garn
St Hilary
Cowbridge
CF71 7DP

© Jon James Studio Architecture ltd.

Figured dimensions only are to be taken from this drawing. All dimensions are to be checked on site before any work is put in hand.

Legend

Airtightness Line / VCL

Breather Membrane

Revision	Description	Checked	Date	Drawn

Jon James studio
ARCHITECTURE

Client
Tilbury Douglas Construction Ltd.

Job Title
Education Library & Resource Centre

Drawing Title
Sketch Detail 01
Courtyard Eaves

Scale
1:10 @ A3

Job No: 100654
Drawing No: 554

BIM Level 2 File Name:
100654-JJA-01-ZZ-D-A-0554

Work Stage: Stage 3
Status: S2
Rev: P01