




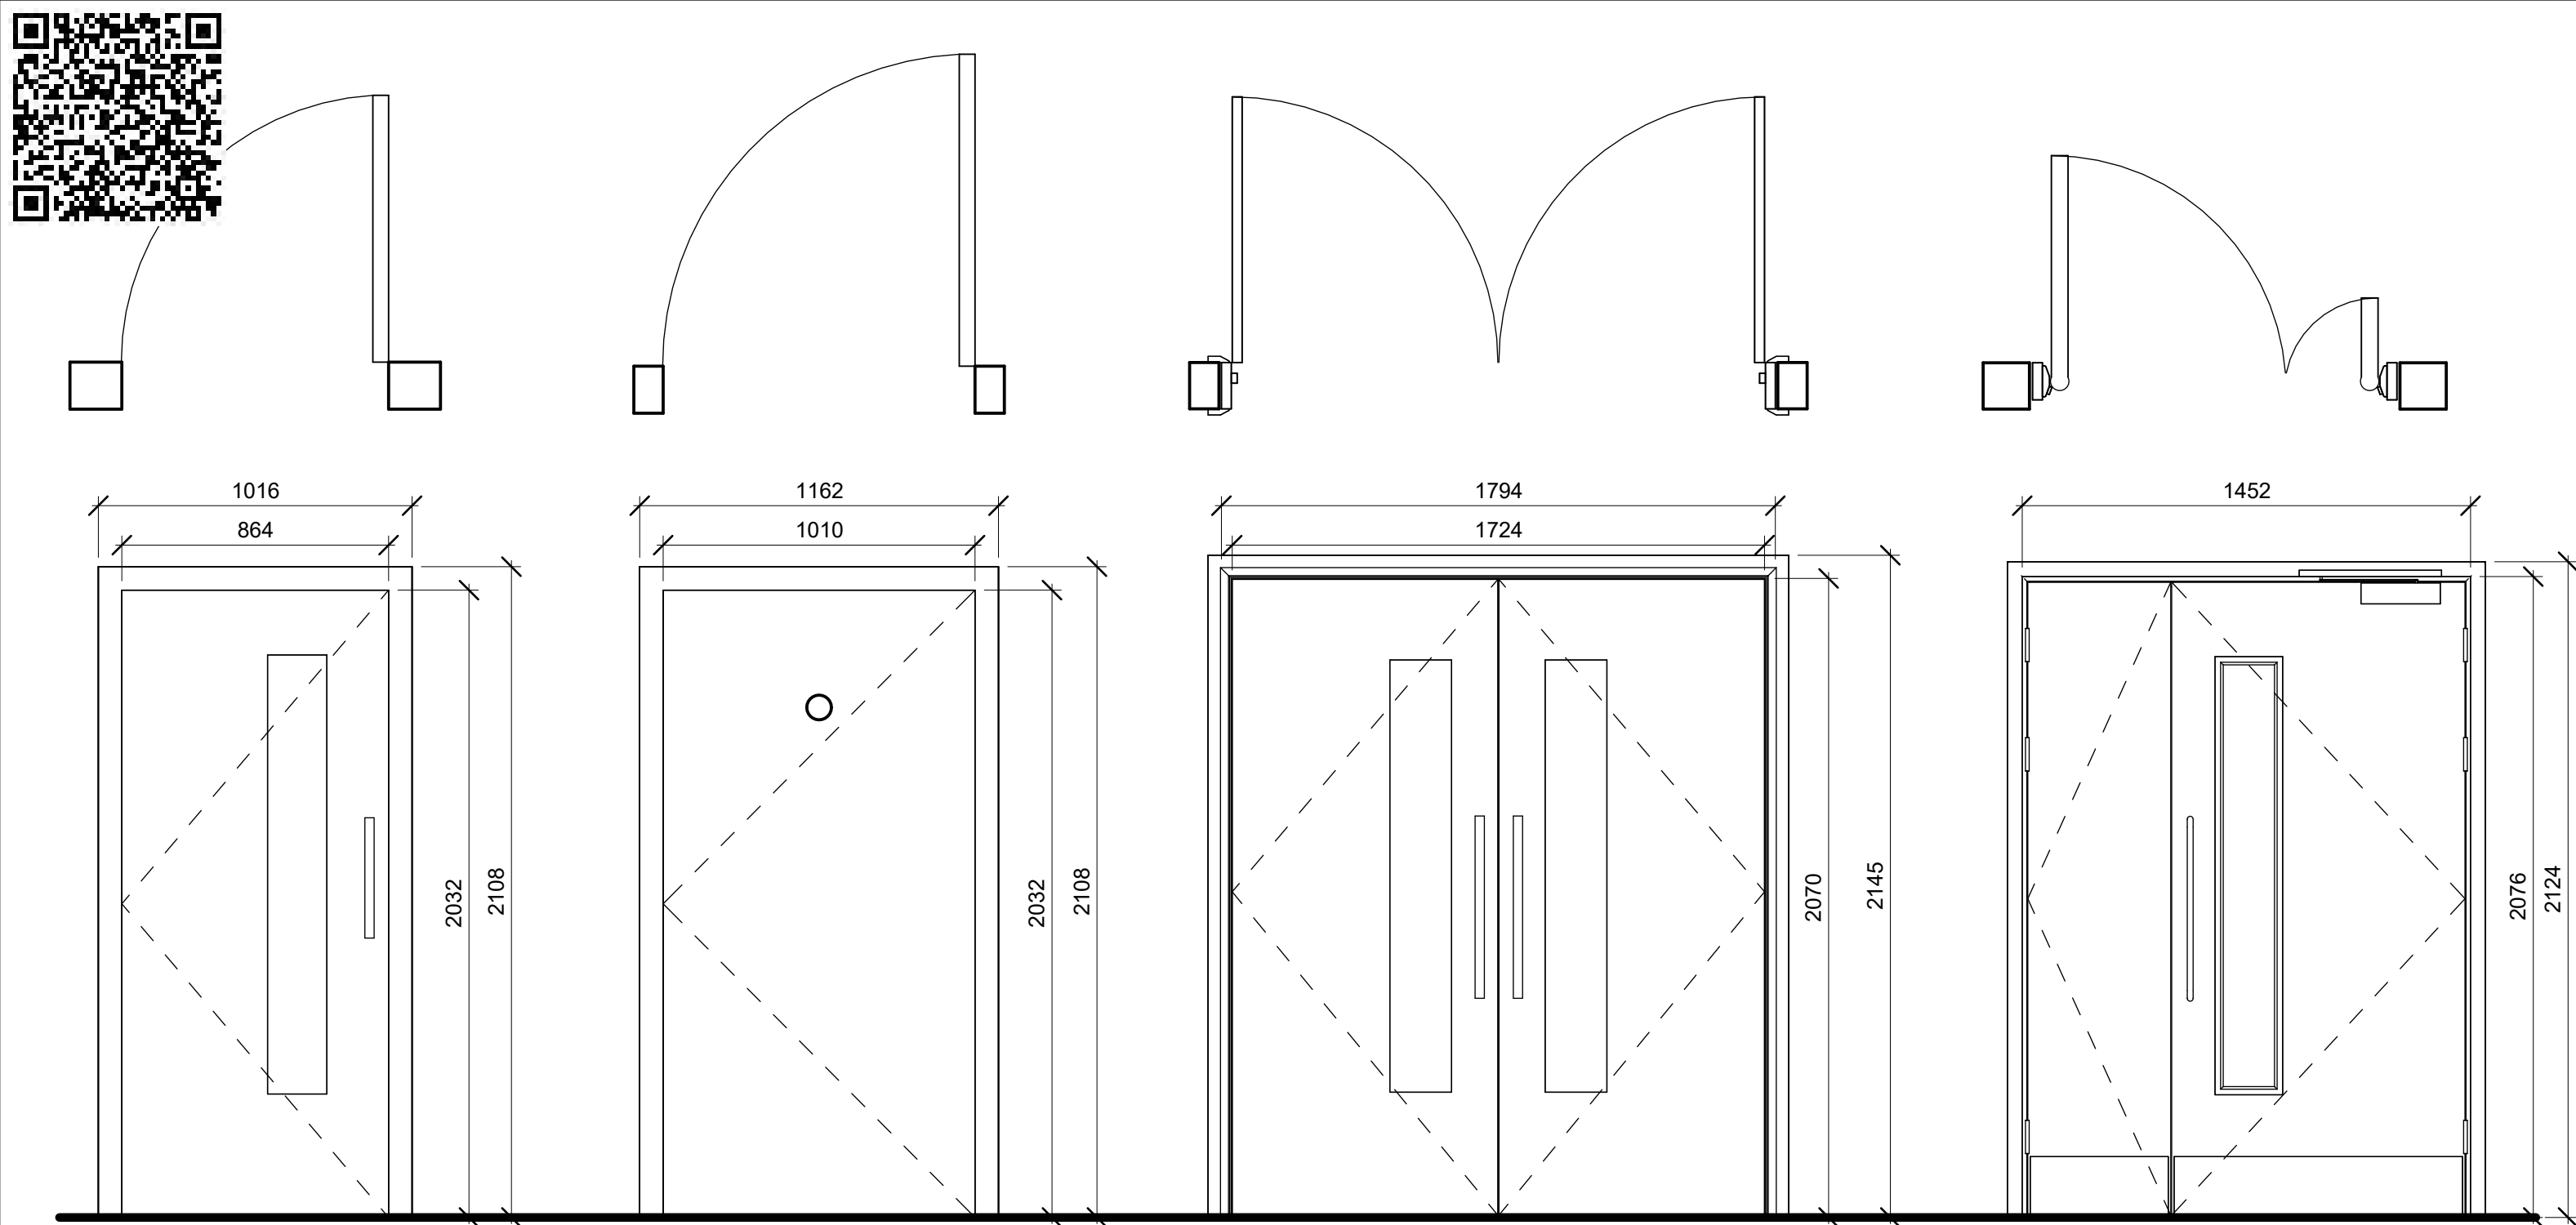

Internal Door Type 01 Internal Door Type 02 Internal Door Type 03 Internal Door Type 04

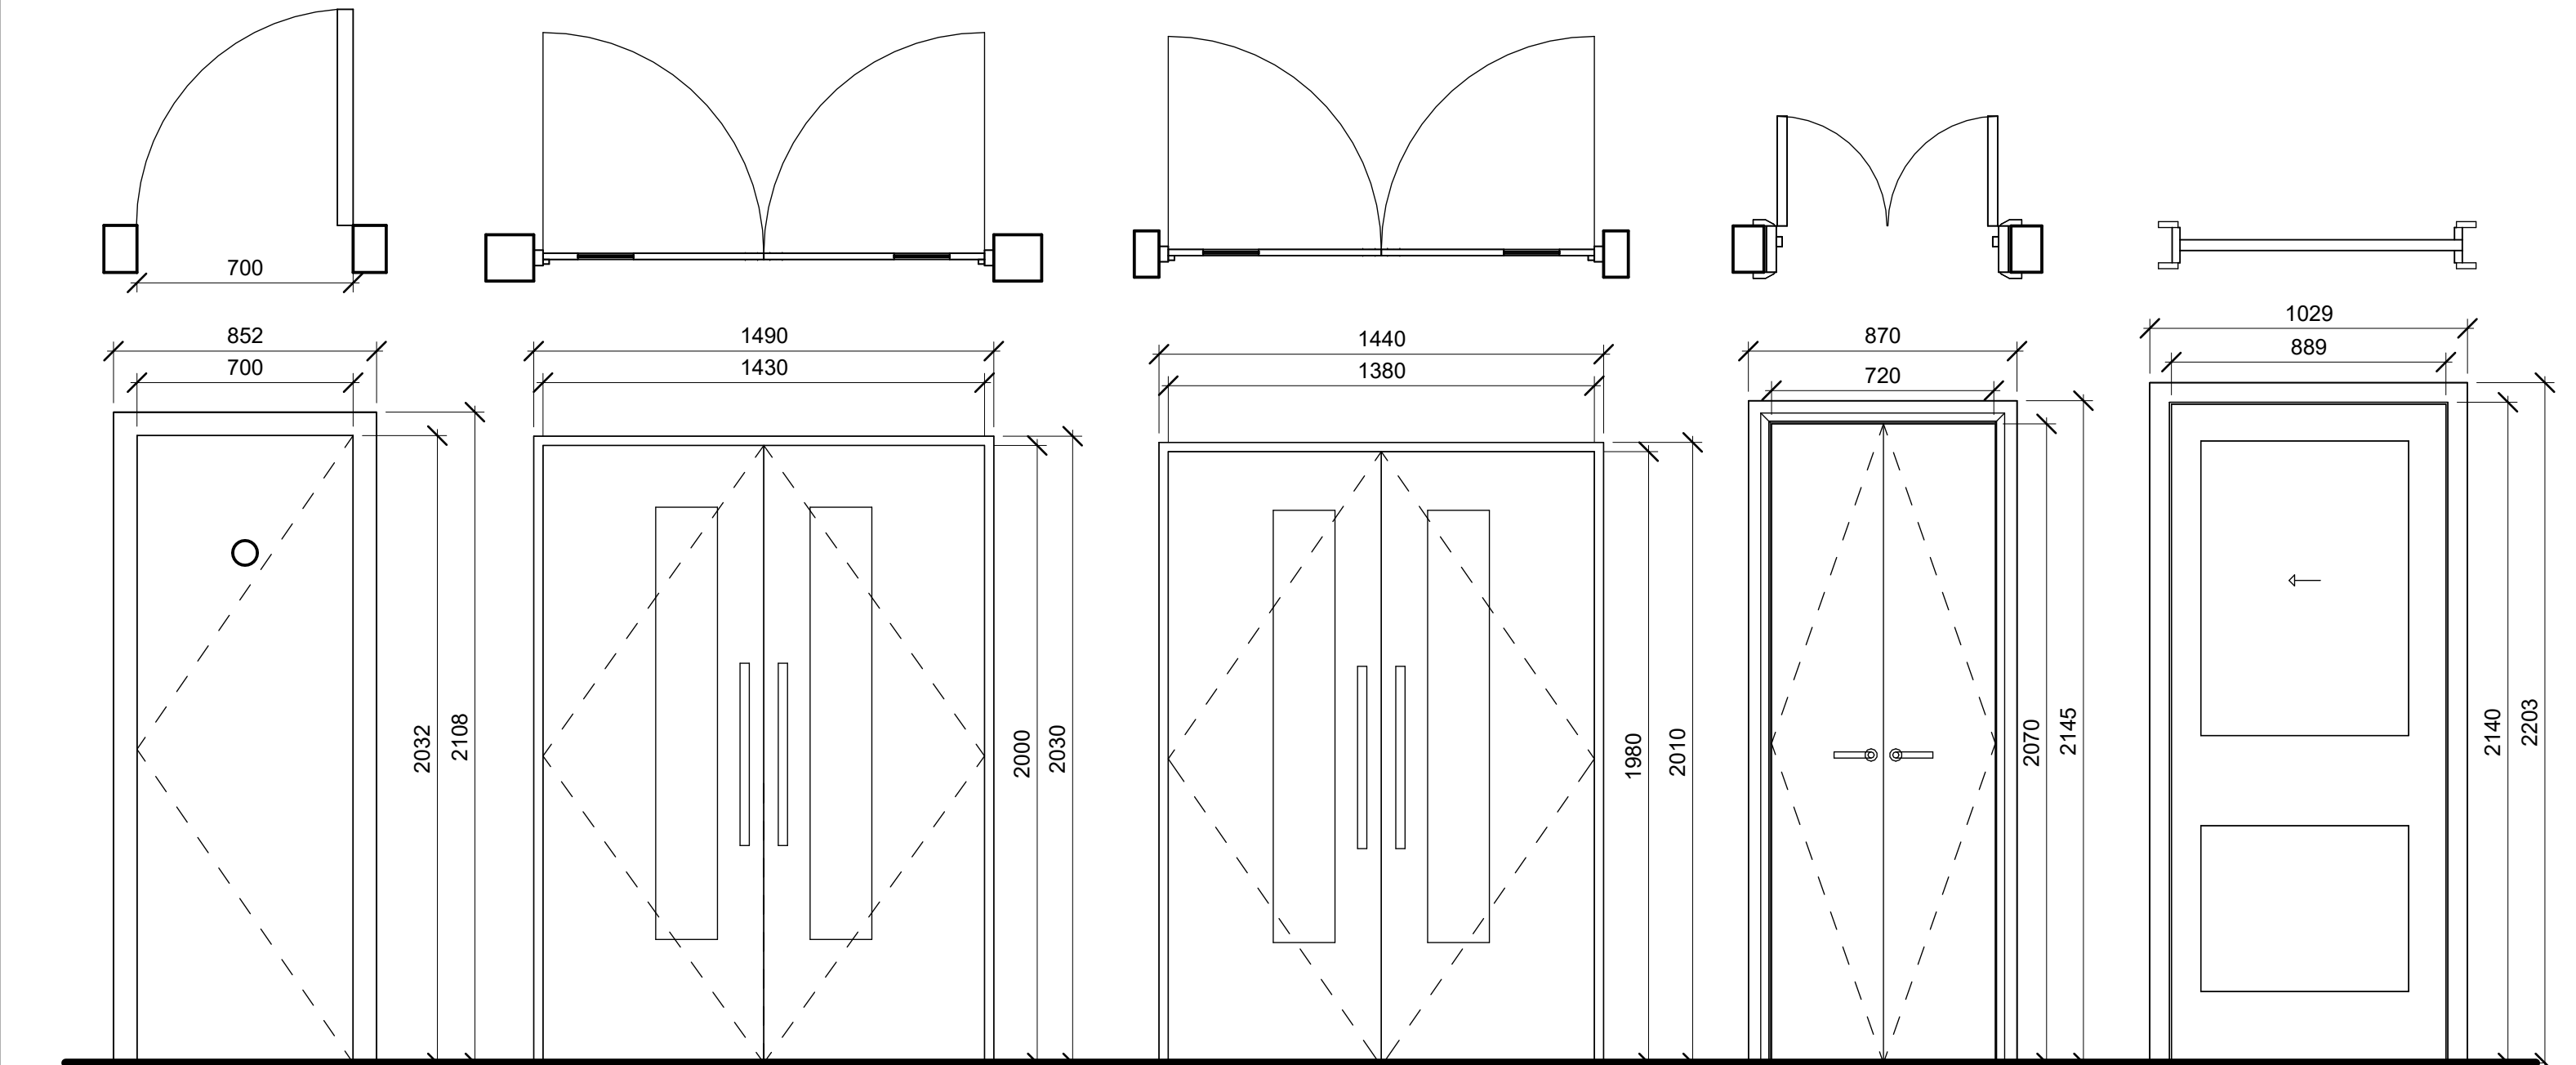

Internal Door Type 05 Internal Door Type 06 Internal Door Type 07 Internal Door Type 08 Internal Door Type 09

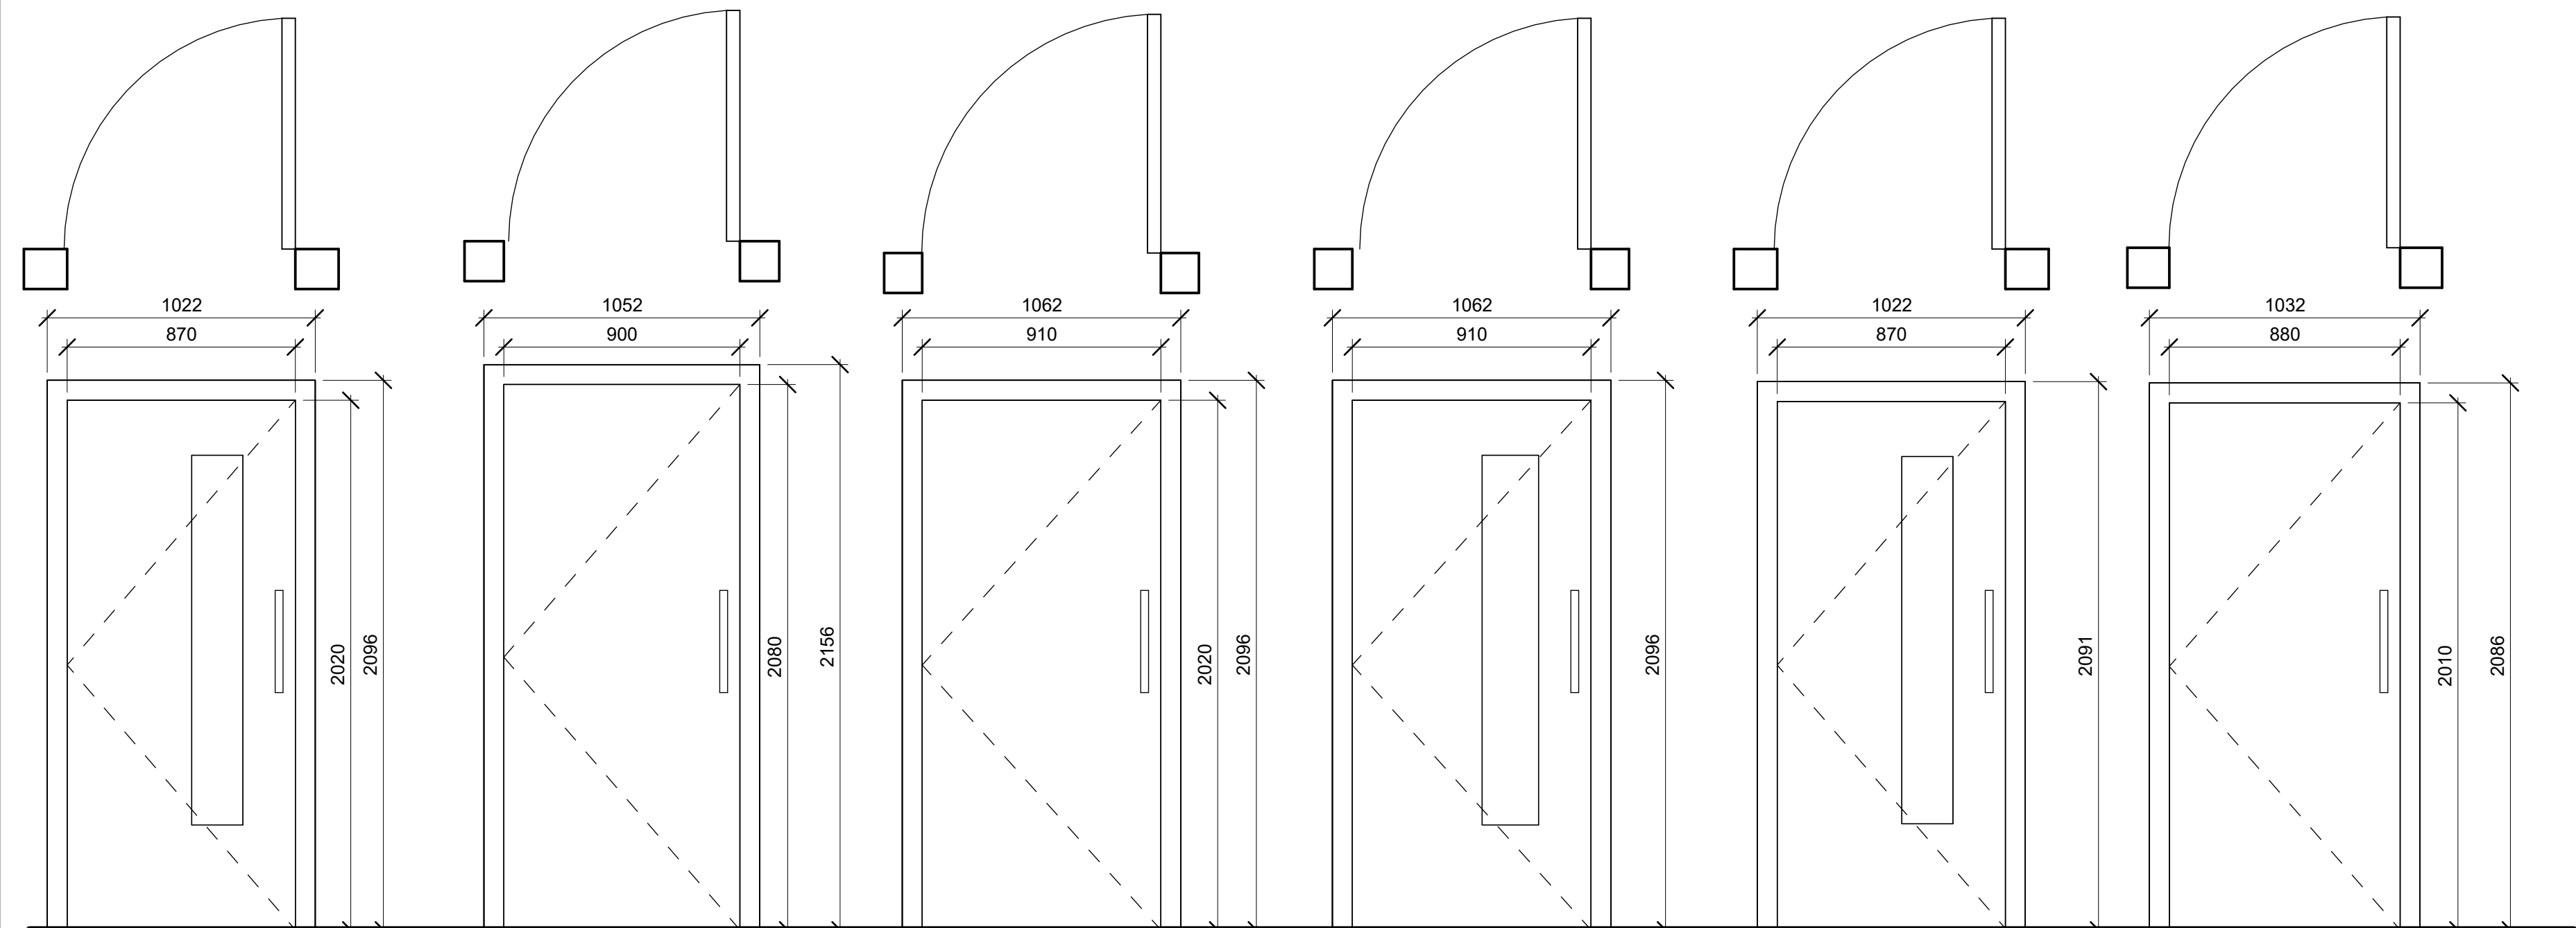

Internal Door Type 10 Internal Door Type 11 Internal Door Type 12 Internal Door Type 13 Internal Door Type 14 Internal Door Type 15

Internal Door Schedule										
Mark	Level	To Room:	Family	Type	Width	Height	Fire Rating	Acoustic Rating	Access Control	Comments
DGI01	Level 00	Lobby	JJSA_IntDoor_Double_VP	Type03	1810	2110	E30S		Online Door. Access/Intruder mag contact.	
DGI02	Level 00	Circulation	JJSA_IntDoor_Single-Flush_VP	Type01	864	2032			Online Door. Access/Intruder mag contact.	
DGI03	Level 00	Community Reception	JJSA_IntDoor_Single-Flush_VP	Type01	864	2032			Online Door. Access/Intruder mag contact.	
DGI04	Level 00	Circulation	JJSA_IntDoor_Single-Flush	Type13	880	2010	E30S			To suit existing opening
DGI05	Level 00	CI Store	JJSA_IntDoor_Single-Flush	Type11	900	2080	E30S		Key.	To suit existing opening
DGI06	Level 00	Cafe Circulation	JJSA_IntDoor_Double_VP	Type03	1810	2110			Online Door. Access/Intruder mag contact.	
DGI07	Level 00	Child Care	JJSA_IntDoor_UnequalPair_VP	Type04	1490	2095	E30S	30Rw(dB)	Thumbturn & Key	
DGI08	Level 00	Animal Care	JJSA_IntDoor_UnequalPair_VP	Type04	1490	2095	E30S	30Rw(dB)	Thumbturn & Key	
DGI09	Level 00	CSCS	JJSA_IntDoor_Single-Flush_VP	Type10	870	2020	E30S	30Rw(dB)		To suit existing opening
DGI10	Level 00	Circulation	JJSA_IntDoor_UnequalPair_VP	Type04	1490	2095	E30S	35Rw(dB)	Key	
DGI11	Level 00	Elec Cupd	JJSA_IntDoor_Double_VP	Type08	800	2110				
DGI12	Level 00	CI Store	JJSA_IntDoor_Single-Flush_VP	Type01	864	2032			Key. To suit existing opening	
DGI13	Level 00	Circulation	JJSA_IntDoor_UnequalPair_VP	Type04	1490	2095	E30S	35Rw(dB)	Key	
DGI14	Level 00	Staff Kitchenette	JJSA_IntDoor_Single-Flush_VP	Type10	870	2020	E30S		Online Door. Access/Intruder mag contact & Key.	To suit existing opening
DGI15	Level 00	Flexible Training	JJSA_IntDoor_Double_VP2	Type06	1490	2030	E30S	30Rw(dB)	Thumbturn & Key.	To suit existing opening
DGI16	Level 00	Circulation	JJSA_IntDoor_Double_VP2	Type06	1490	2030	E30S	30Rw(dB)	Thumbturn & Key.	To suit existing opening
DGI19	Level 00	Circulation	JJSA_IntDoor_UnequalPair_VP	Type04	1490	2095				
DGI20	Level 00	Lobby	JJSA_IntDoor_Double_VP	Type03	1810	2110	E30S			
DGI21	Level 00	Stairwell A	JJSA_IntDoor_Single-Flush	Type12	910	2020	E30S		Key.	To suit existing opening
DGI22	Level 00	Lobby	JJSA_IntDoor_Single-Flush_VP	Type01	864	2032	E30S		Online Door. Access/Intruder mag contact.	To suit existing opening
DGI23	Level 00	Reception	JJSA_IntDoor_Sliding	Type09	914	2134				
DGI24	Level 00	Kitchen Circulation	JJSA_IntDoor_Double_VP	Type03	1810	2110	E30S		Online Door. Access/Intruder mag contact.	
DGI25	Level 00	Kitchen Circulation	JJSA_IntDoor_Single-Flush	Type02	1010	2032	E30S			
DGI26	Level 00	Kitchen Circulation	JJSA_IntDoor_Single-Flush	Type02	1010	2032	E30S		Thumbturn & Key	
DGI27	Level 00	Kitchen Circulation	JJSA_IntDoor_Single-Flush	Type02	1010	2032	E30S			
DGI28	Level 00	Kitchen	JJSA_IntDoor_Single-Flush	Type02	1010	2032	E30S			
DGI29	Level 00	Kitchen Circulation	JJSA_IntDoor_Double_VP	Type03	1810	2110	E30S		Online Door. Access/Intruder mag contact.	
DGI30	Level 00	Acc. WC	JJSA_IntDoor_Single-Flush	Type02	1010	2032			Lift to lock handle.	
DGI31	Level 00	Acc. WC	JJSA_IntDoor_Single-Flush	Type02	1010	2032			Lift to lock handle.	
DGI32	Level 00	Males WCs	JJSA_IntDoor_Single-Flush	Type05	700	2032			Thumbturn.	Male Signage
DGI33	Level 00	Males WCs	JJSA_IntDoor_Single-Flush	Type05	700	2032			Thumbturn.	Male Signage
DGI34	Level 00	Males WCs	JJSA_IntDoor_Single-Flush	Type05	700	2032			Thumbturn.	Male Signage
DGI35	Level 00	Males WCs	JJSA_IntDoor_Single-Flush	Type05	700	2032			Thumbturn.	Male Signage
DGI36	Level 00	Female WCs	JJSA_IntDoor_Single-Flush	Type05	700	2032			Thumbturn.	Female Signage
DGI37	Level 00	Female WCs	JJSA_IntDoor_Single-Flush	Type05	700	2032			Thumbturn.	Female Signage
DGI38	Level 00	Female WCs	JJSA_IntDoor_Single-Flush	Type05	700	2032			Thumbturn.	Female Signage
DGI39	Level 00	Female WCs	JJSA_IntDoor_Single-Flush	Type05	700	2032			Thumbturn.	Female Signage
DGI40	Level 00	Female WCs	JJSA_IntDoor_Single-Flush	Type05	700	2032			Thumbturn.	Female Signage

DFI01	Level 01	H&B Receptions	JJSA_IntDoor_UnequalPair_VP	Type04	1490	2095	E30S	30Rw(dB)	Key.	
DFI02	Level 01	Reflection	JJSA_IntDoor_Single-Flush_VP	Type01	864	2032	E30S			
DFI03	Level 01	Wellbeing	JJSA_IntDoor_Single-Flush_VP	Type01	864	2032				
DFI04	Level 01	Landing B	JJSA_IntDoor_Double_VP	Type03	1810	2110	E30S			To suit existing opening
DFI05	Level 01	Office	JJSA_IntDoor_Single-Flush_VP	Type14	870	2010	E30S		Online Door. Access/Intruder mag contact.	To suit existing opening
DFI06	Level 01	Careers & Esports	JJSA_IntDoor_Single-Flush_VP	Type14	870	2010	E30S	30Rw(dB)	Key.	To suit existing opening
DFI07	Level 01	Travel & Tourism	JJSA_IntDoor_Single-Flush_VP	Type10	870	2020	E30S	30Rw(dB)	Key.	To suit existing opening
DFI08	Level 01	Circulation	JJSA_IntDoor_Single-Flush	Type02	1010	2032			Lift to lock handle. Unisex Signage.	To suit existing opening
DFI09	Level 01		JJSA_IntDoor_UnequalPair_VP	Type04	1490	2095	E30S	30Rw(dB)	Key.	
DFI10	Level 01	Retail Circulation	JJSA_IntDoor_Single-Flush_VP	Type01	864	2032				
DFI11	Level 01	Creative/ Media	JJSA_IntDoor_Single-Flush_VP	Type10	870	2020				To suit existing opening
DFI12	Level 01		JJSA_IntDoor_UnequalPair_VP	Type04	1490	2095	E30S	30Rw(dB)	Key.	
DFI13	Level 01	Acc. WC	JJSA_IntDoor_Single-Flush	Type02	1010	2032			Lift to lock handle. Unisex Signage.	To suit existing opening
DFI14	Level 01		JJSA_IntDoor_UnequalPair_VP	Type04	1490	2095	E30S		Key.	
DFI15	Level 01	CI Store	JJSA_IntDoor_Single-Flush	Type15	880	2020	E30S		Key.	To suit existing opening
DFI16	Level 01	Circulation	JJSA_IntDoor_Double_VP2	Type07	1440	2010	E30S	30Rw(dB)	Key.	To suit existing opening
DFI17	Level 01	Flexible Space	JJSA_IntDoor_Double_VP2	Type07	1440	2010	E30S	30Rw(dB)	Key.	To suit existing opening
DFI20	Level 01		JJSA_IntDoor_UnequalPair_VP	Type04	1490	2095	E30S	35Rw(dB)		
DFI21	Level 01	Landing A	JJSA_IntDoor_Double_VP	Type03	1810	2110	E30S			To suit existing opening
DFI22	Level 01	Office (Skills Lead)	JJSA_IntDoor_Single-Flush_VP	Type01	864	2032	E30S		Online Door. Access/Intruder mag contact & Key.	
DFI23	Level 01	Circulation	JJSA_IntDoor_Single-Flush_VP	Type01	864	2032	E30S		Online Door. Access/Intruder mag contact & Key.	
DFI24	Level 01	H&B Receptions	JJSA_IntDoor_UnequalPair_VP	Type04	1490	2095	E30S	30Rw(dB)		
DFI25	Level 01	Store/ Utility Room	JJSA_IntDoor_Single-Flush_VP	Type01	864	2032			Thumbturn & Key	
DFI26	Level 01	Store/ Utility Room	JJSA_IntDoor_Single-Flush_VP	Type01	864	2032			Thumbturn & Key	
DFI27	Level 01	H&B Receptions	JJSA_IntDoor_Double_VP	Type03	1810	2110	E30S		Key.	
DFI28	Level 01	Female WCs	JJSA_IntDoor_Single-Flush	Type05	700	2032			Thumbturn.	Female Signage.
DFI29	Level 01	Female WCs	JJSA_IntDoor_Single-Flush	Type05	700	2032			Thumbturn.	Female Signage.
DFI30	Level 01	Female WCs	JJSA_IntDoor_Single-Flush	Type05	700	2032			Thumbturn.	Female Signage.
DFI31	Level 01	Male WCs	JJSA_IntDoor_Single-Flush	Type05	700	2032			Thumbturn.	Male Signage
DFI32	Level 01	Male WCs	JJSA_IntDoor_Single-Flush	Type05	700	2032			Thumbturn.	Male Signage
DFI33	Level 01	Male WCs	JJSA_IntDoor_Single-Flush	Type05	700	2032			Thumbturn.	Male Signage
DFI34	Level 01		JJSA_IntDoor_UnequalPair_VP	Type04	1490	2095	E30S		Online Door. Access/Intruder mag contact.	
DFI35	Level 01		JJSA_IntDoor_UnequalPair_VP	Type04	1490	2095				
DFI36	Level 01	Circulation	JJSA_IntDoor_UnequalPair_VP	Type04	1490	2095	E30S			

Grand total: 72

NOTES

- For Ironmongery details refer to specialist's ironmongery schedule.
- For detailed material specifications refer to outline specification.
- Final design to be agreed.
- To be read in conjunction with Architectural GA Plans 0205, 0206, 0207 & 0208.
- To be read in conjunction with Fire, Acoustic and M+E Consultant's reports
- Lift doors to be E30S fire rated and Online Door with access and intruder magnetic door contact.
- Details of Doors to Plant Rooms TBC by M+E Consultant.

Internal Door Legend

1 : 20

1mm 400 800 1200 1600 2000

1 : 20

Rev	Description	Date	By	Check
001	Issued for Construction	17/10/2020	JS	
002	Revised for Construction	17/10/2020	JS	
003	Revised for Construction	17/10/2020	JS	
004	Revised for Construction	17/10/2020	JS	