
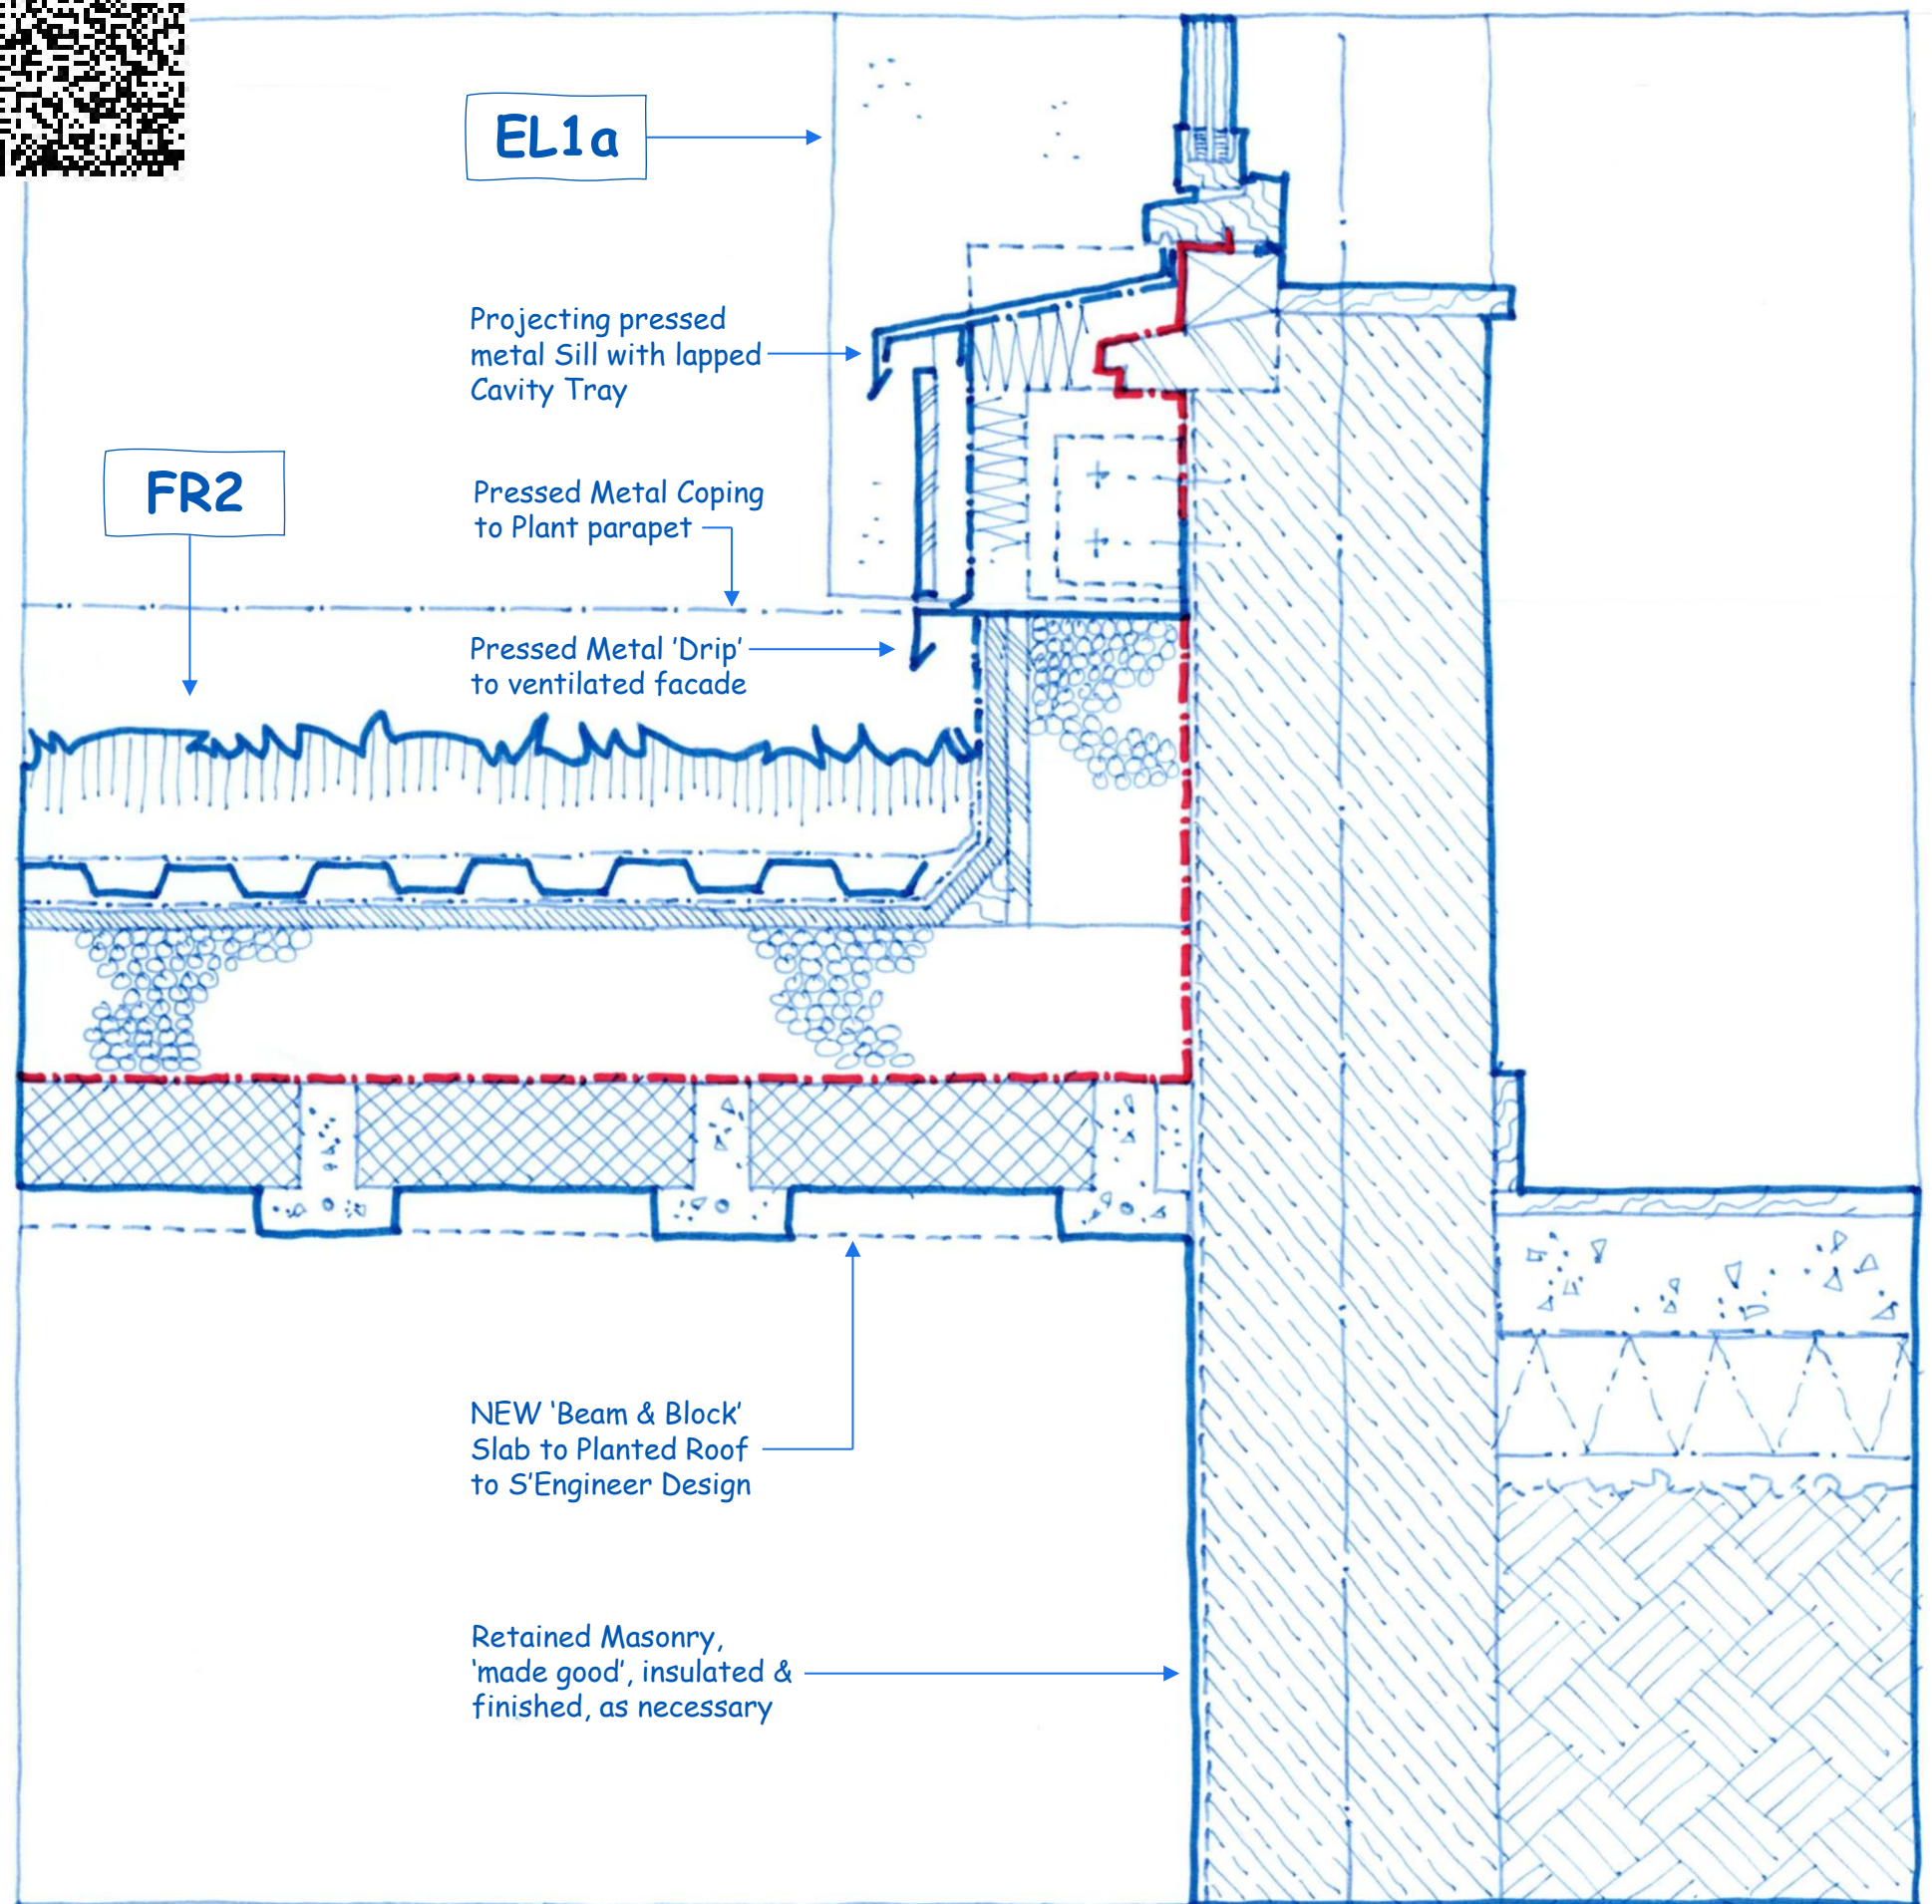


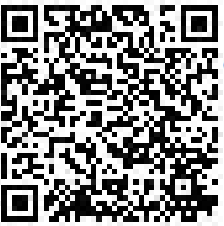

Semi-Basement Plant Roof Interface Sketch Detail, 1:10 @ A3

Cardiff Studio
The Maltings
East Tyndall Street
Cardiff
CF24 5EA

Cowbridge Studio
Bron Y Garn
St Hilary
Cowbridge
CF71 7DP

© Jon James Studio Architecture Ltd.

Figured dimensions only are to be taken from this drawing. All dimensions are to be checked on site before any work is put in hand.

Legend

--- Airtightness Line / VCL

--- Breather Membrane

Revision	Description	Checked	Date	Drawn
----------	-------------	---------	------	-------

Jon James studio
ARCHITECTURE

Client
Tilbury Douglas Construction Ltd.

Job Title
Education Library & Resource Centre

Drawing Title
Sketch Detail 07
Semi-Basement Roof Interface

Scale
1:10 @ A3

Job No
100654

Drawing No
560

BIM Level 2 File Name:
100654-JJA-01-ZZ-D-A-0560

Work Stage	Status	Rev
Stage 3	S2	P01