

Cardiff Studio
The Maltings
East Tyndall Street
Cardiff
CF24 5EA

Cowbridge Studio
Bron Y Garn
St Hilary
Cowbridge
CF71 7DP


© Jon James Studio Architecture Ltd.

Figured dimensions only are to be taken from this drawing. All dimensions are to be checked on site before any work is put in hand.

Legend

Airtightness Line / VCL

Breather Membrane

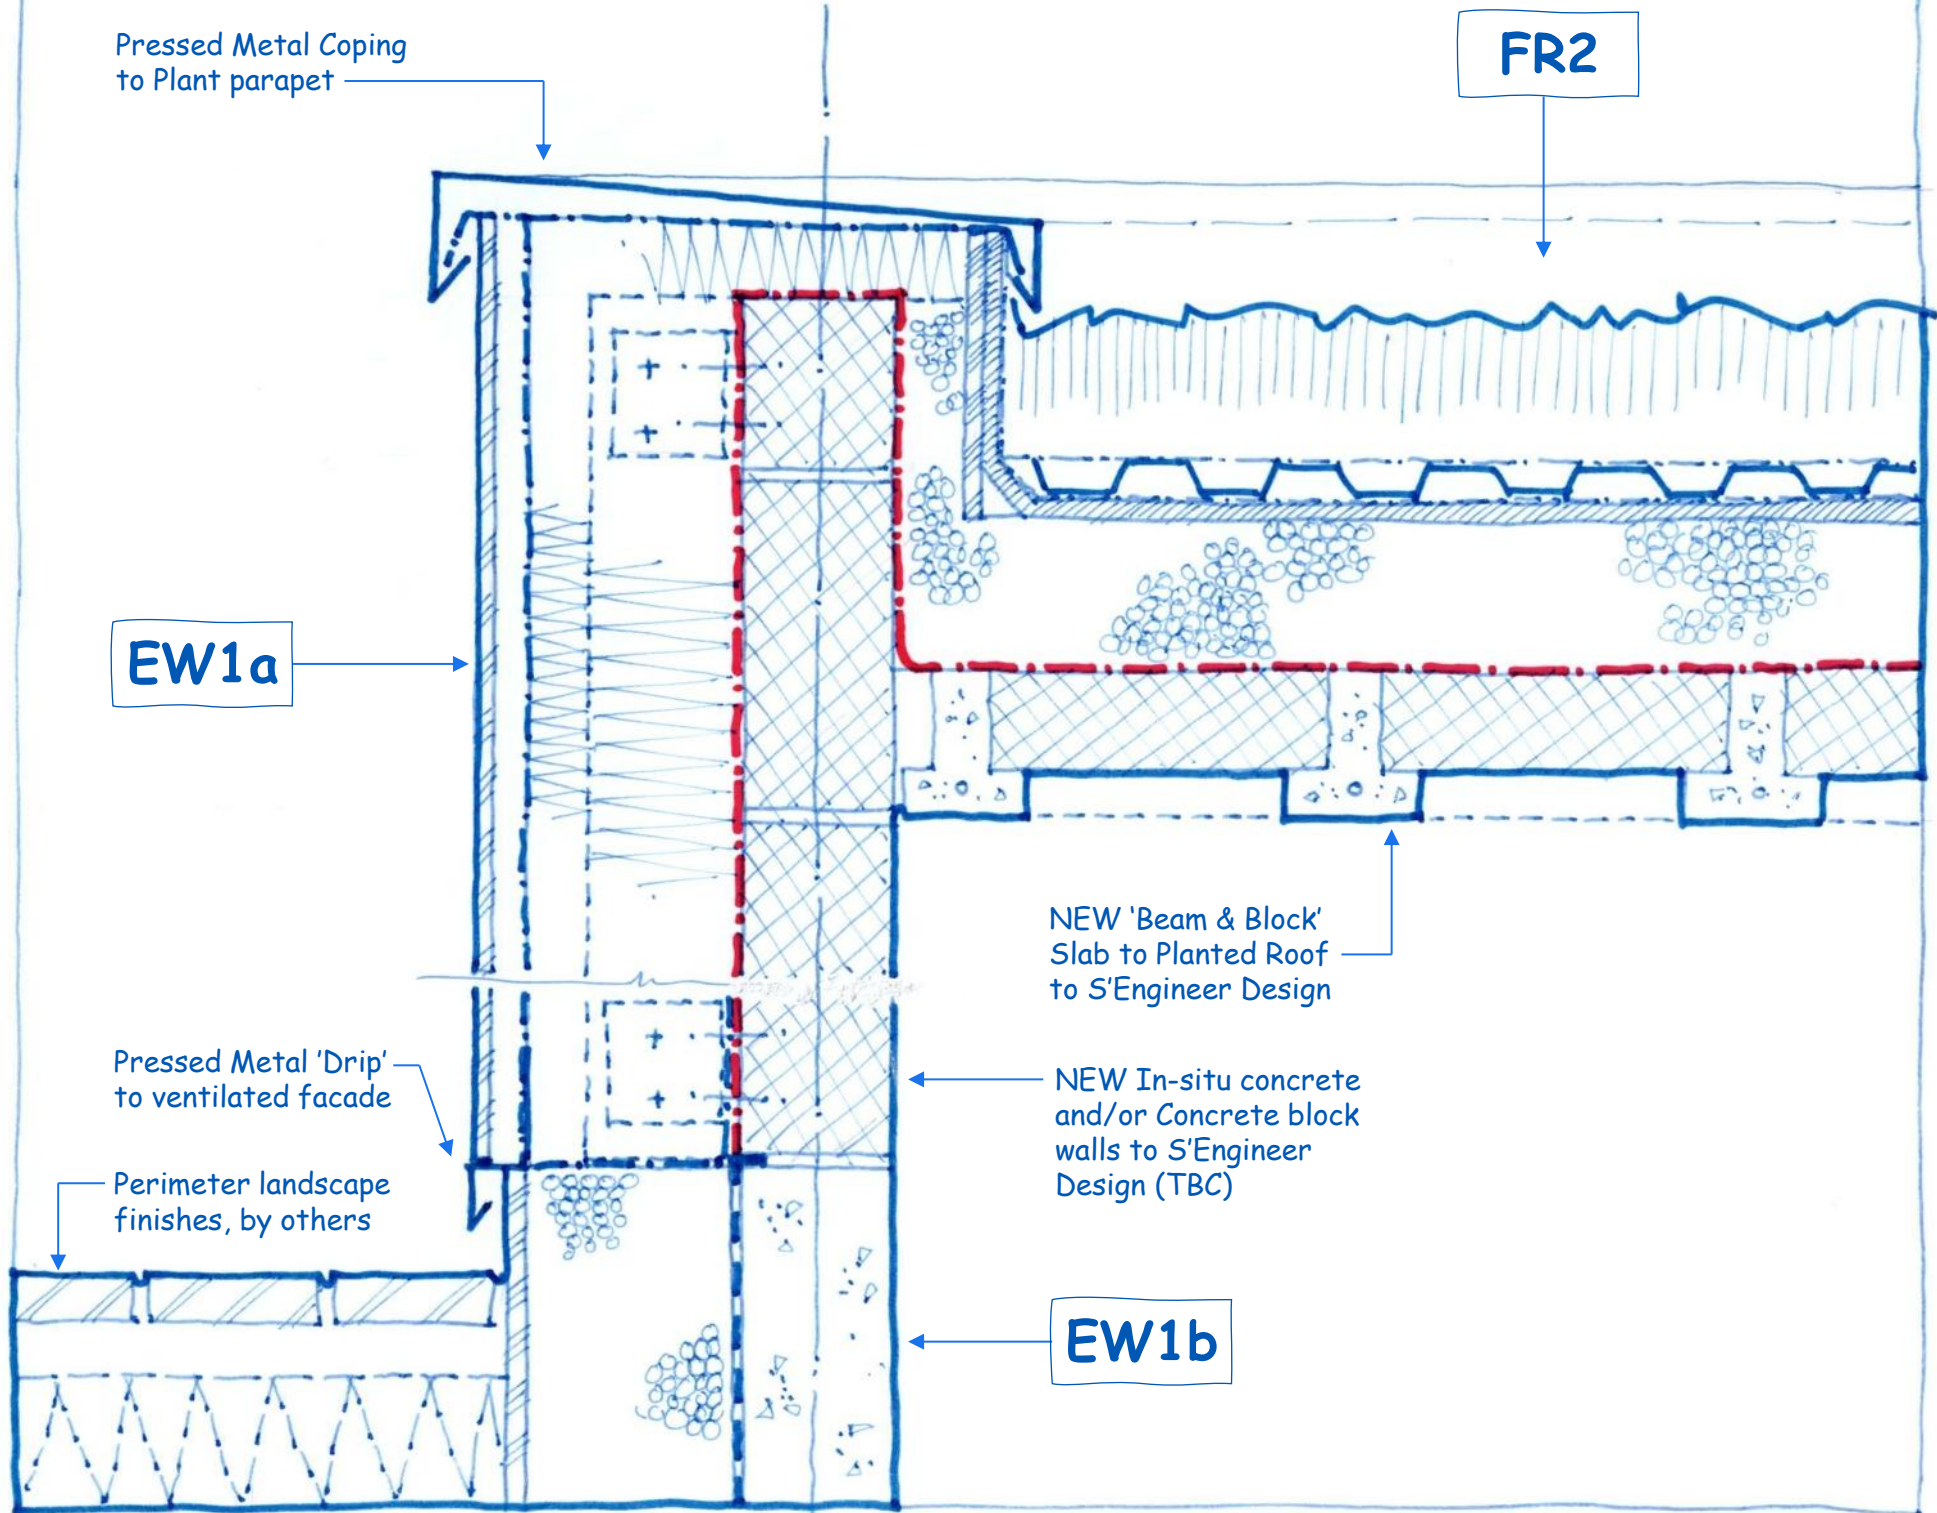

Semi-Basement Plant Eaves Sketch Detail, 1:10 @ A3

Revision	Description	Checked	Date	Drawn
----------	-------------	---------	------	-------

Jon James studio
ARCHITECTURE

Client
Tilbury Douglas Construction Ltd.

Job Title
Education Library & Resource Centre

Drawing Title
Sketch Detail 08
Semi-Basement Eaves

Scale
1:10 @ A3

Job No	Drawing No
100654	561

BIM Level 2 File Name:
100654-JJA-01-ZZ-D-A-0561

Work Stage	Status	Rev
Stage 3	S2	P01