



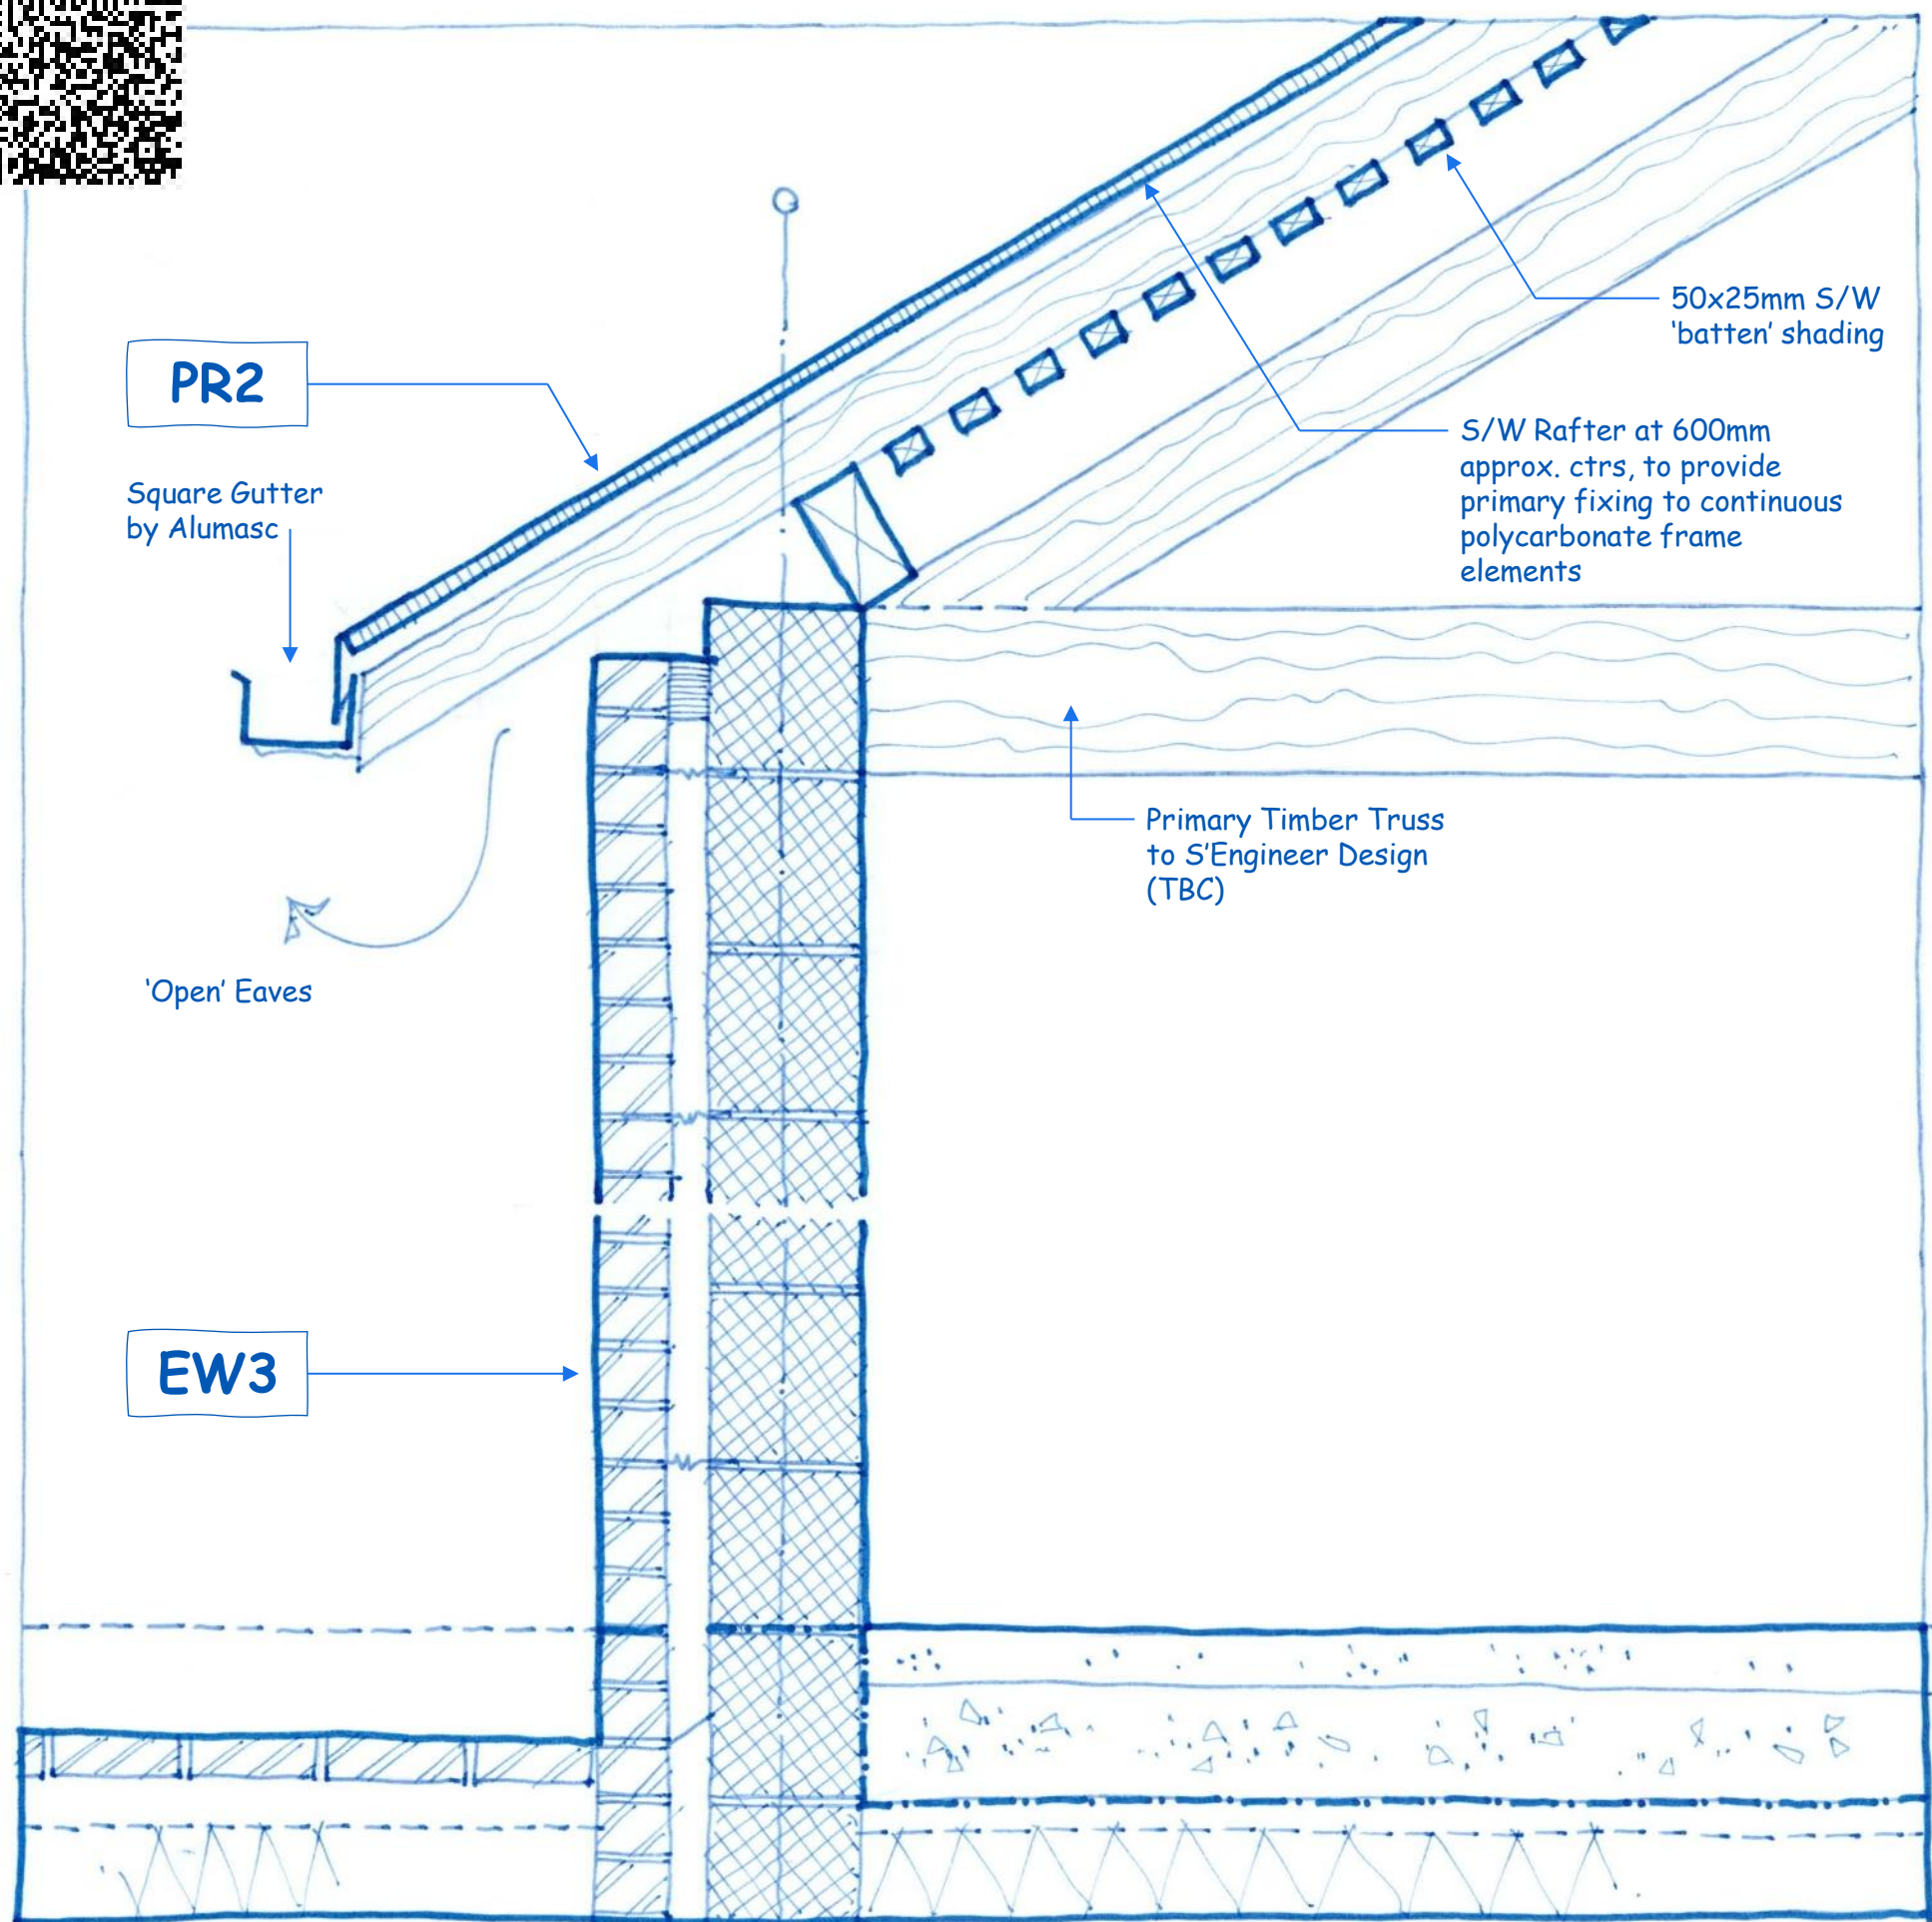

Typical Plastering Building Sketch Section Detail, 1:10 @ A3

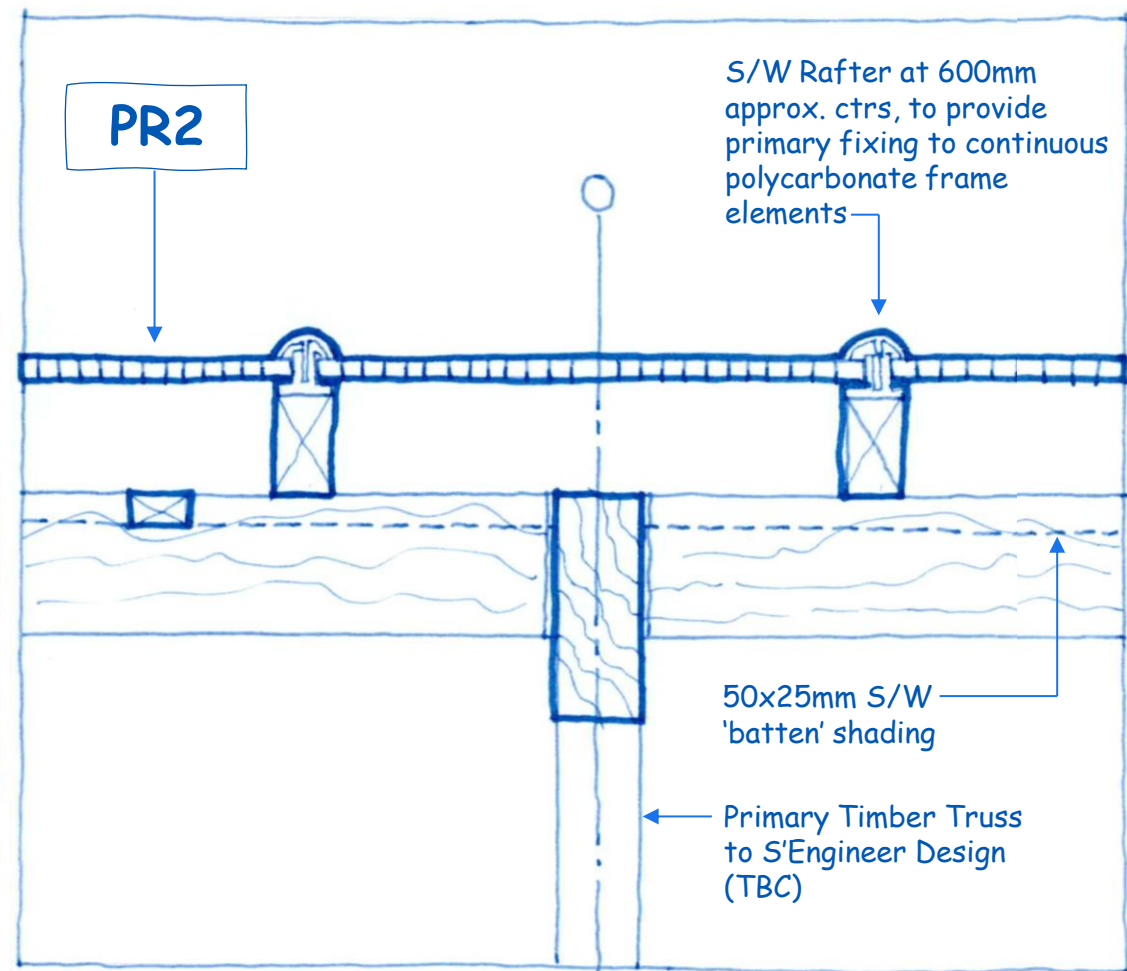

Typical Plastering Building Roof Sketch Detail, 1:10 @ A3

Revision	Description	Checked	Date	Drawn
----------	-------------	---------	------	-------

Jon James studio
ARCHITECTURE

Client
Tilbury Douglas Construction Ltd.

Job Title
Education Library & Resource Centre

Drawing Title
Sketch Detail 10
Plastering Building Eaves

Scale
1:10 @ A3

Job No	Drawing No
100654	563

BIM Level 2 File Name:
100654-JJA-02-ZZ-D-A-0563

Work Stage	Status	Rev
Stage 3	S2	P01