

Existing
Front

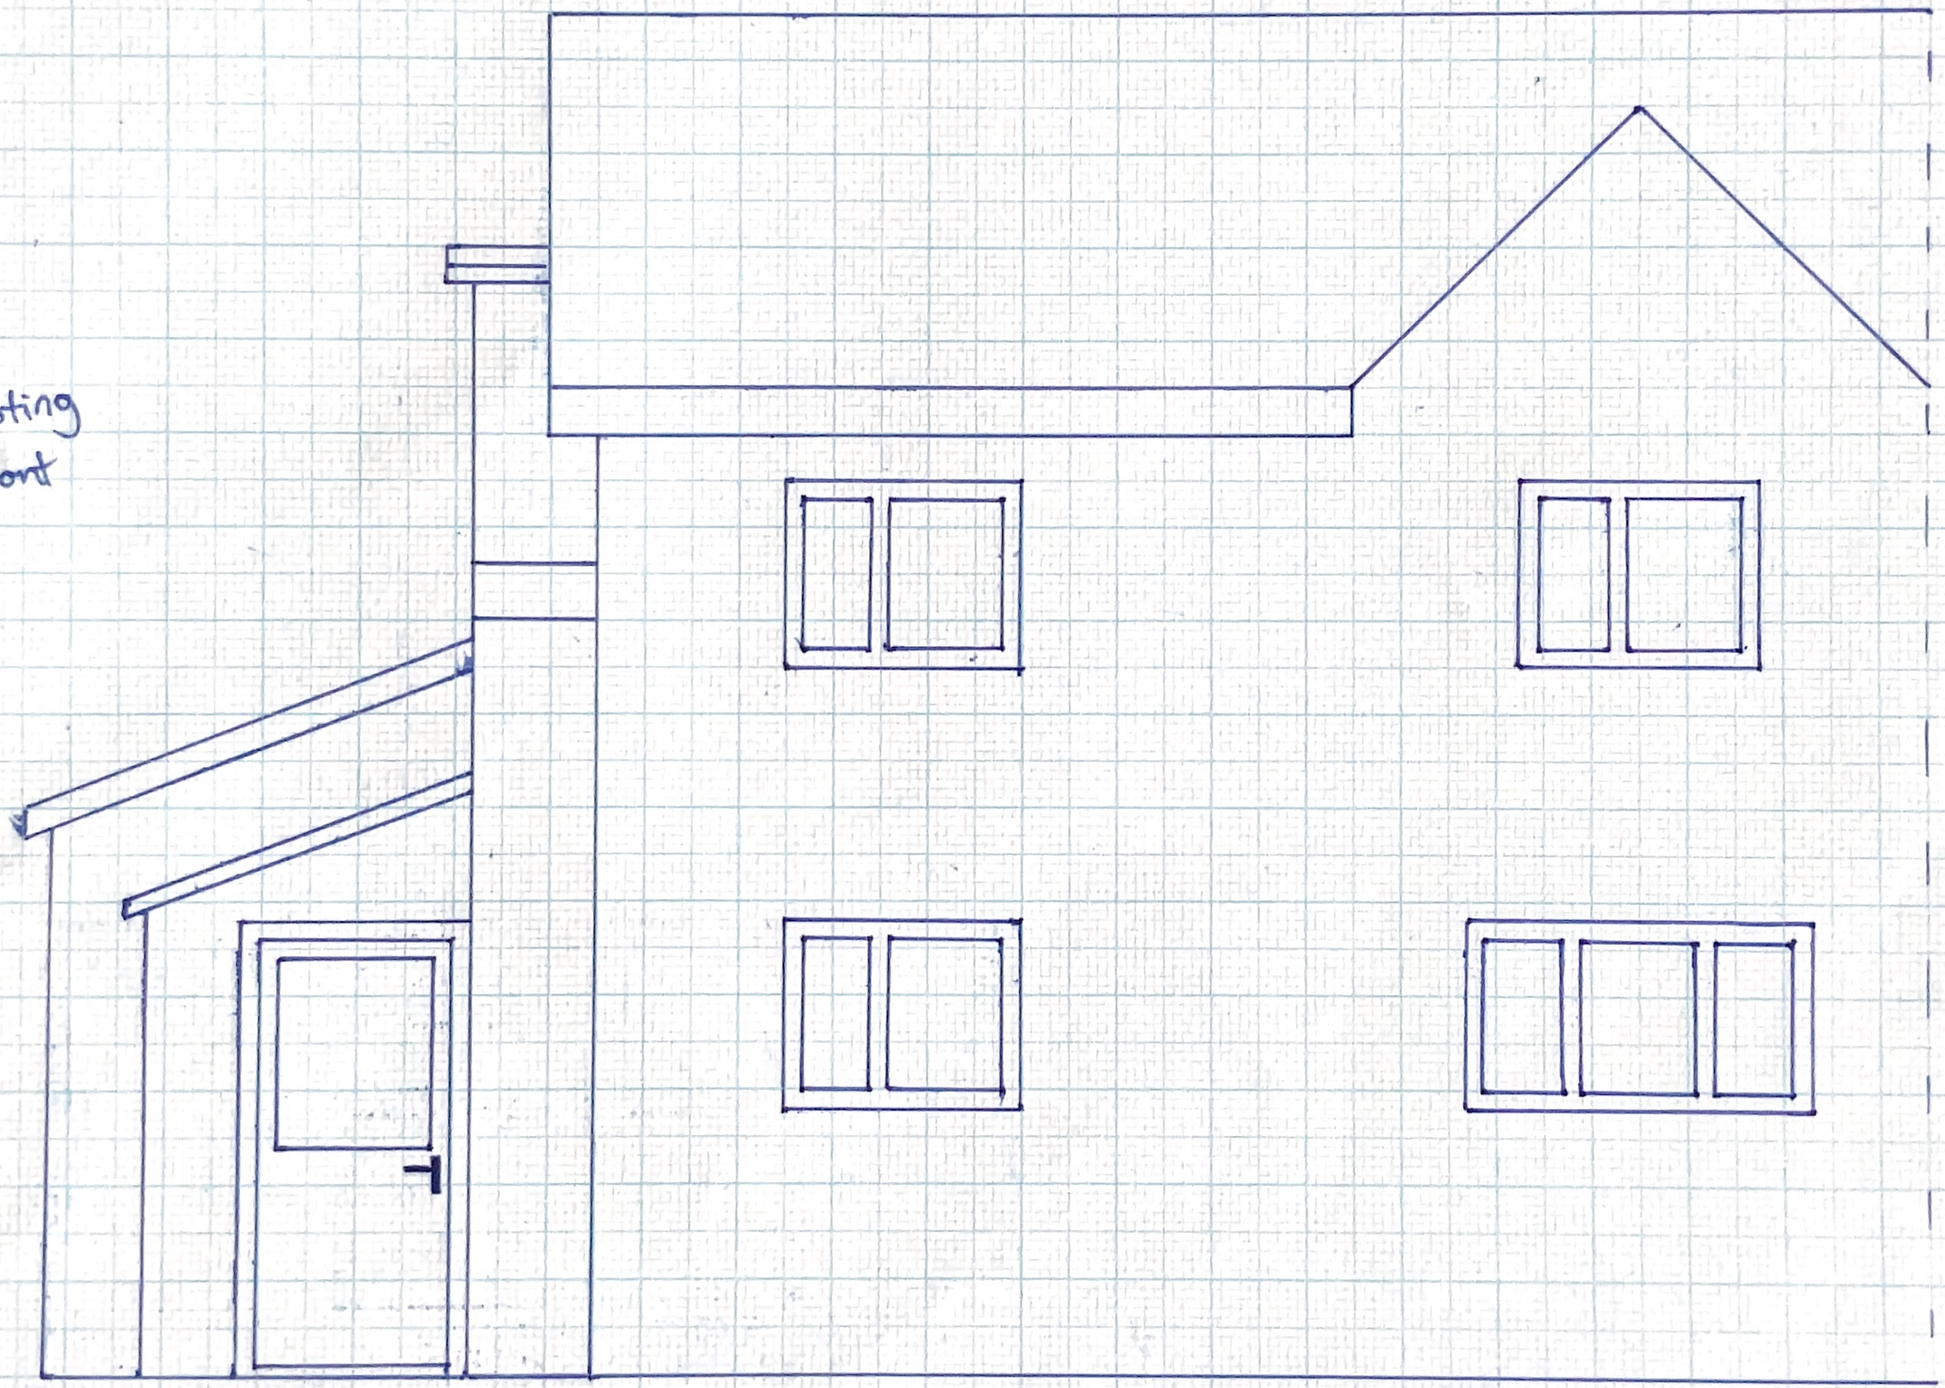


Proposed

Front

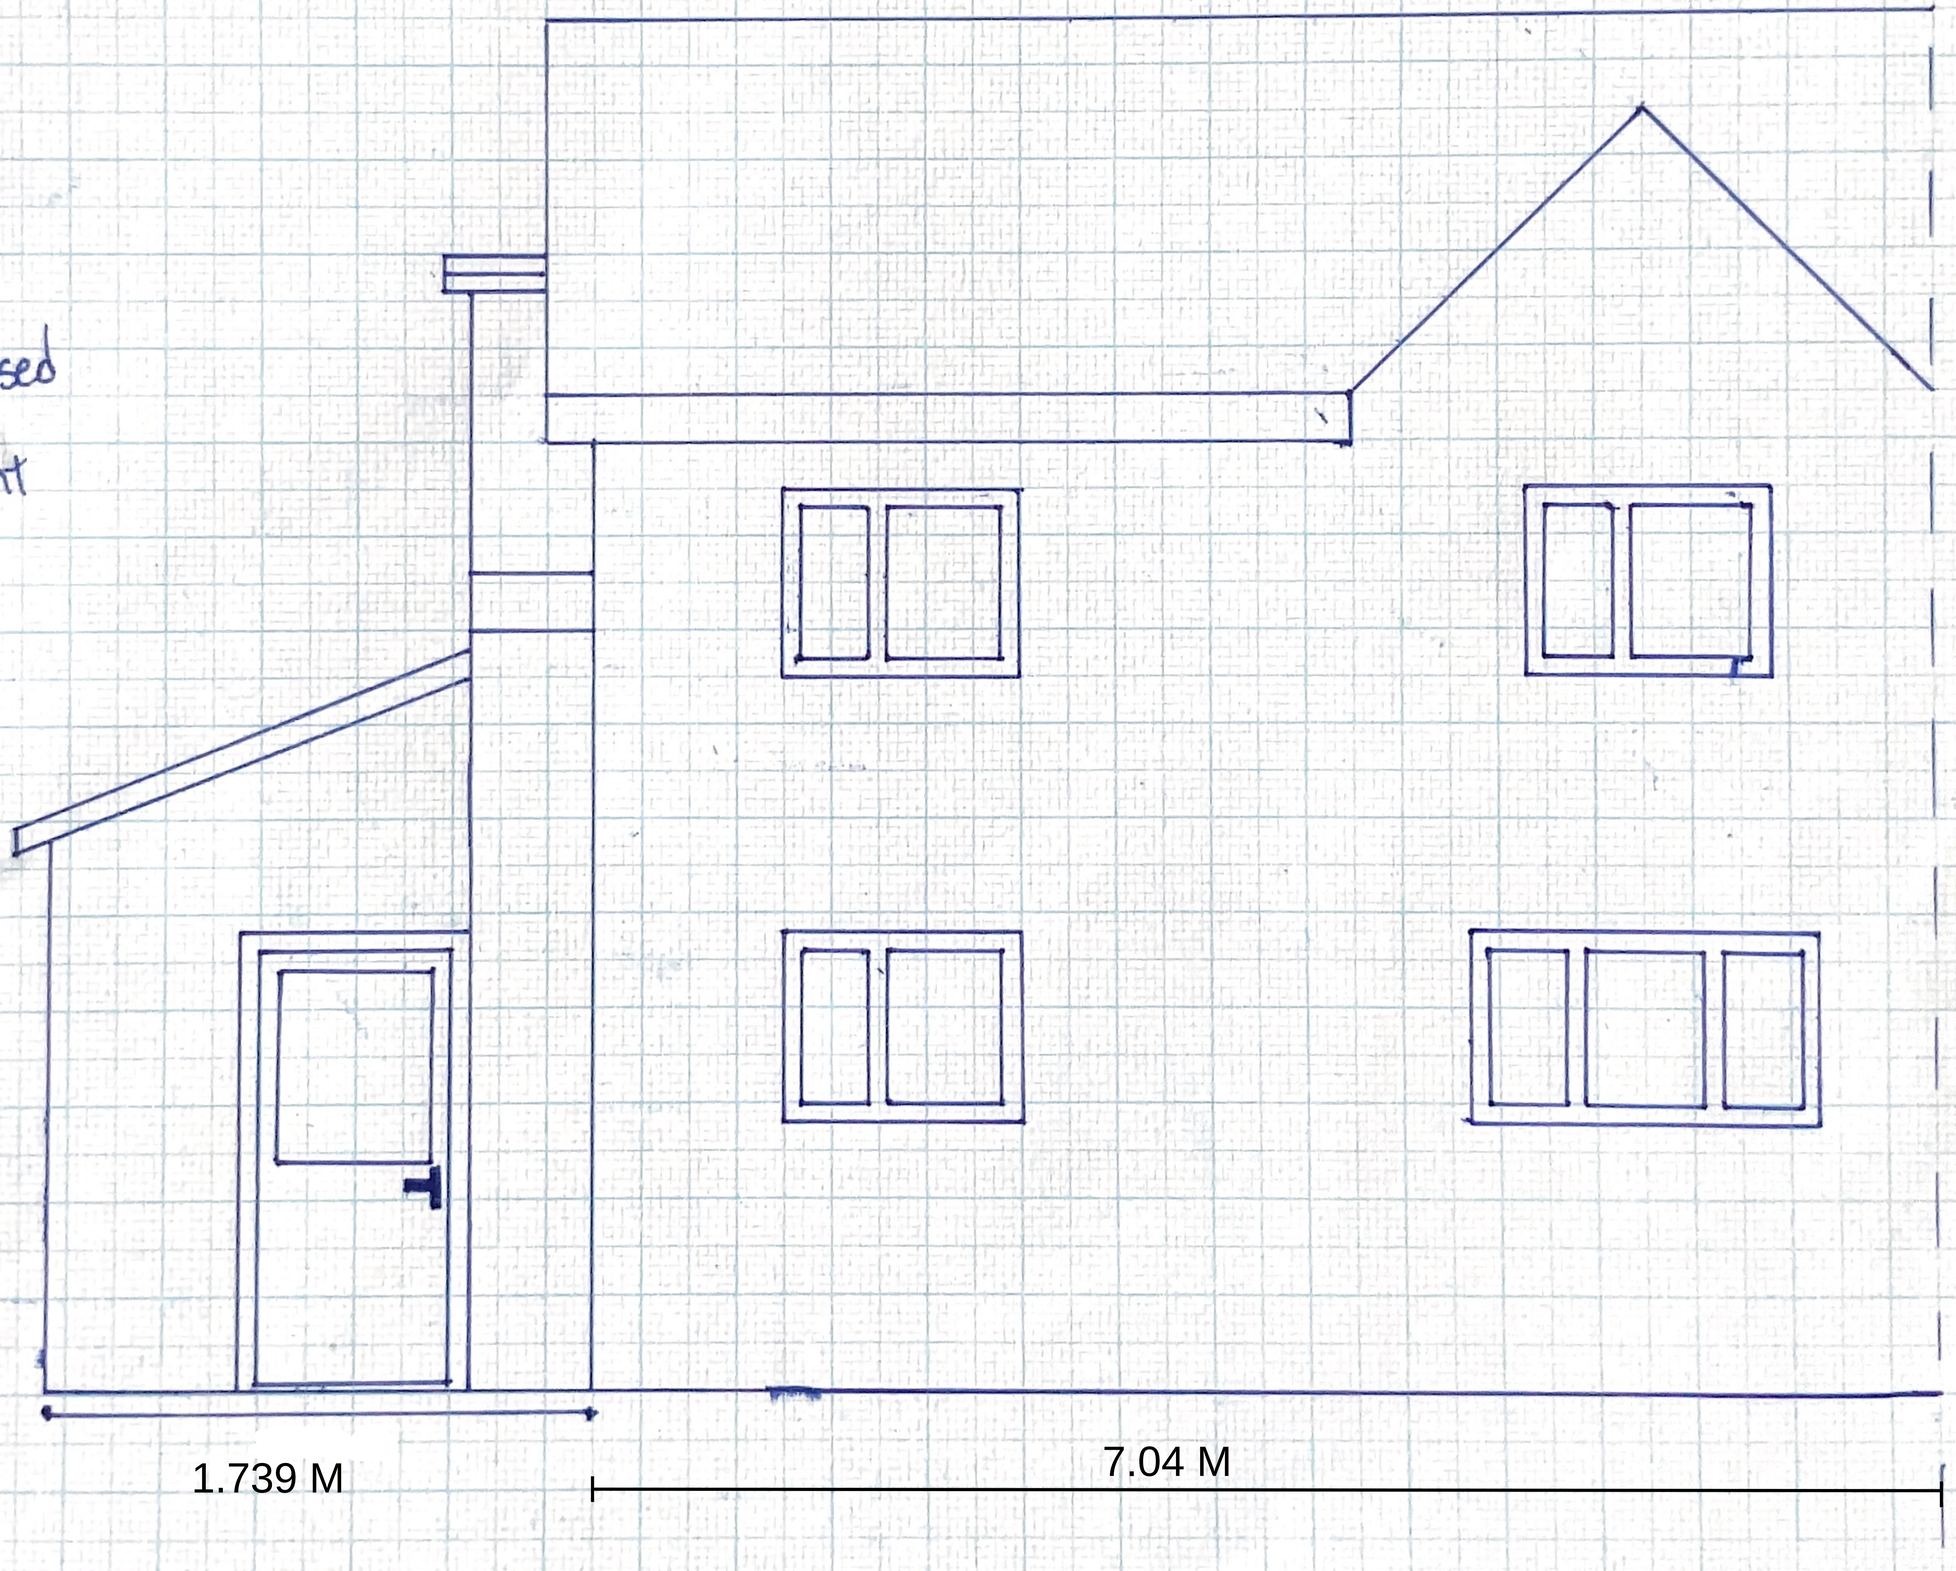


Existing

R/H Side

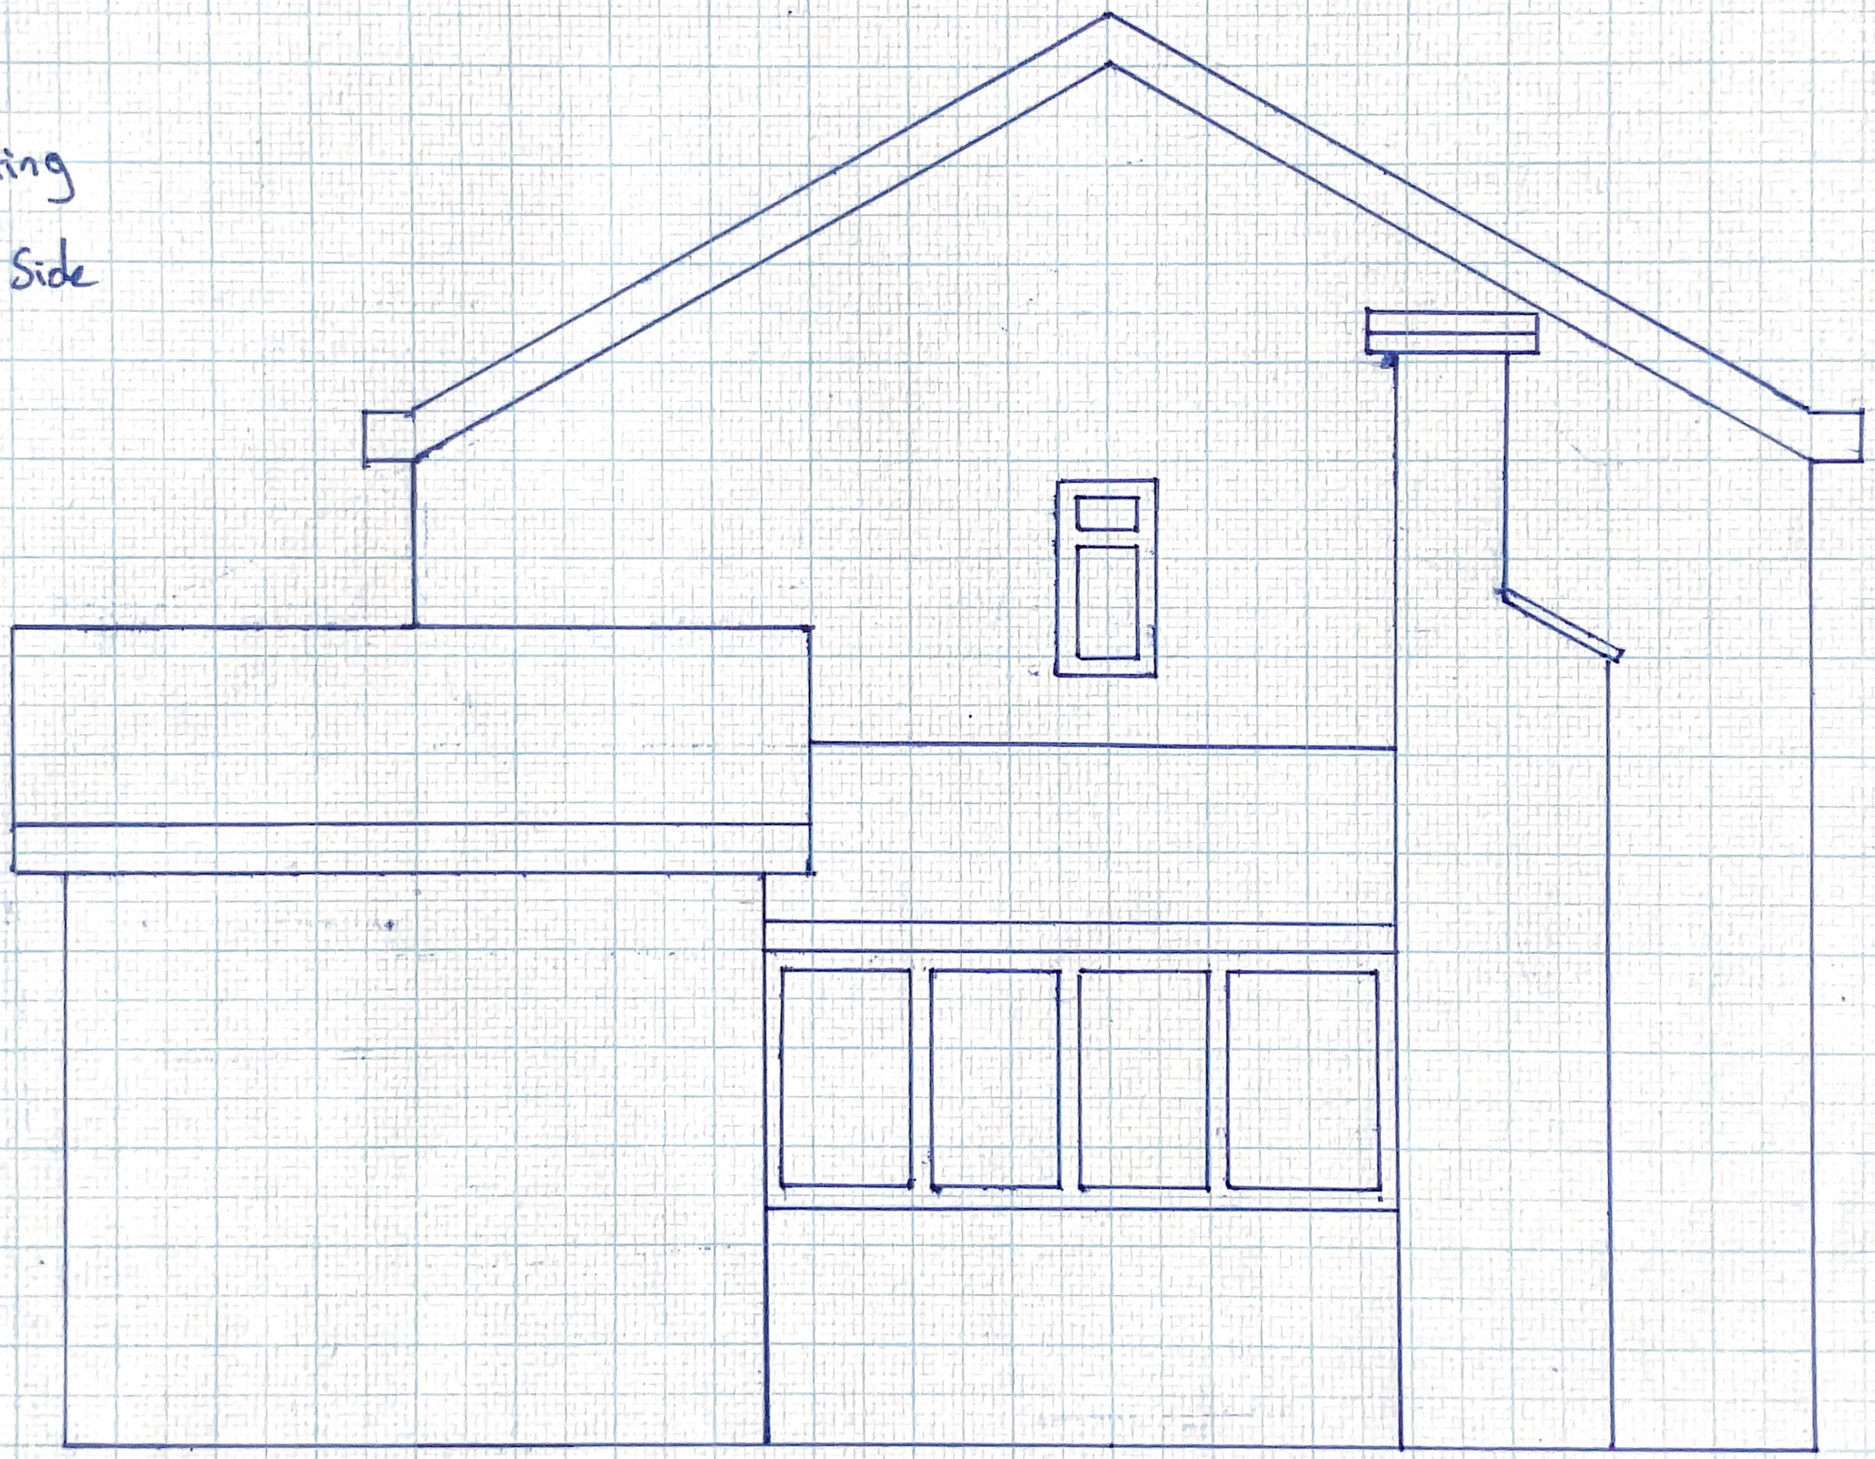


Proposed

R/H Side

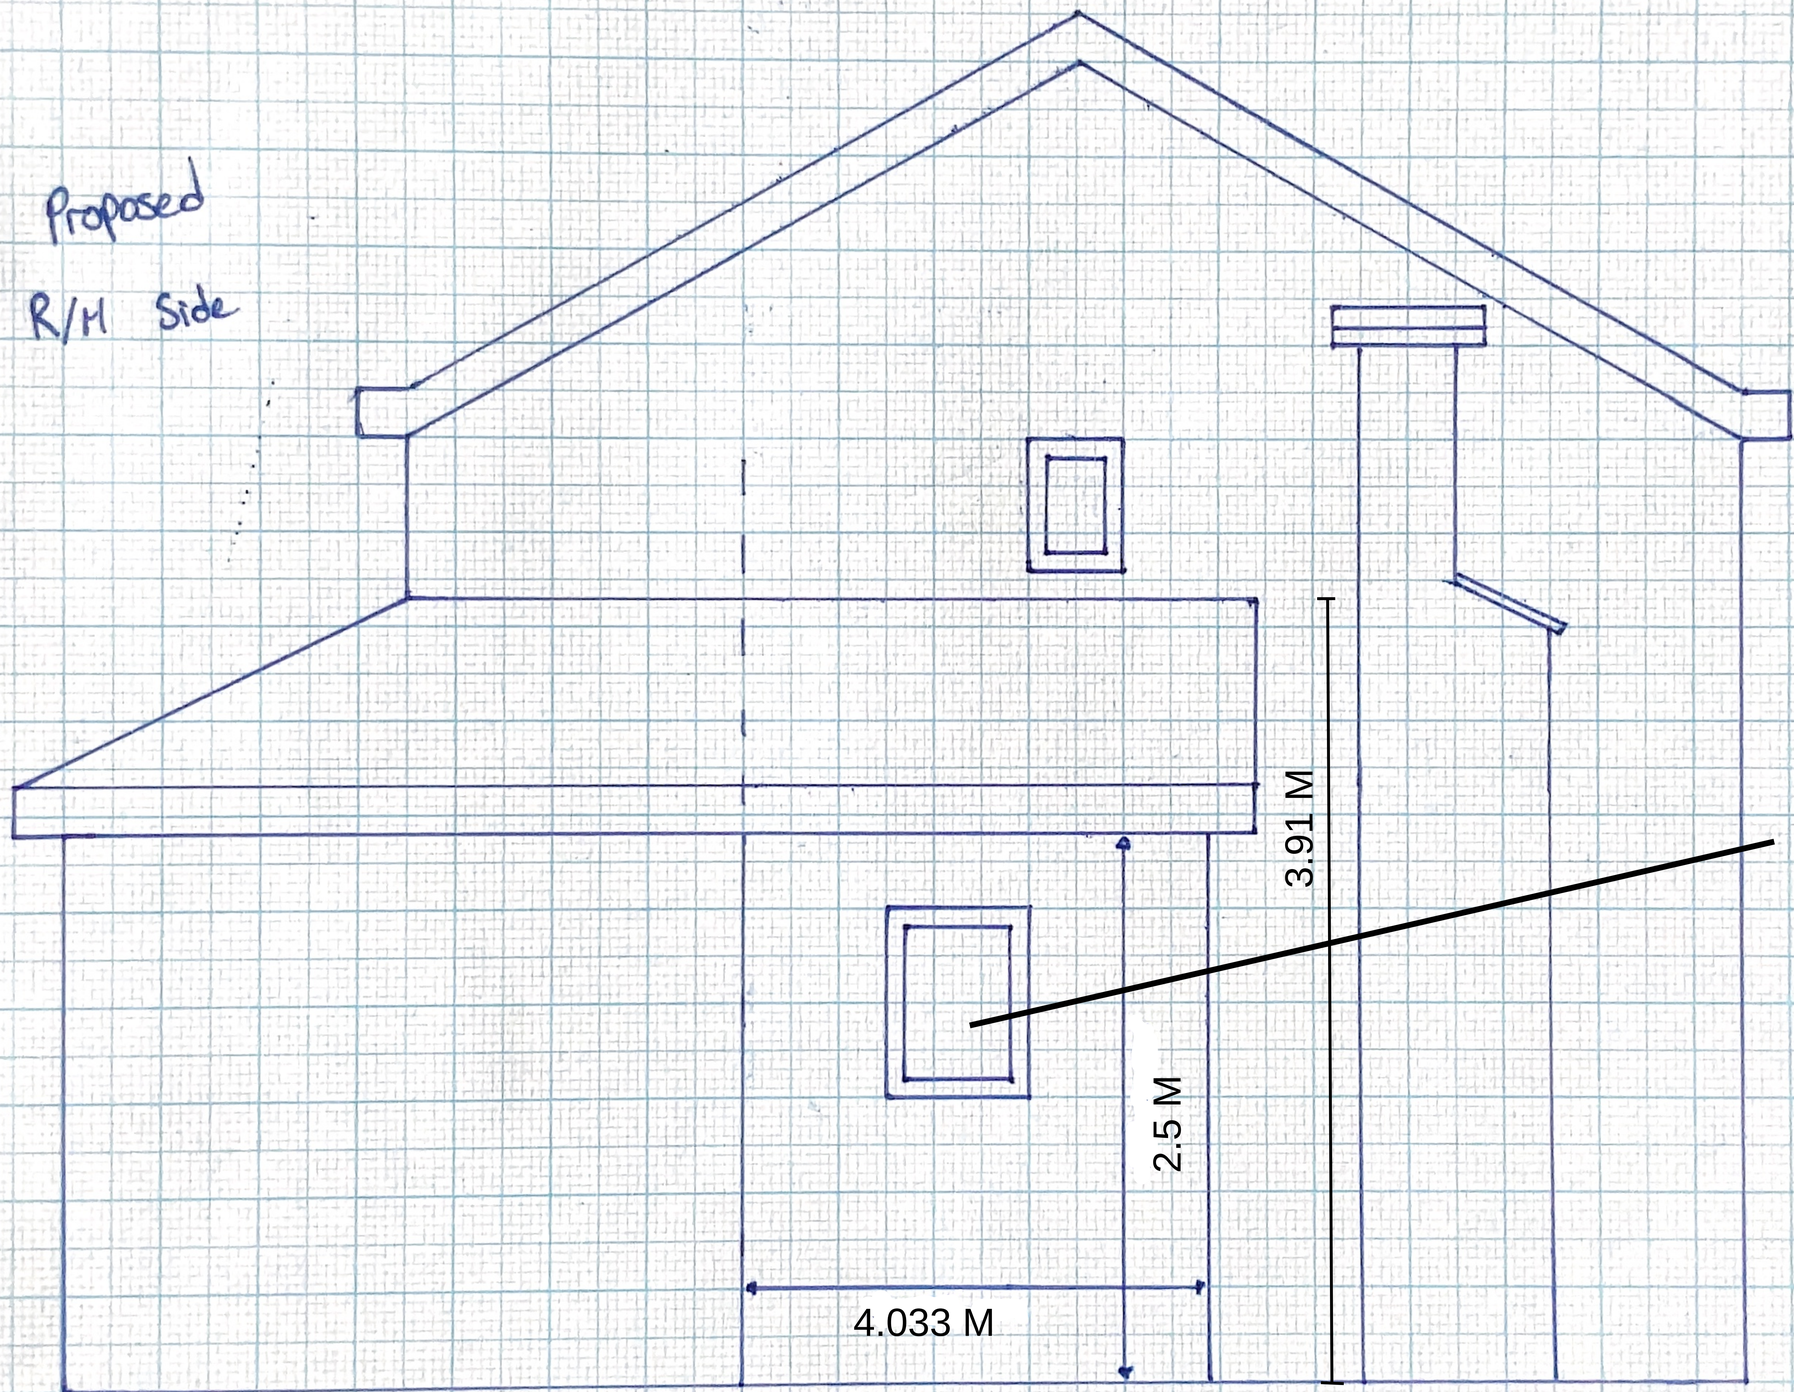


Materials used for new extension to match existing property roughcast rendered finish to wall and concrete tile roof covering with white UPVC facia soffit & RWG
White UPVC door & window

Existing
Rear

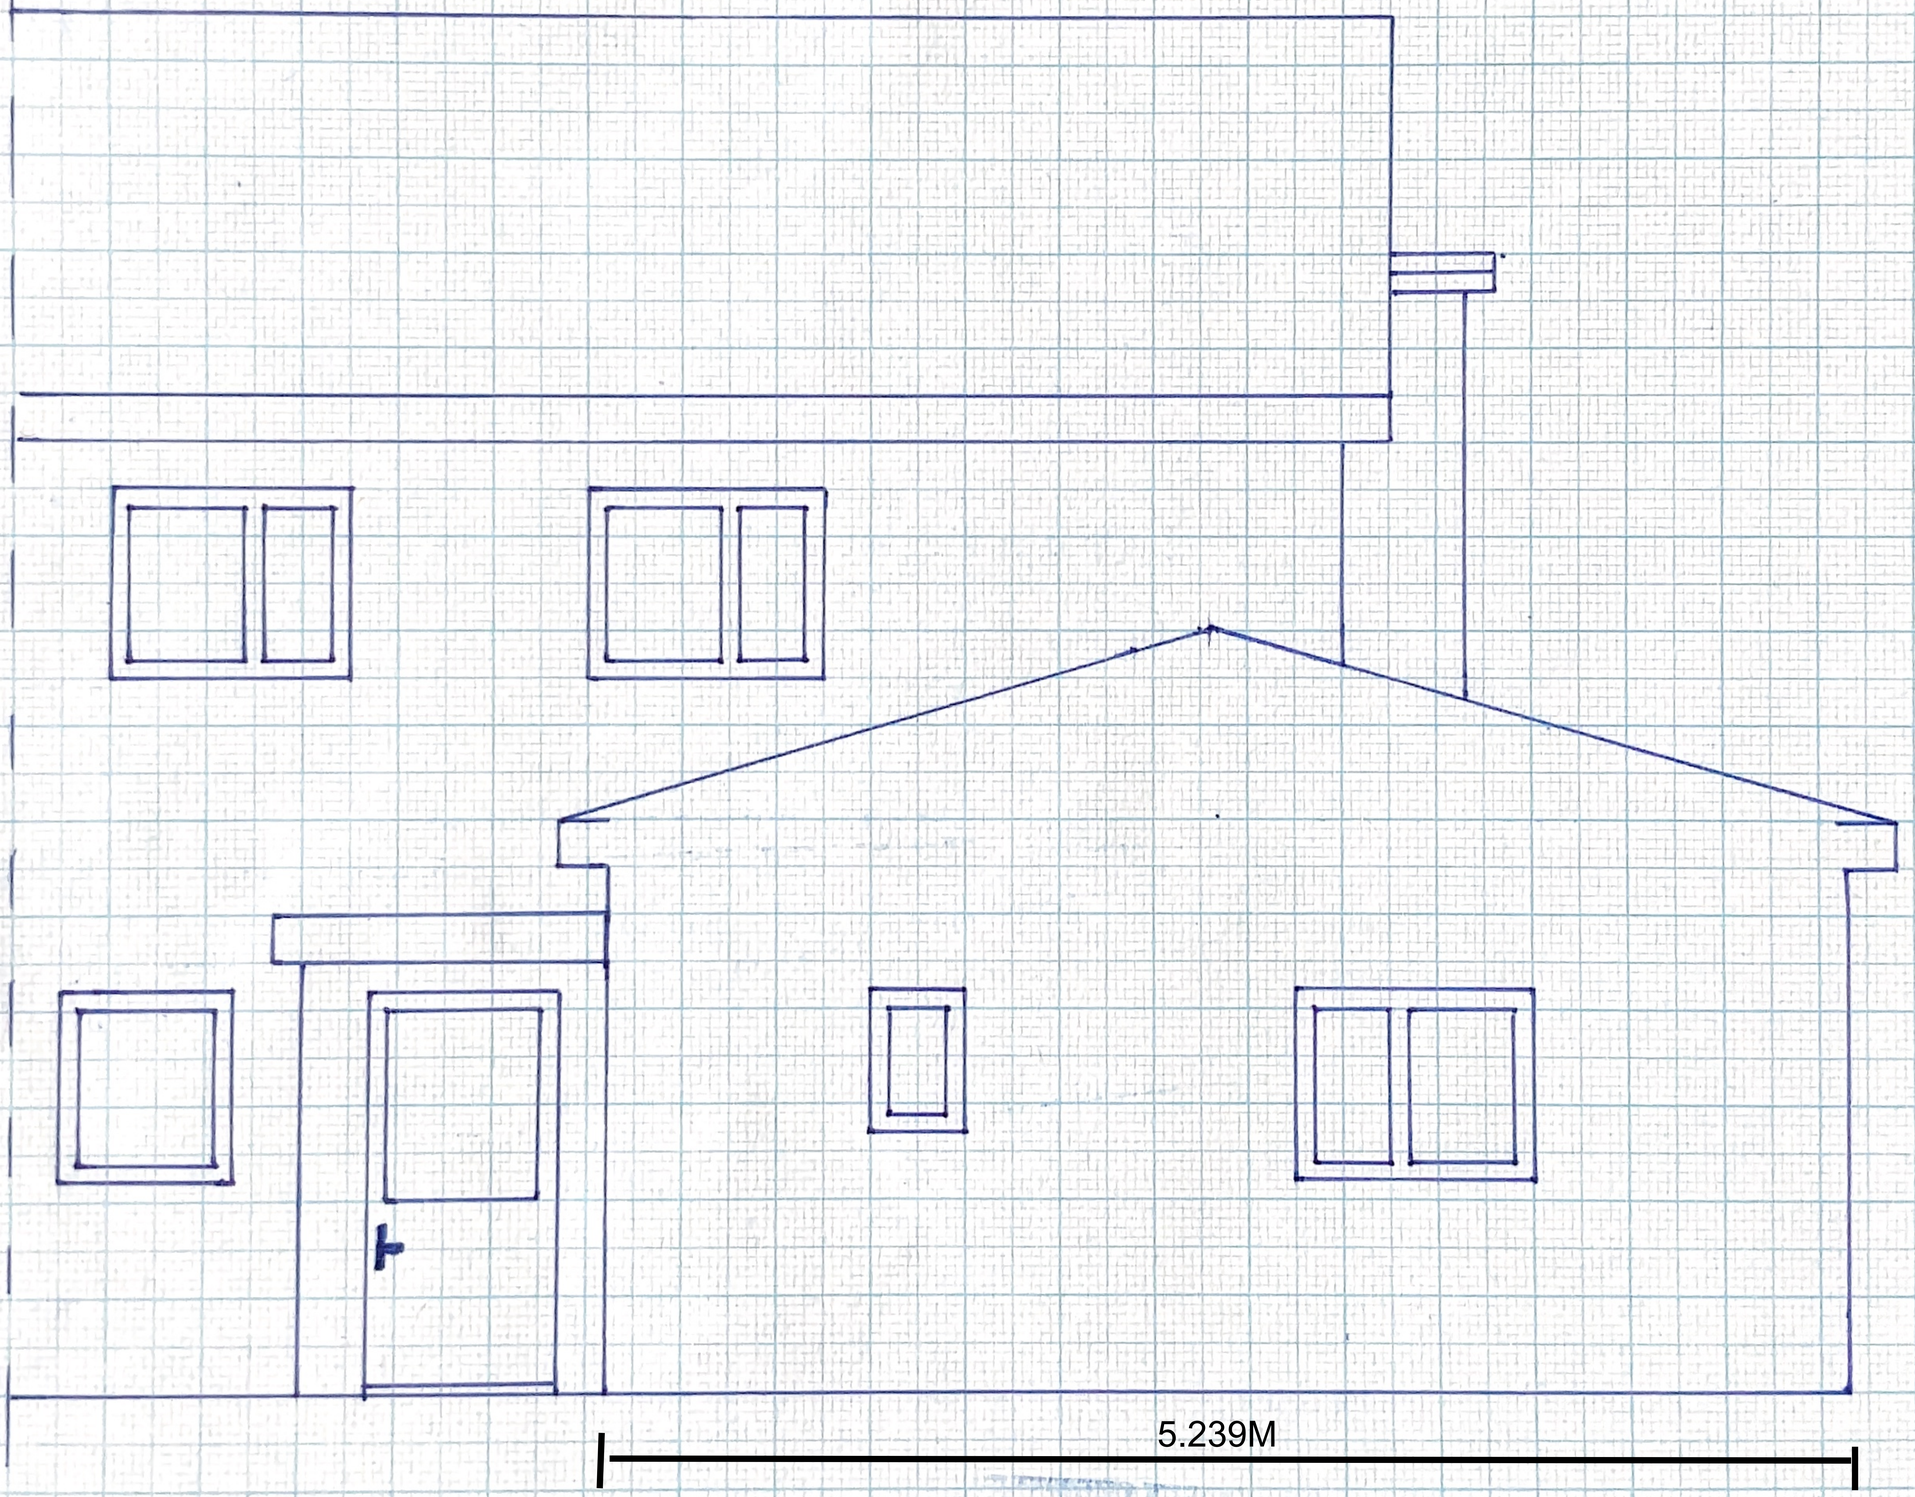


Proposed

Rear

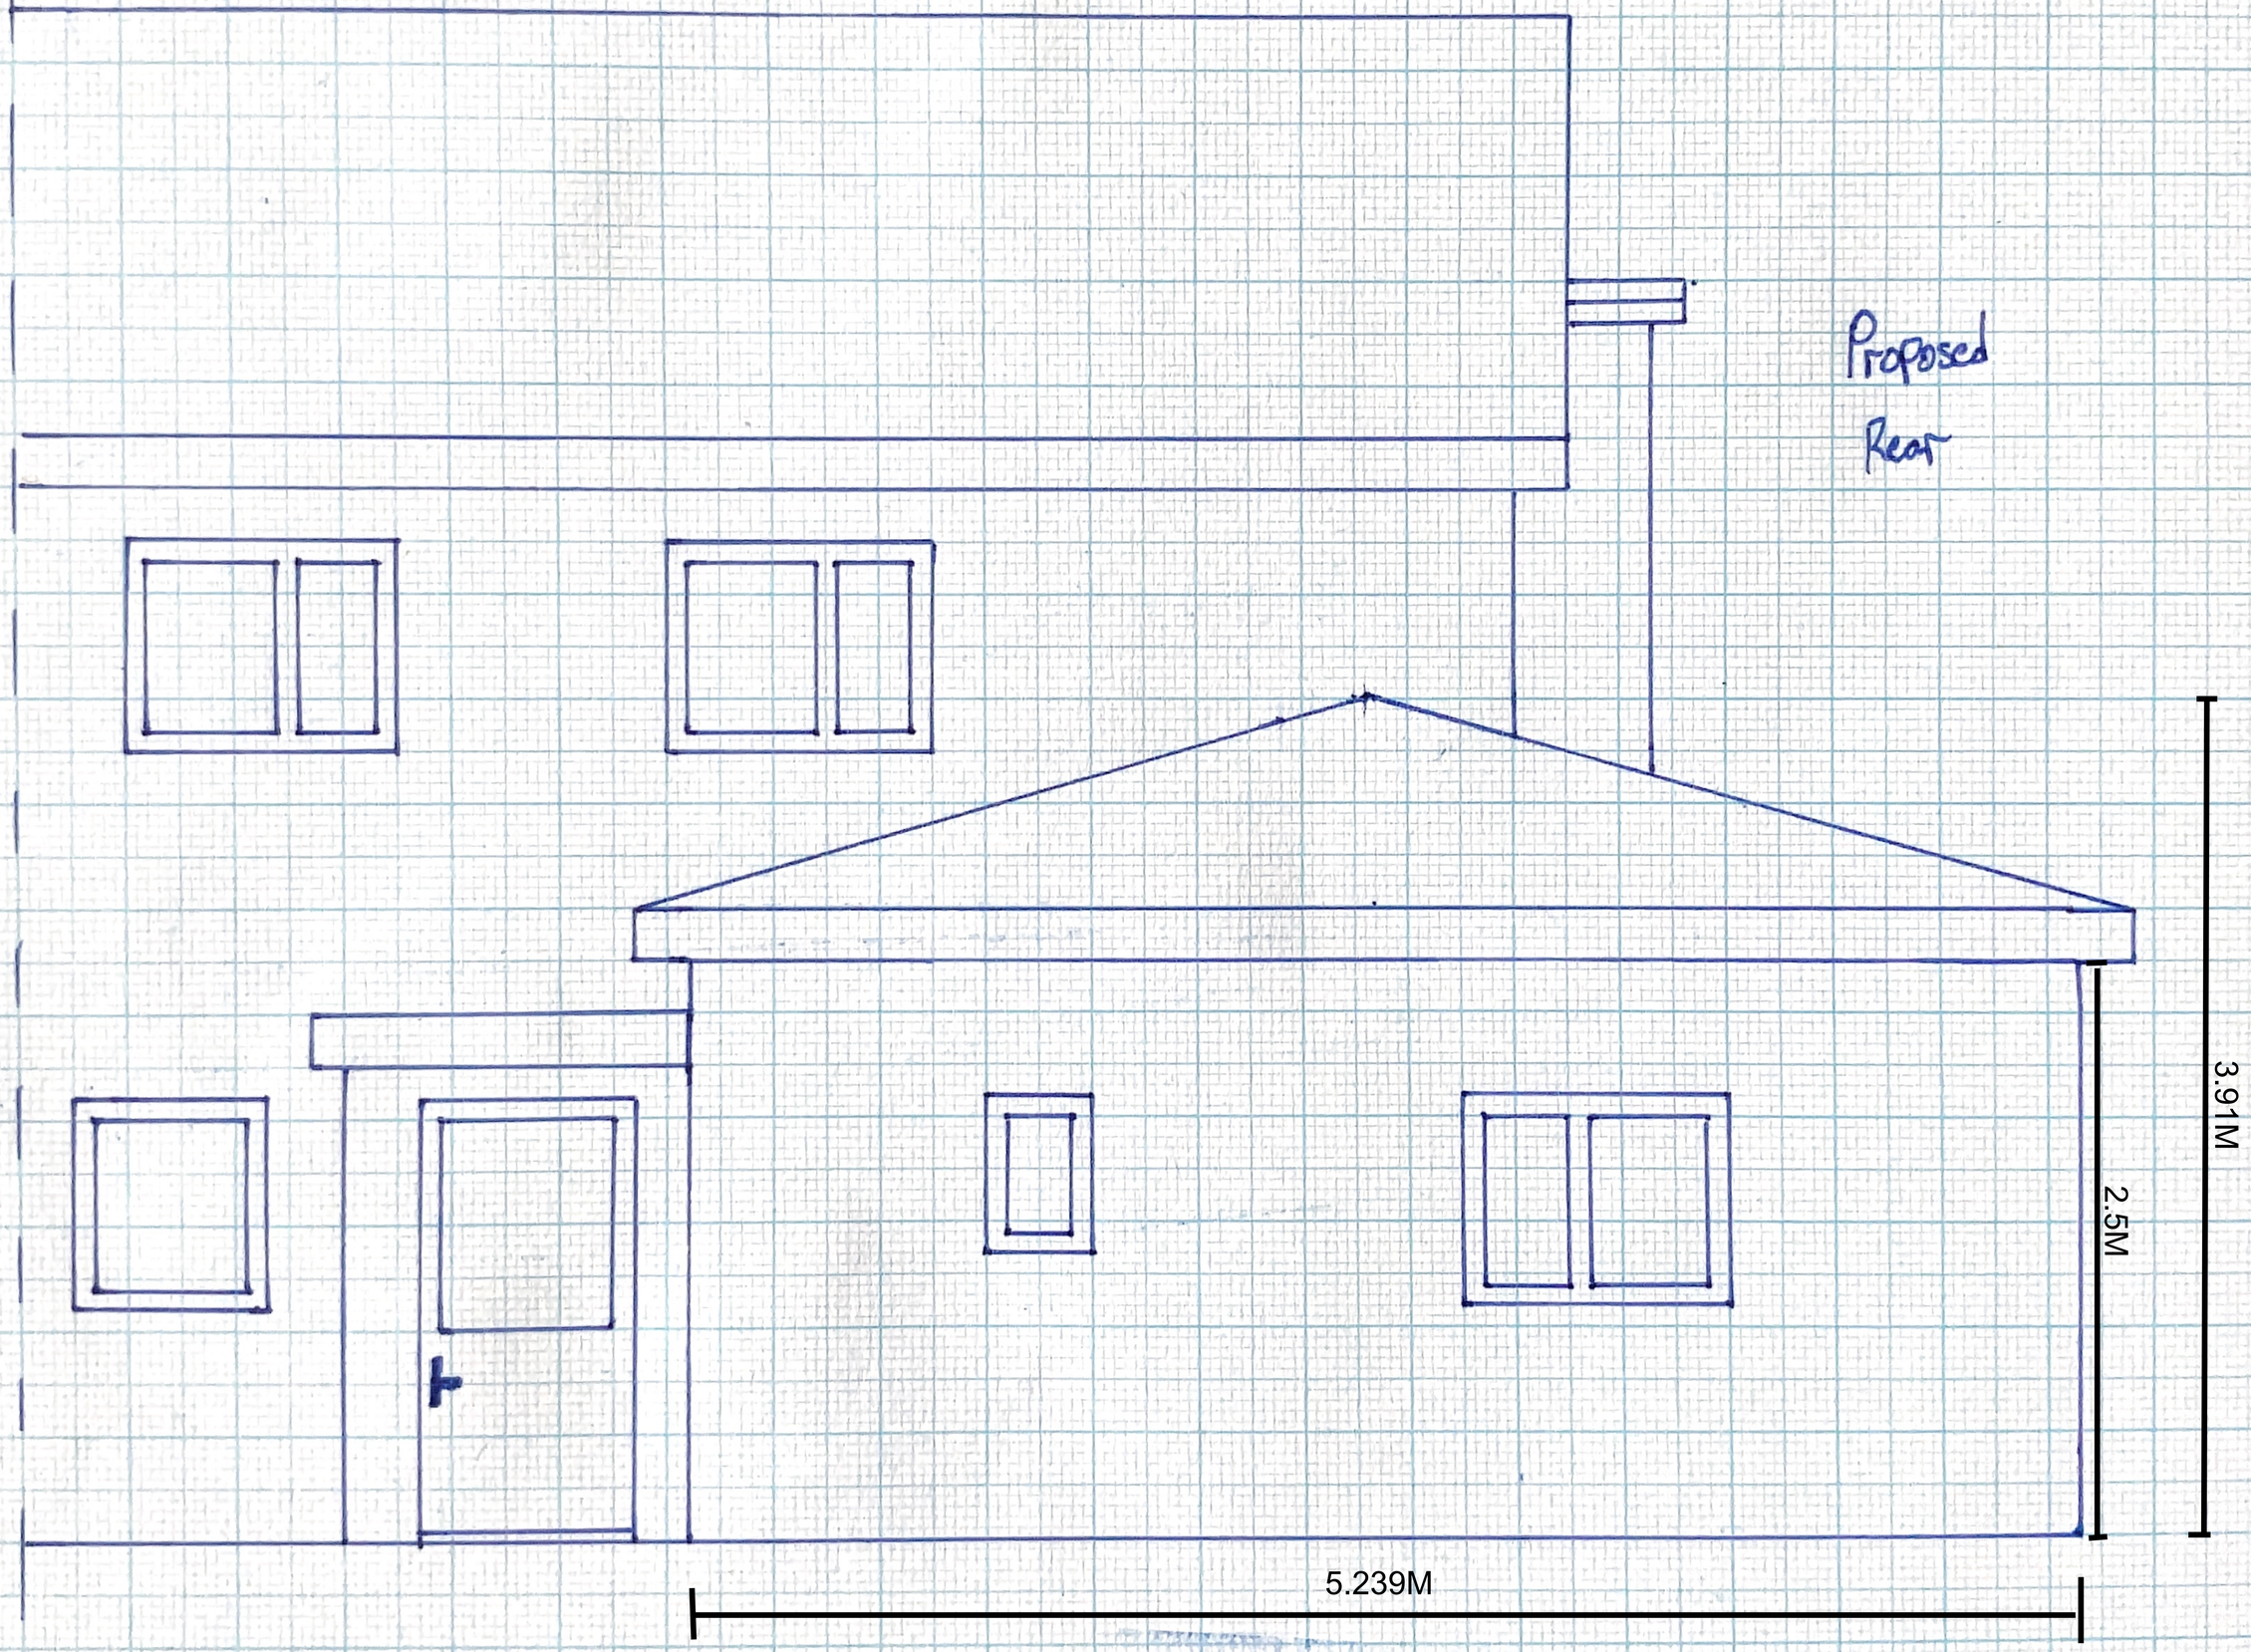

Existing

L/H Side

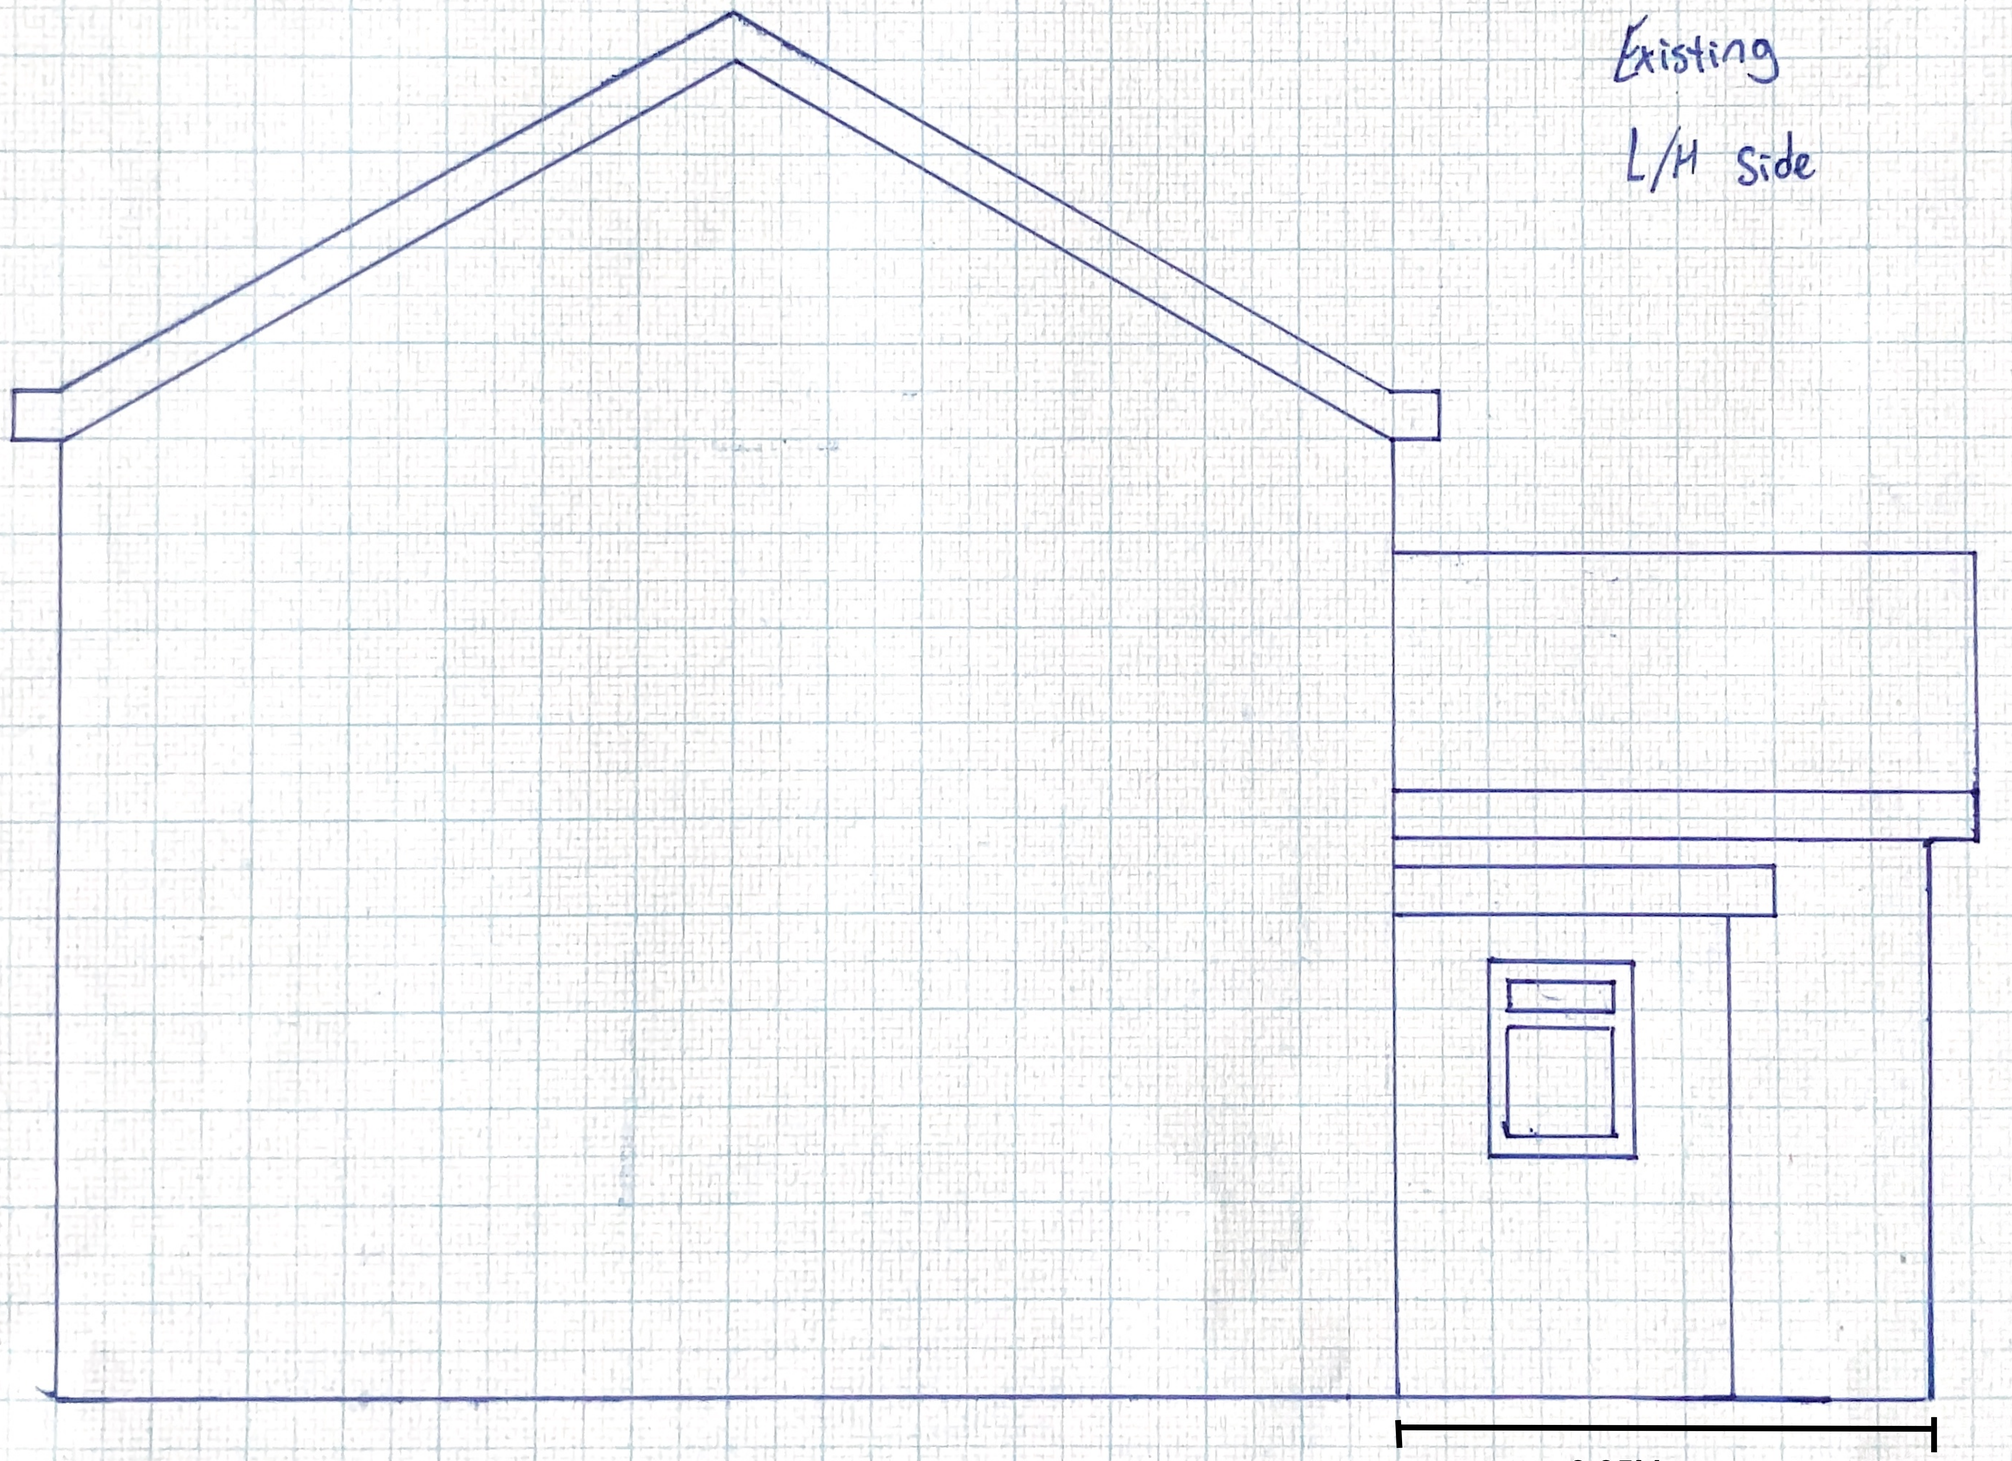

Proposed

L/H side

