


INSTALLATION OF 6 X 400W SOLAR PANELS

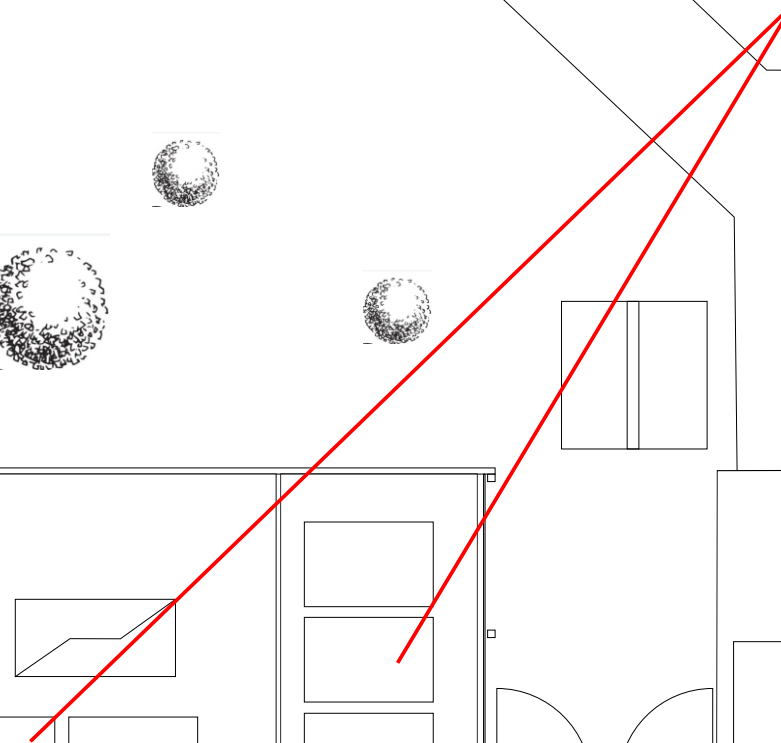

Scale 1:100cm



PLANNING APPLICATION

Date: 21:10:2025

Solar Panel Install

7 Golwg Y Cwm
Cwmgors
Neath Port Talbot
SA18 1RS

Date: 21:10:2025

Drawing Number: C&S SOLARS00002