

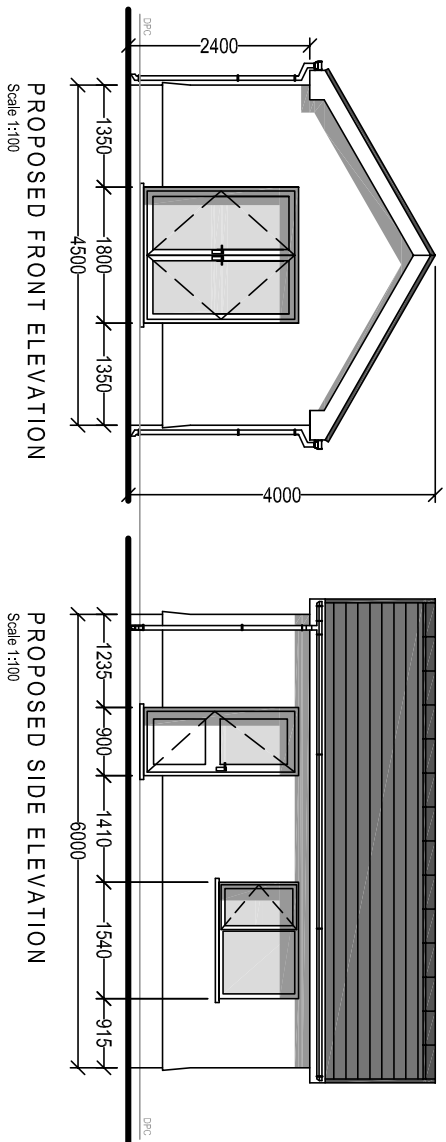


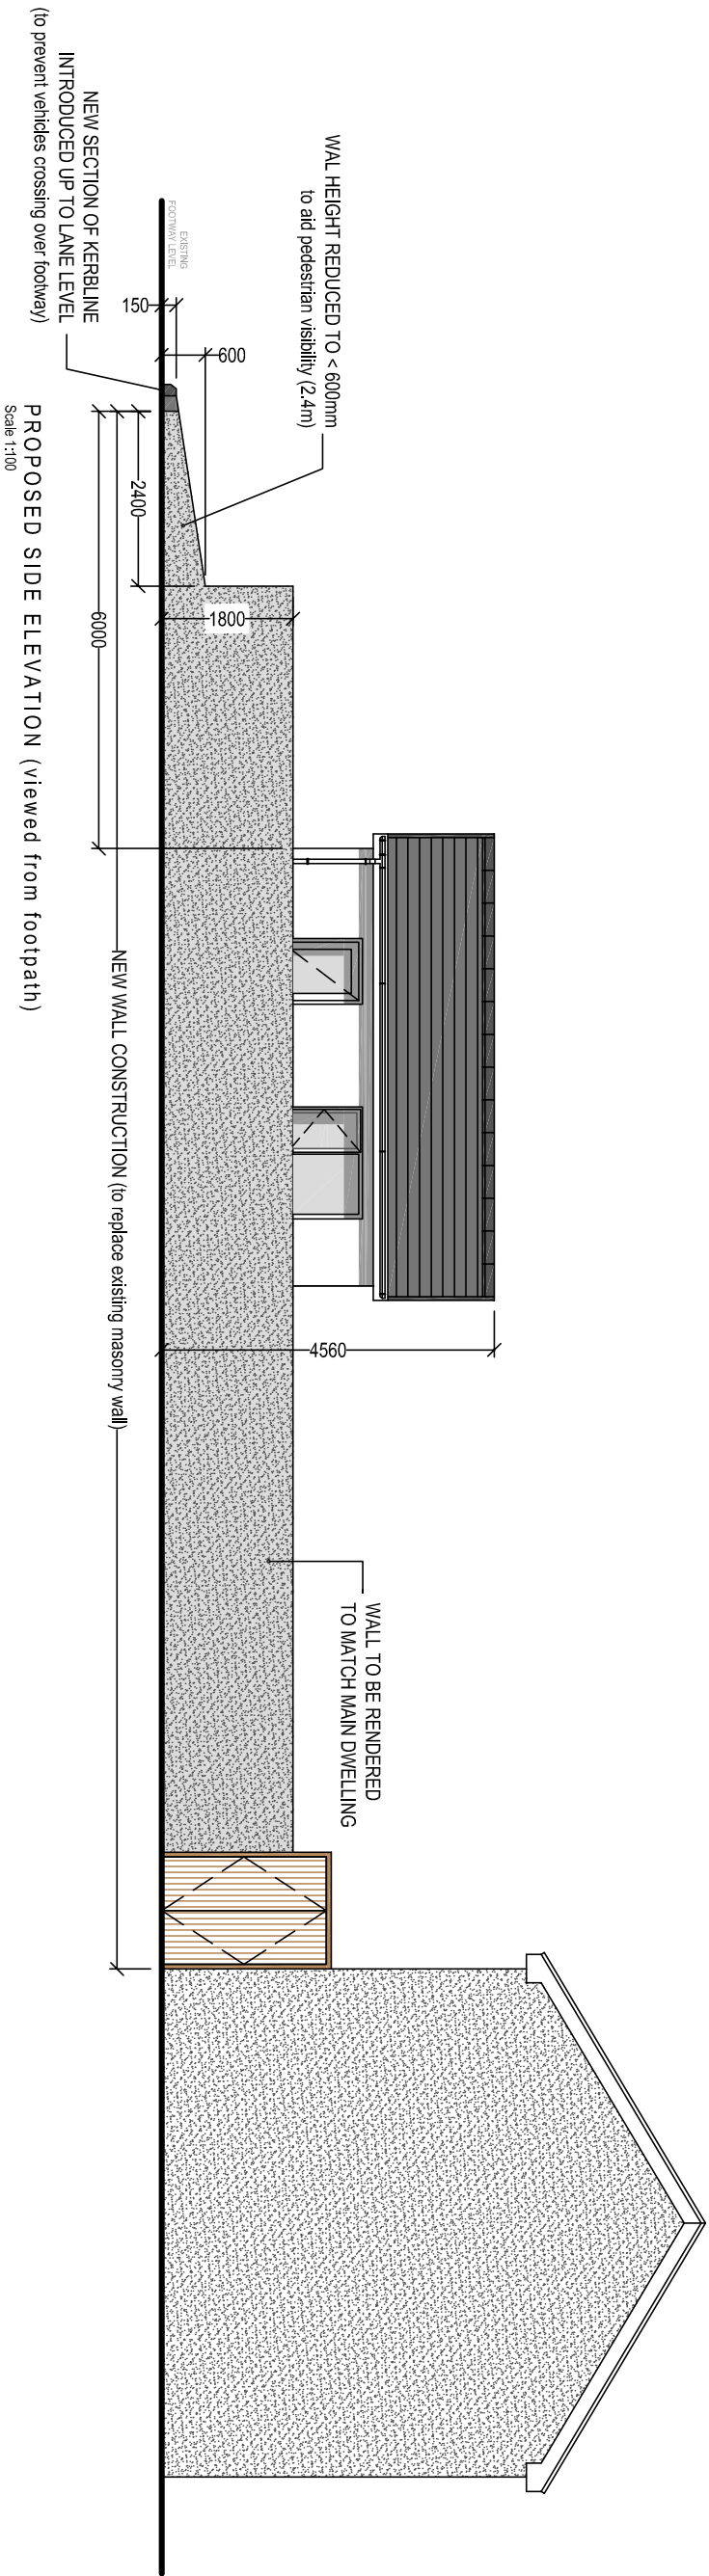

NOTE:  
IMPLEMENTATION OF PROPOSED ECOLOGICAL  
ENHANCEMENT (INSTALLATION OF THE BIRD BOX)  
WILL BE CARRIED OUT WITHIN  
1 month OF BENEFICIAL OCCUPATION.

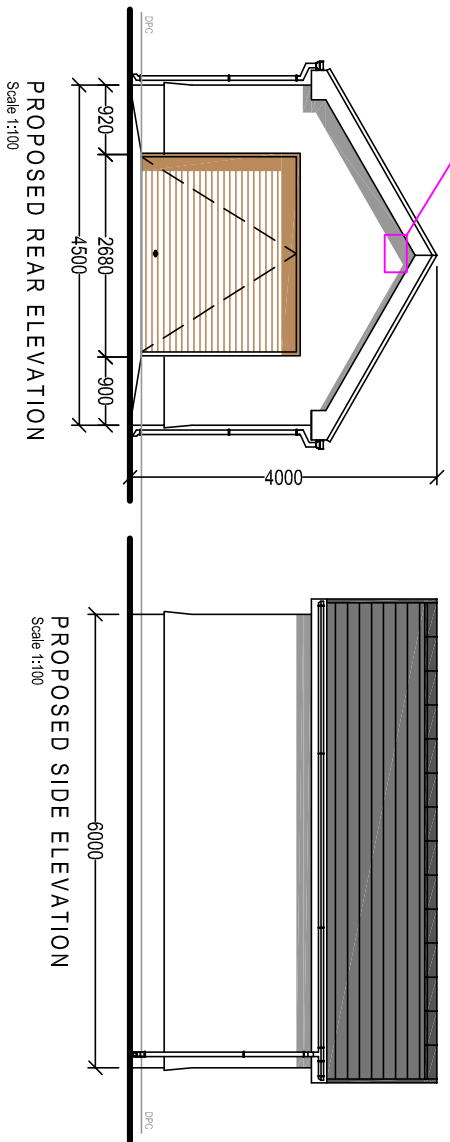

|                |   |             |            |  |  |
|----------------|---|-------------|------------|--|--|
| Client:        | 24 Standert Terrace<br>Seven Sisters<br>Neath<br>SA10 9DF                                                                     |             |            |  |  |
| Project Title: | PROPOSED GARDEN STORE /<br>OUTBUILDING                                                                                        |             |            |  |  |
| General Notes: | 1. Do not scale from this drawing. Take figured dimensions only.<br>2. Dimensions are in millimetres unless otherwise stated. |             |            |  |  |
| Drawing Issue: | PLANNING   |             |            |  |  |
| Drawing Title: | PROPOSED ELEVATIONS   |             |            |  |  |
| Drawing No:    | CPD-002   | Revision:   | D          |  |  |
| Date:          | 30-04-2025   | Revised:    | 14-10-2025 |  |  |
| Scale(s):      | 1:100   | Paper Size: | A3         |  |  |