


15 wellfield

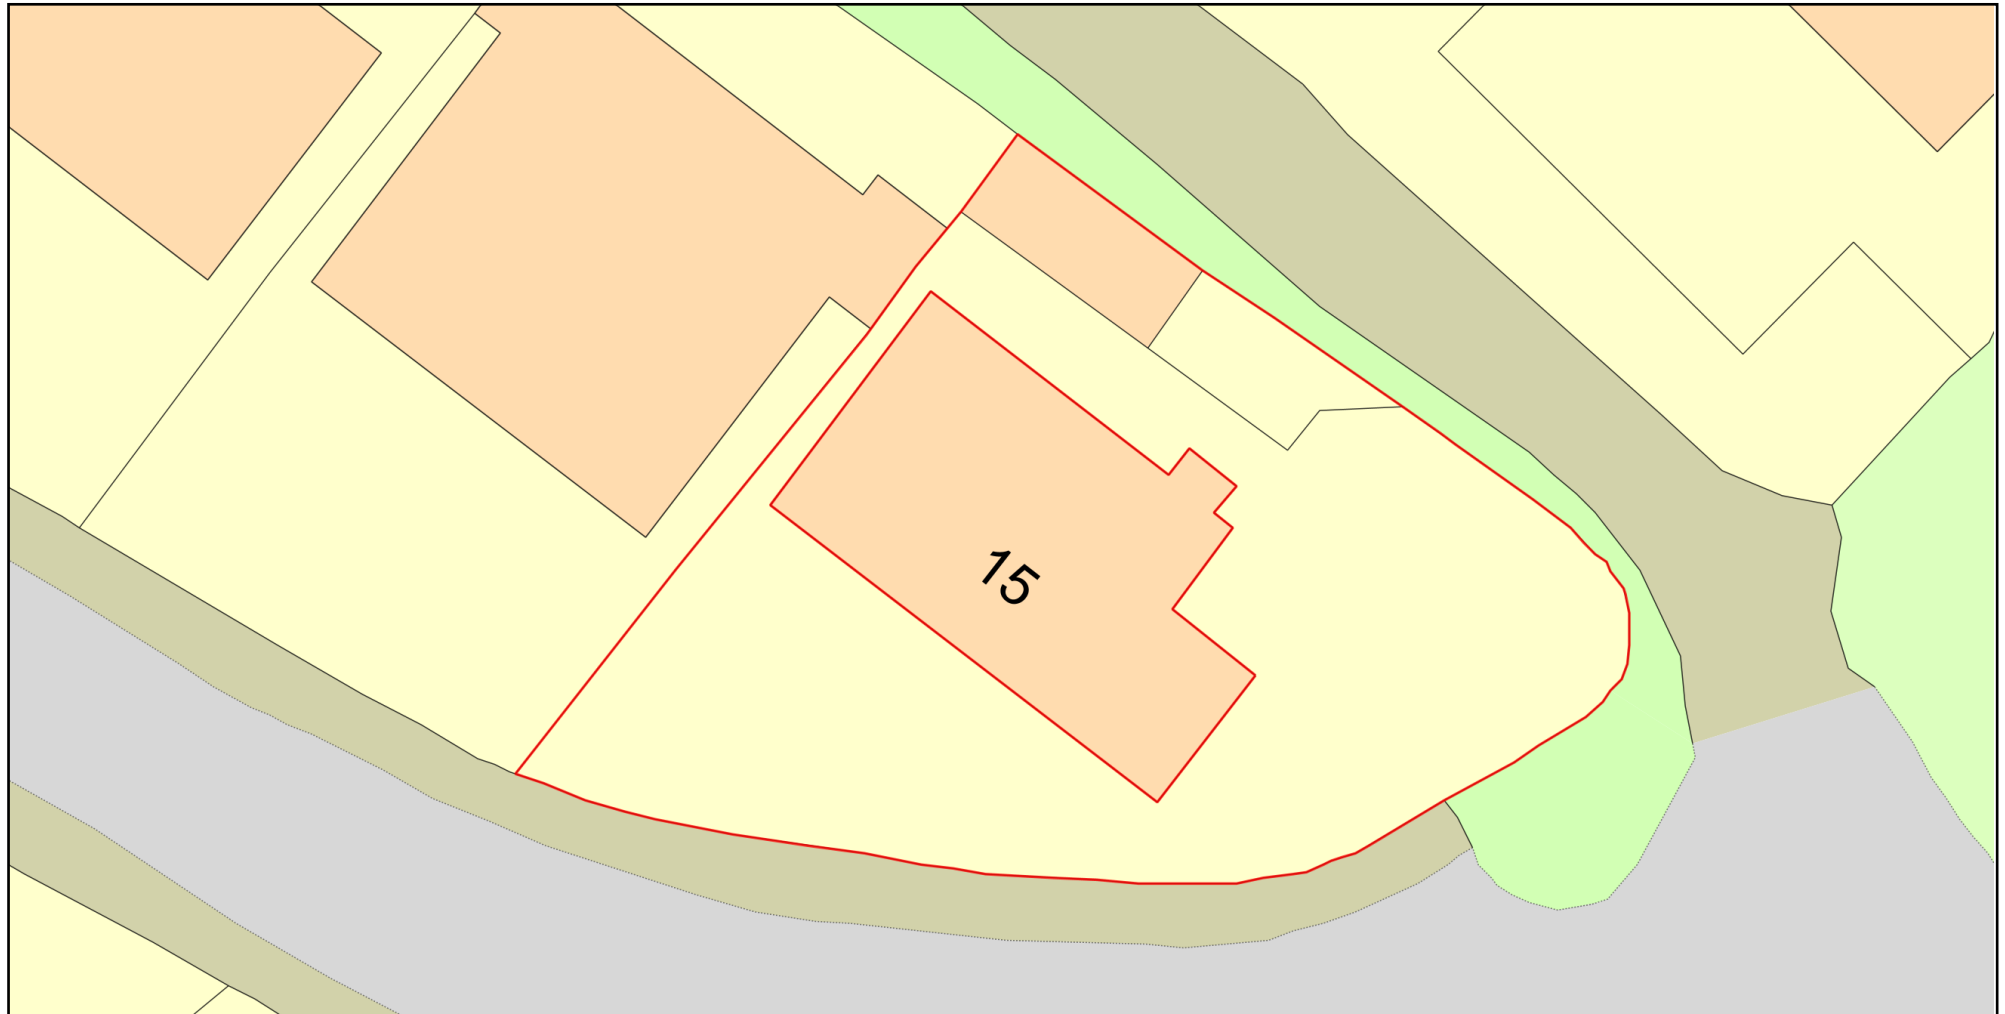

0 10
Metres



Plan Produced for: michael beynon

Date Produced: 22 Oct 2025

Plan Reference Number: TQRQM25295185630888

Scale: 1:200 @ A4

© Crown copyright and database rights 2025 OS 100042766