
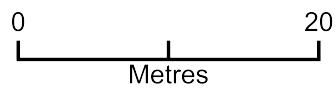


58 Park Street

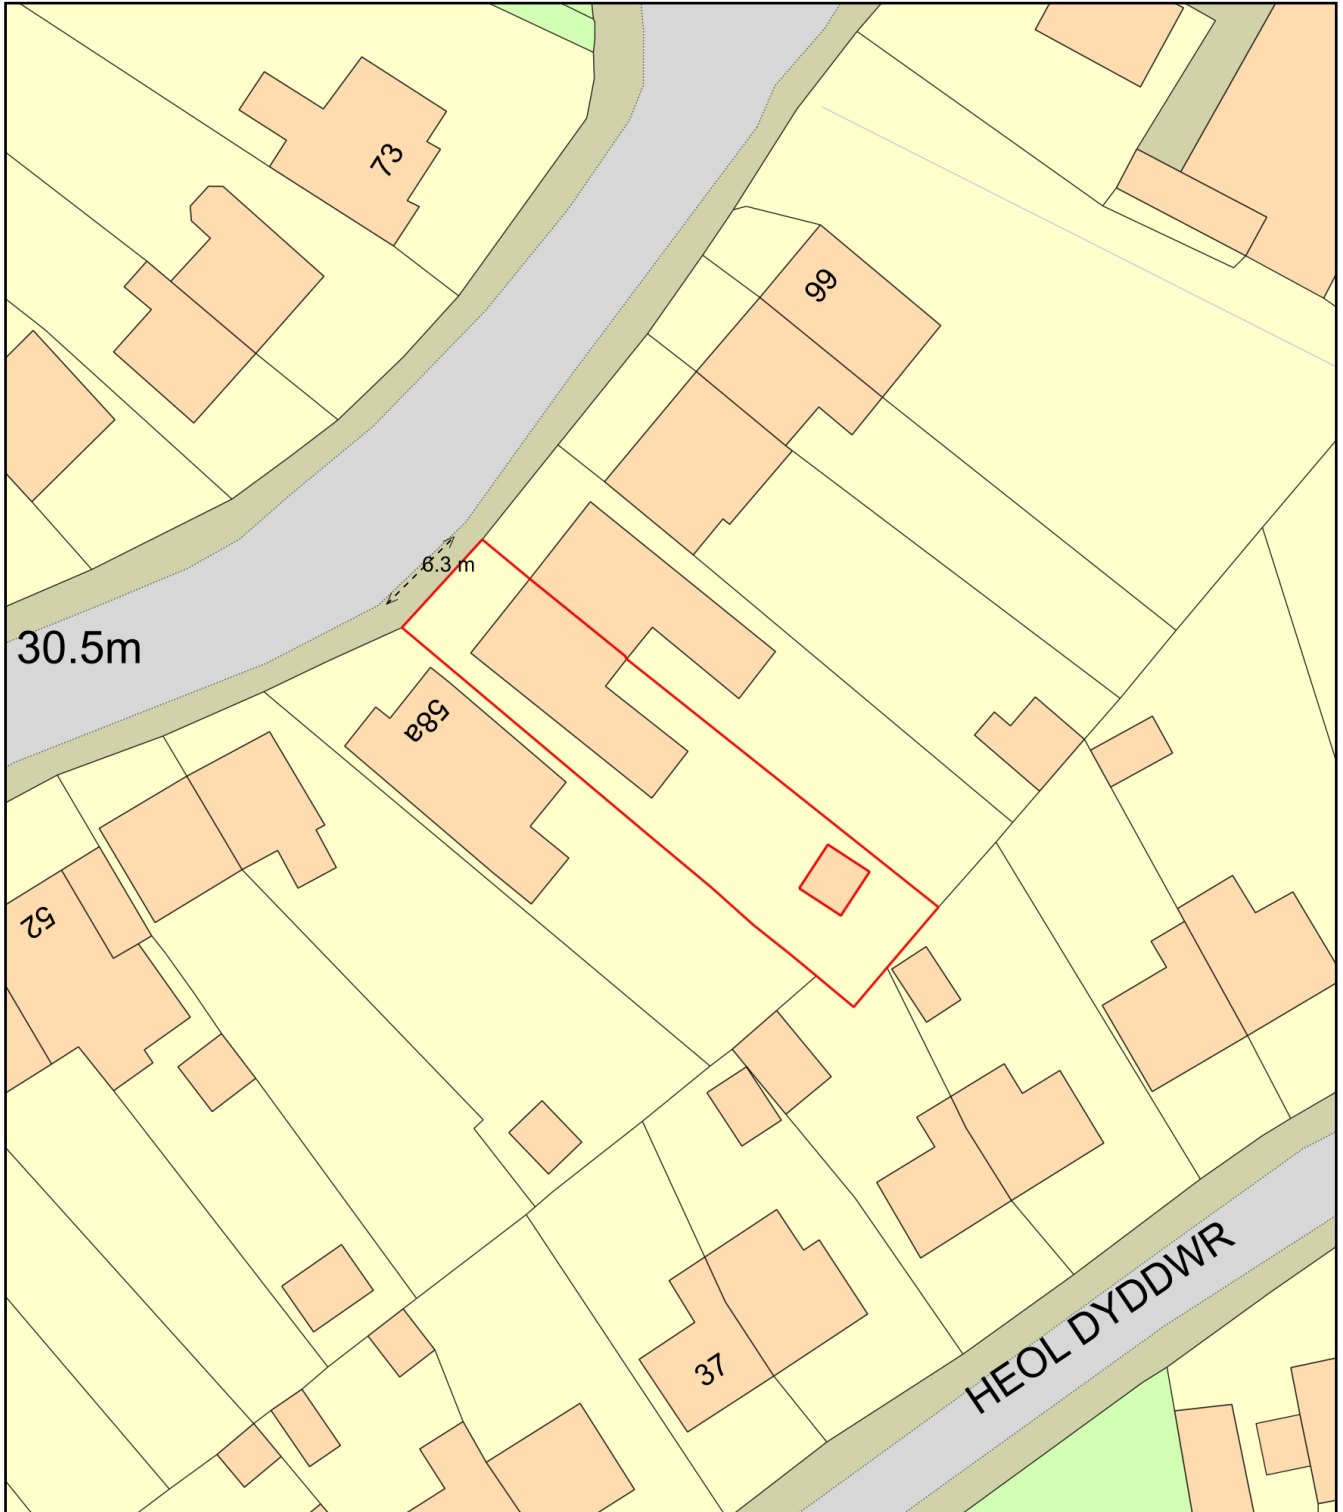

Plan Produced for: npt
Date Produced: 20 Oct 2025
Plan Reference Number: TQRQM25293155525548
Scale: 1:500 @ A4