


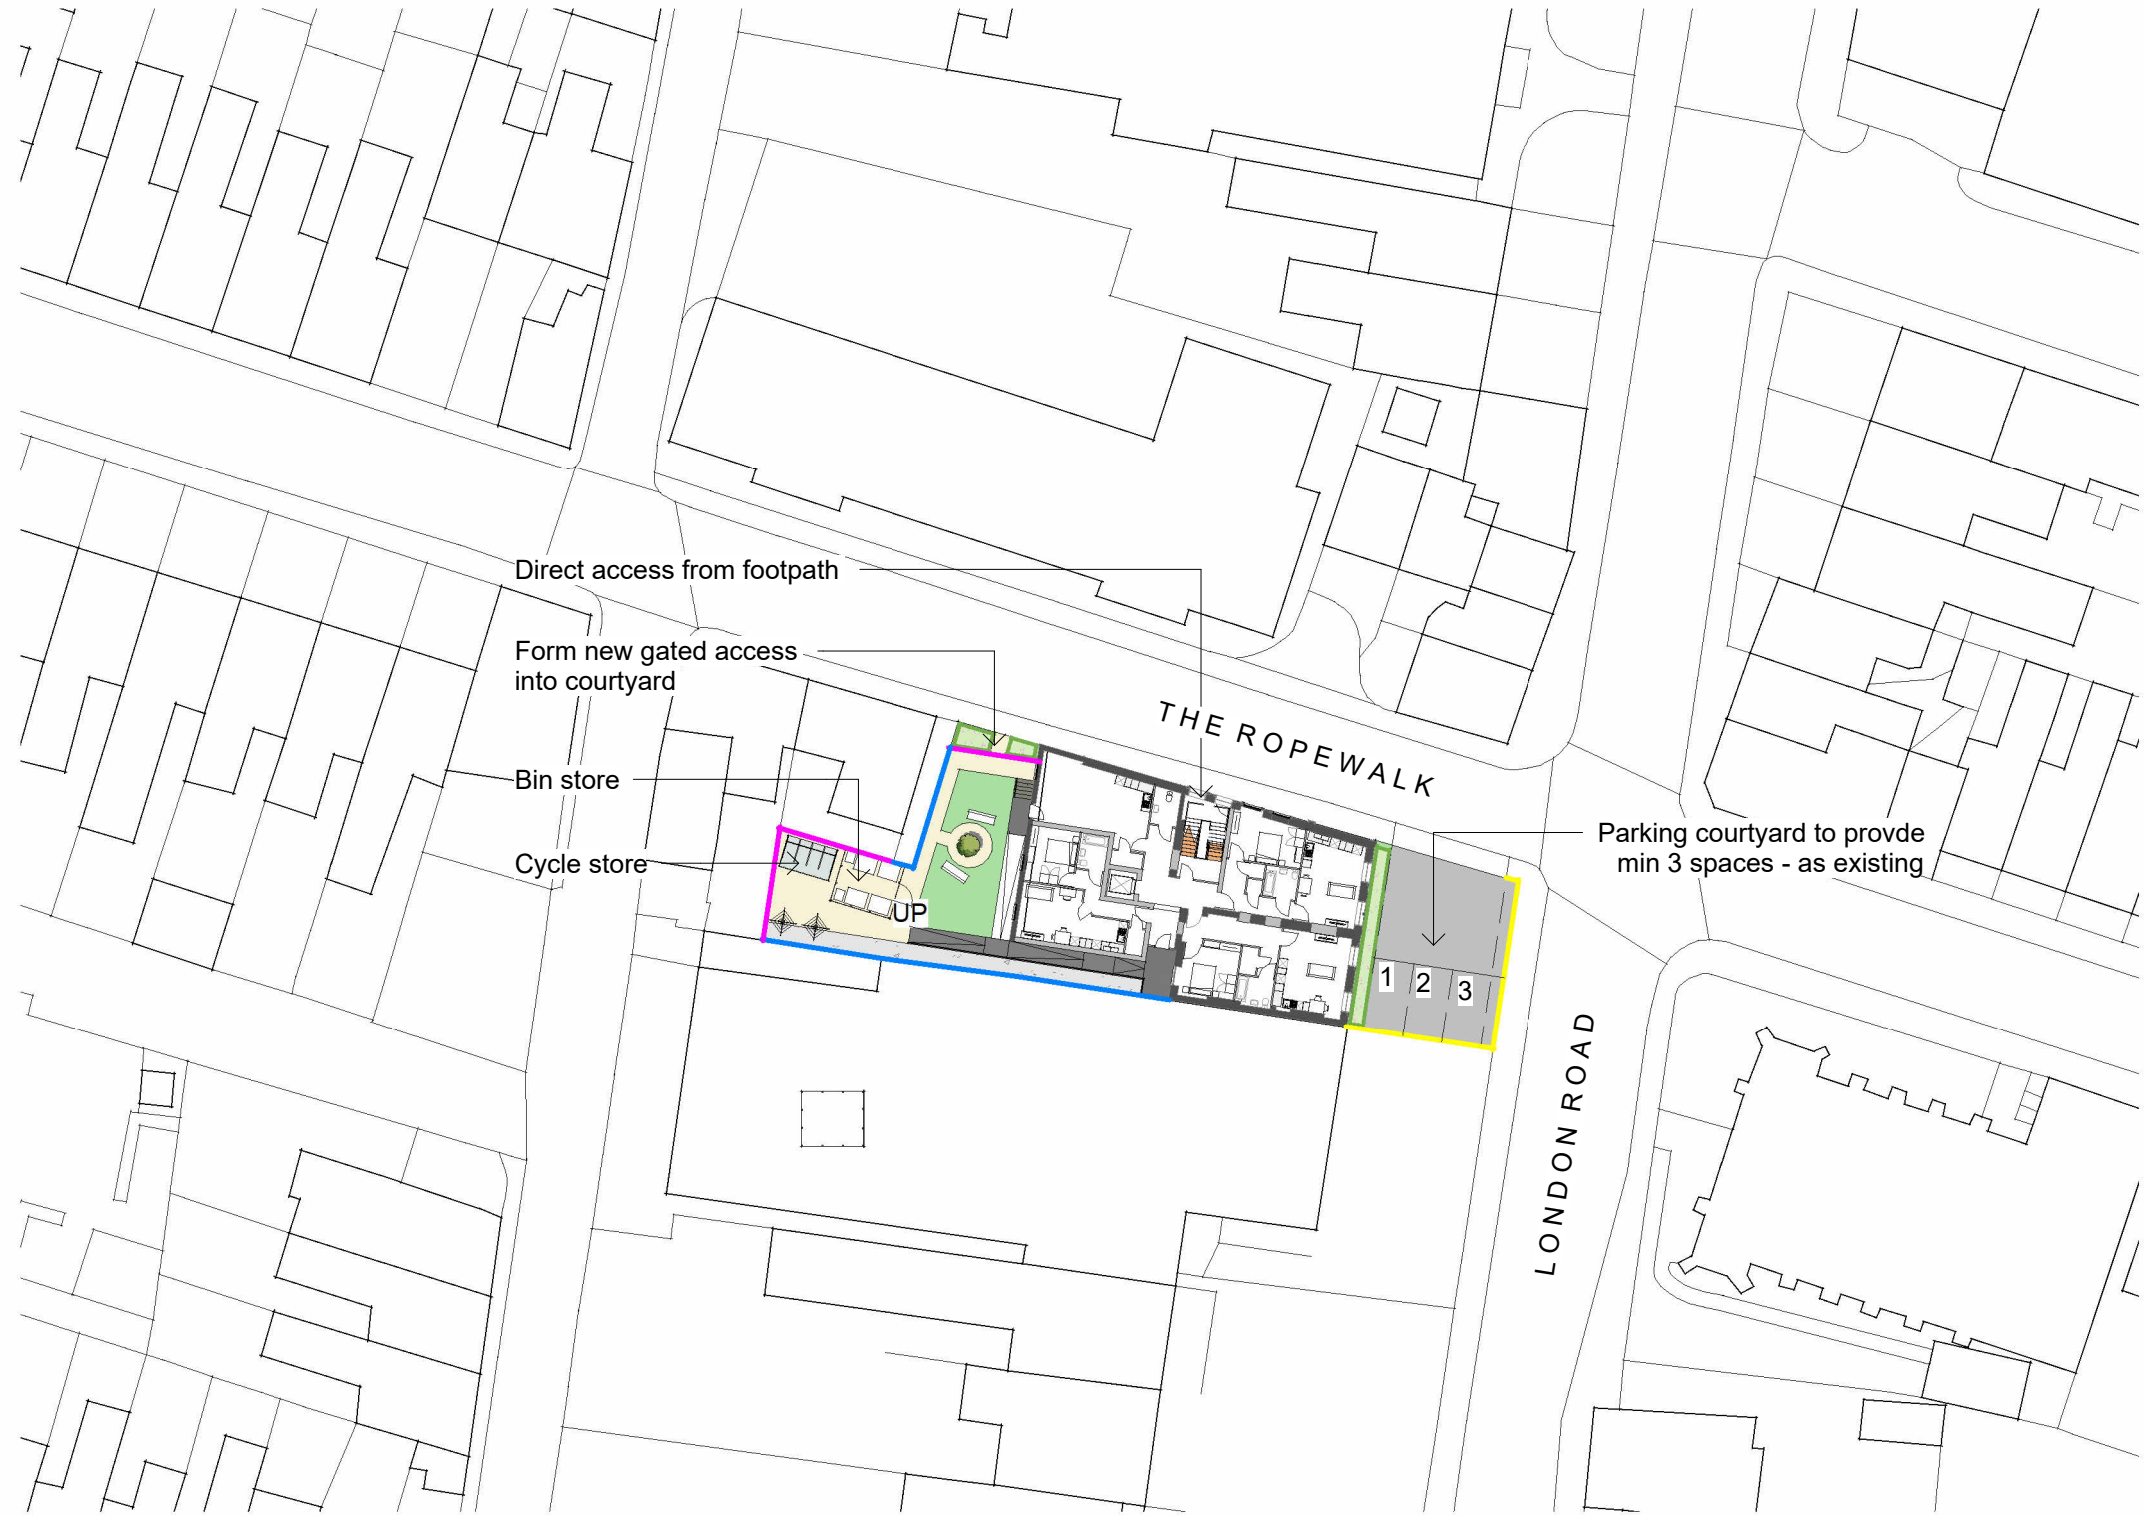


Proposed block plan

1 : 500

Boundary treatments

- Indicates new 2.1m high closeboard fence
- Indicates existing stone wall / railings to parking courtyard
- Indicates existing boundary walls to be retained

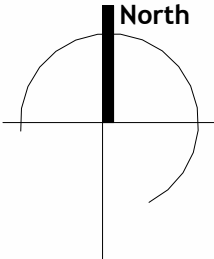

Notes

Do not scale from this drawing for construction purposes. Use figured dimensions only, which are displayed in millimeters unless stated otherwise.

The contractor is requested to check all dimensions before work is put in hand. Any discrepancies within the drawing should be reported prior to commencement of works.

Copyright of this drawing belongs solely to CMKA Ltd. This drawing must only be used for the purpose for which it is supplied and its contents must not be reproduced for any purpose without written permission.

CHAMBERLAIN
MOSS
KING
architecture

97a Glebe Street | Penarth
Vale of Glamorgan | CF64 1EE

T. 02920 306400
chamberlainmossking.co.uk

Project	London Road, Neath
Project number	N596
Client	Owner
Title	Proposed block plan
Drawing number	A012
Scale	As indicated at A3
Revision	
Status	PLANNING
Drawn	
Date	03.04.2025