


GENERAL

- 1. ALL DIMENSIONS ARE IN MILLIMETERS (UNO).
- 2. ALL LEVELS ARE IN METRES (UNO)
- 3. ORDINANCE LEVELS TO BE COORDINATED WITH TOPO SURVEY.
- 4. DO NOT SCALE FORM THESE DRAWINGS.
- 5. ANY DISCREPANCIES TO BE REPORTED IMMEDIATELY TO THE ENGINEER.
- 6. THIS DRAWING TO BE READ IN CONJUNCTION WITH ALL RELEVANT ARCHITECTS AND SPECIALISTS DRAWINGS AND SPECIFICATIONS.

LEGEND

- 25.03 + = Existing levels
- 24.75 x = Proposed levels
- - - - = New foundations

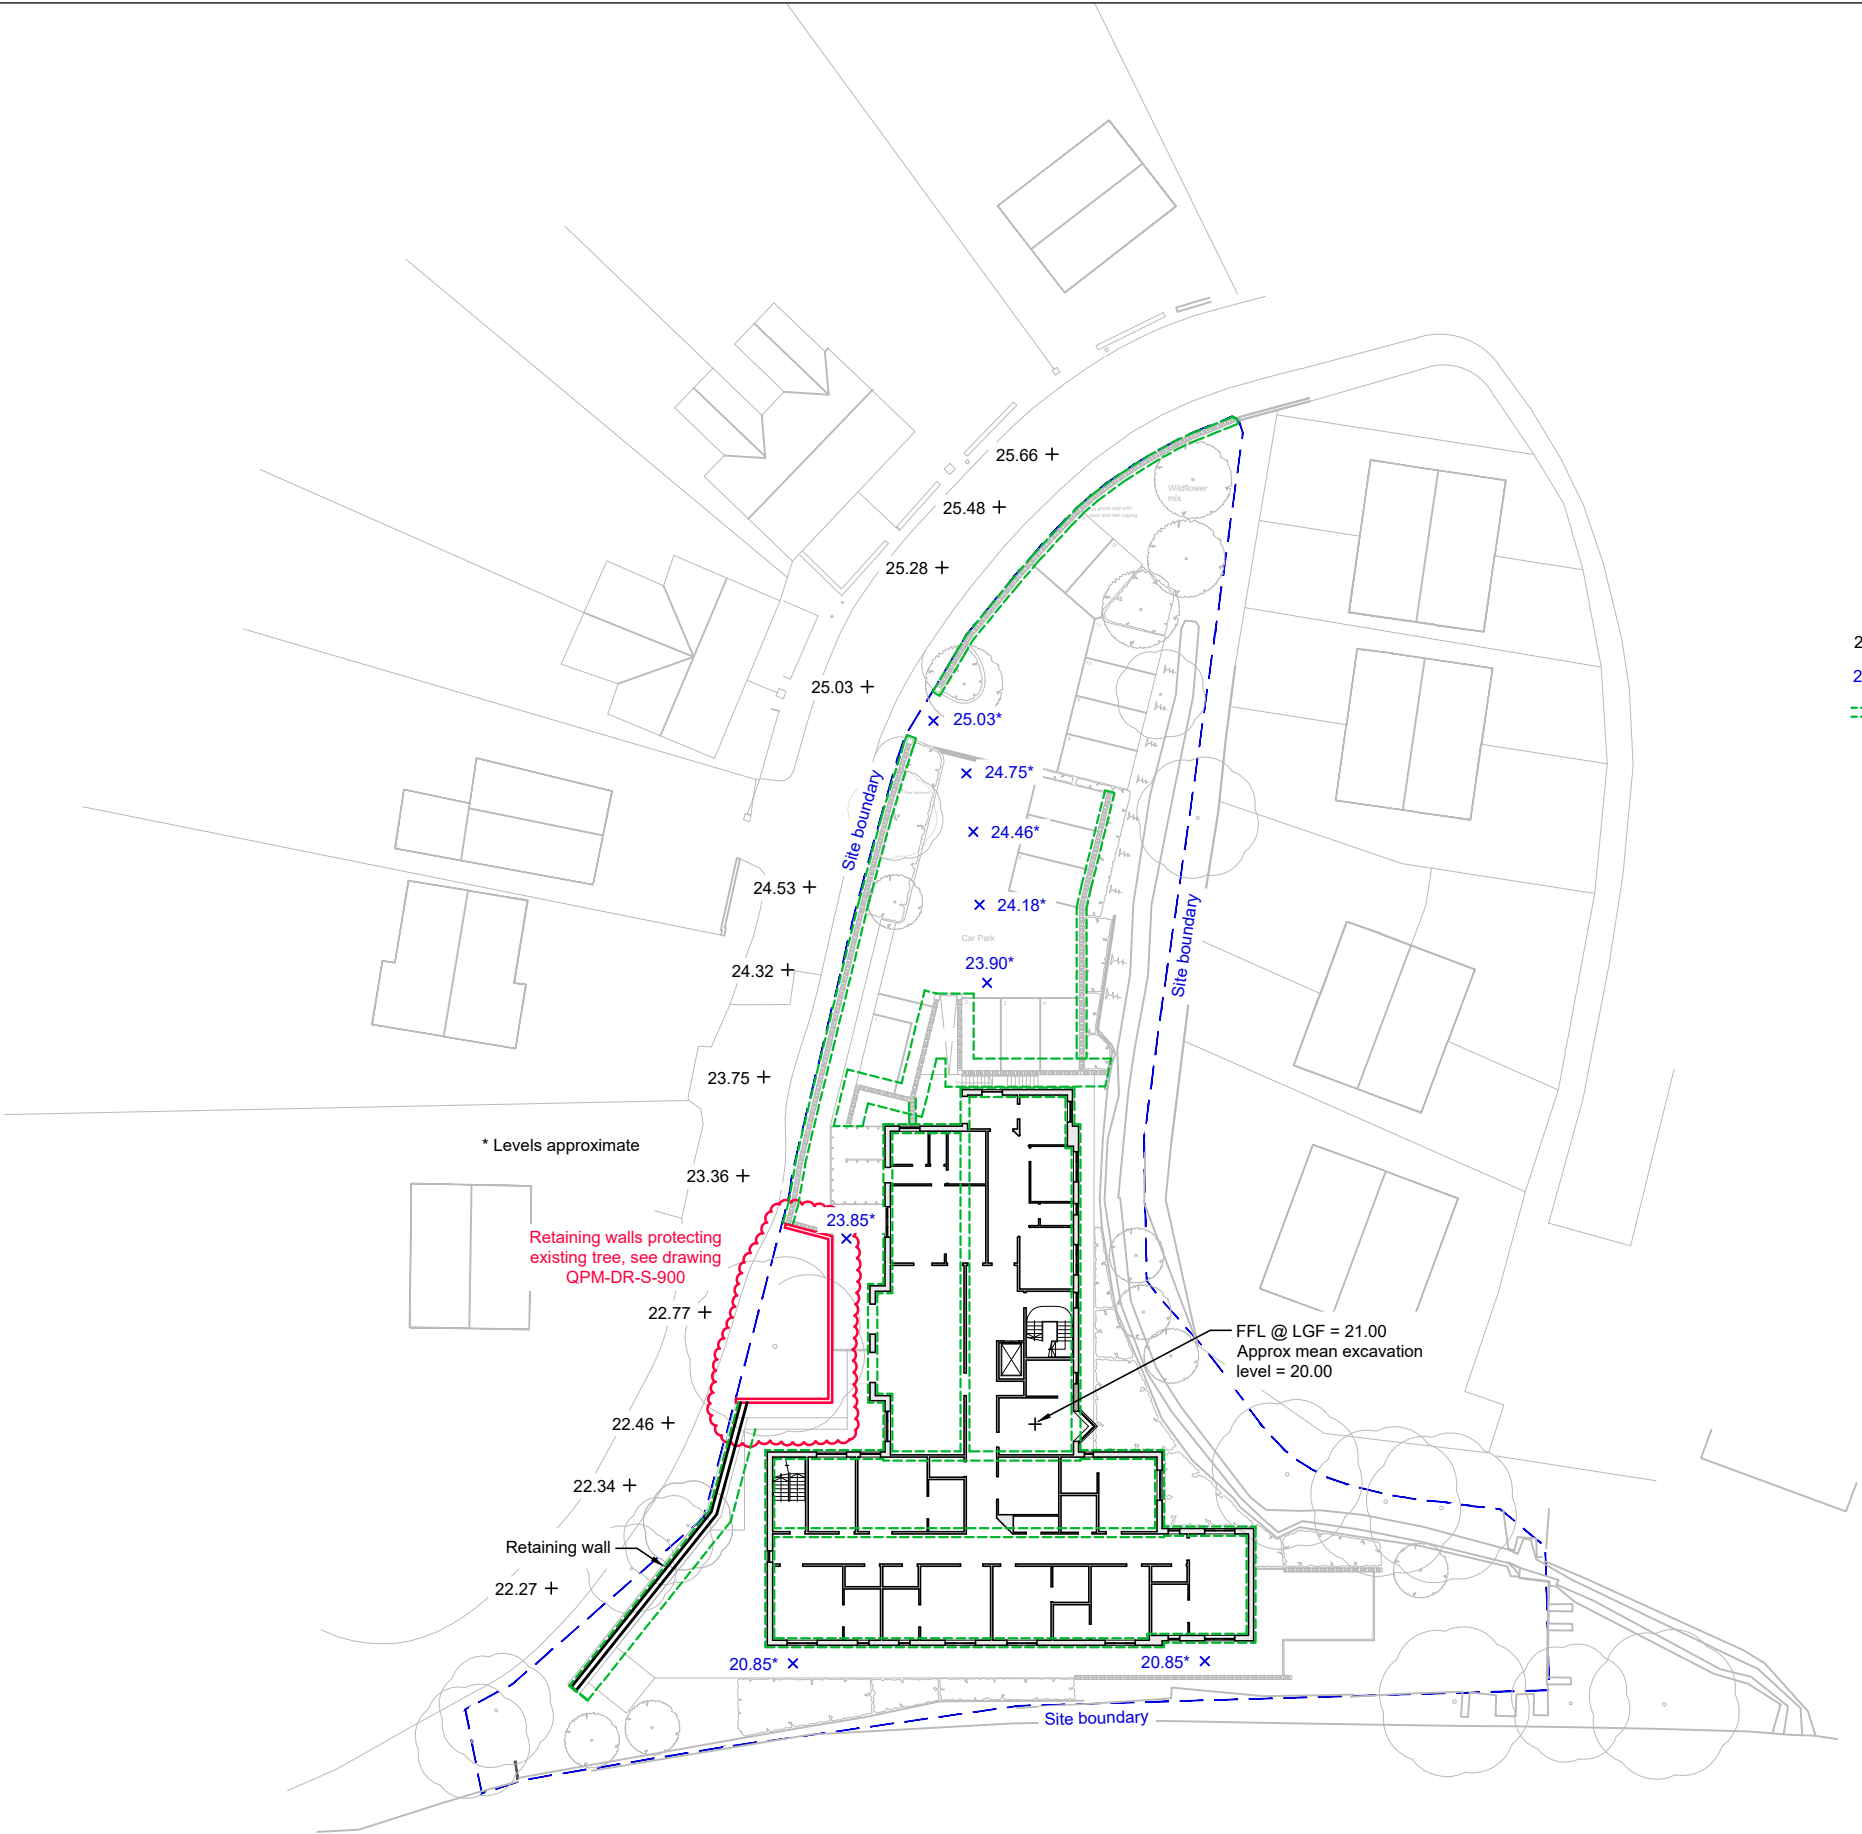

Office 45, Sony UK Technology Centre,
Pencoed Technology Park, Pencoed, CF35 5HZ

Tel: 01446 774493
Email: info@qapm.com

General Notes

Do not scale from this drawing. Dimensions must be checked on site. All works to comply with current Building Regulations. All site works must be to the current drawing revision. Drawing is copyright of Quorum Project Management Ltd. All levels to be verified by contractor on site. Any concerns by the contractor to be raised with the engineer prior to any installation/fabrication works. The drawing information must be read in conjunction with all relevant scheme drawings, specification and/or schedules referred to or not. The contractor is responsible to insure that all work is in compliance with current Building Regulations and or other relevant legislation. Dimensions on this drawing are not to be used for construction purposes.

Drawing ENGINEERING DRAWING

Project CARDONNEL COURT NURSING HOME,
CARDONNEL ROAD, NEATH. SA10 6BS

Rev.	Date	Description
Project No.	PM2503-25	Drawing No.
		QPM-DR-S-803
		Rev.
		-
Scale	1:500 @ A3	Drawn by
		AJC
Date	OCT 2025	Chkd by
		JS
		Status
		DESIGN