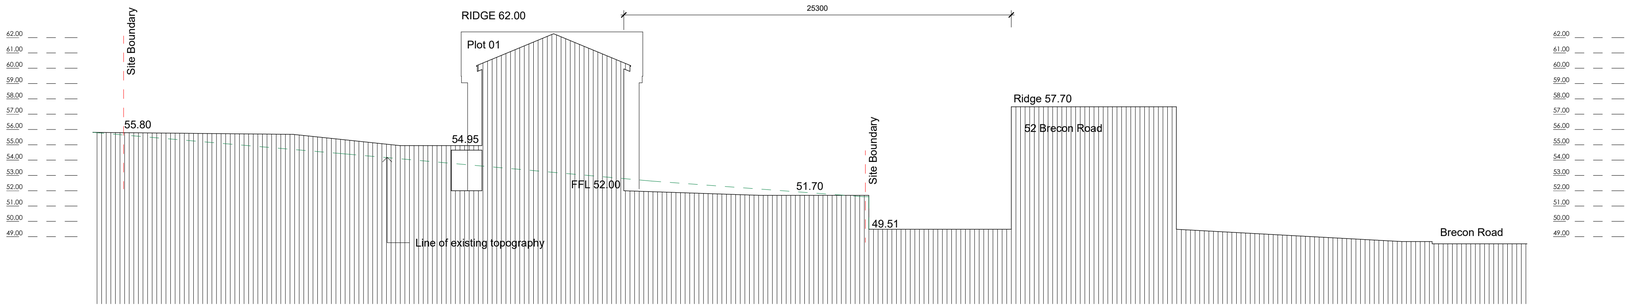

Proposed Site Section B-B
1:100

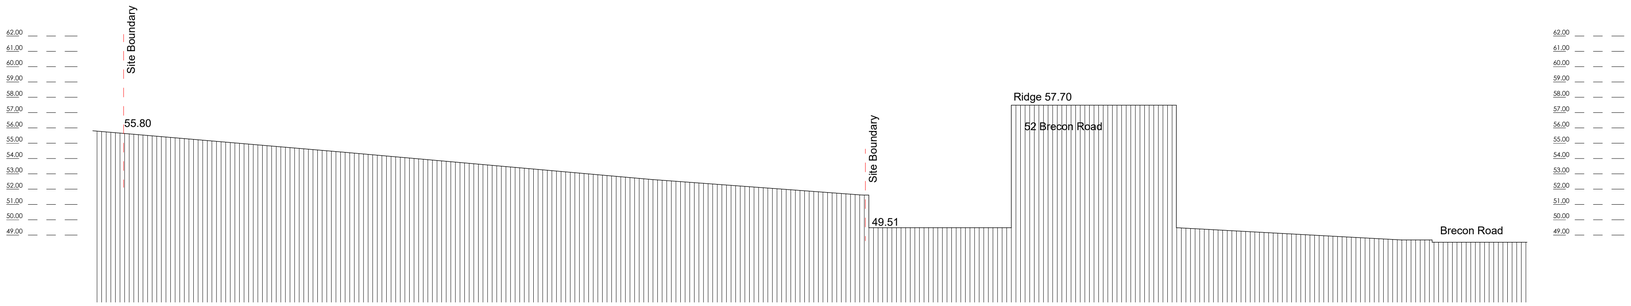

Existing Site Section B-B
1:100

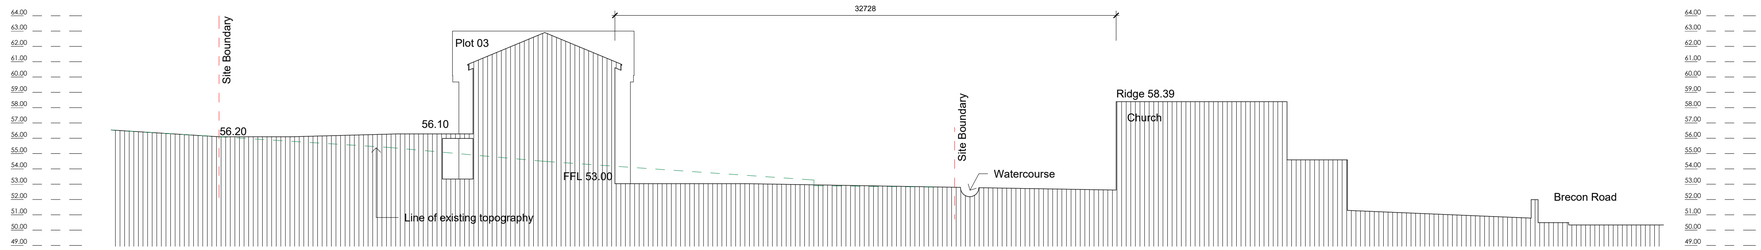

Proposed Site Section C-C
1:100

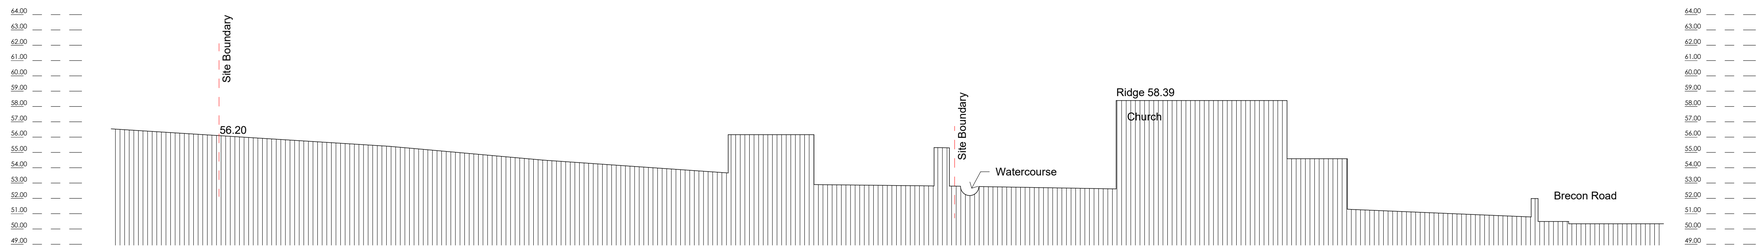

Existing Site Section C-C
1:100

Note: This Drawing is copyright. Its use or reproduction is subject to permission from Juice. All rights are reserved until invoices are paid in full. Check printed scale, responsibility is not accepted for reproduction of digital media or modelling from this document. Only figured dimensions to be used for construction, no responsibility will be taken for any design used for construction prior to receipt of relevant approvals. Report doubts/discrepancies to project Architect.

A1
Original sheet size

Rev	Date	Details	By
A	06.07.2025	Levels Updates	
B	19.07.2025	Plot 2&3 position changes, drives adjusted, red line adjusted	
C	10.10.2025	Section Updates	

Client	Project	Drawing Title
-	Housing Development at 50-52 Brecon Road	Site Sections B,C

Drawing Status	Date	Drw By	Check	Scale	Job No.	Drawing No.	Rev
Planning	03.05.25	CL	-	@A1	202211	S (00) 131	C

JUICE ARCHITECTURE